

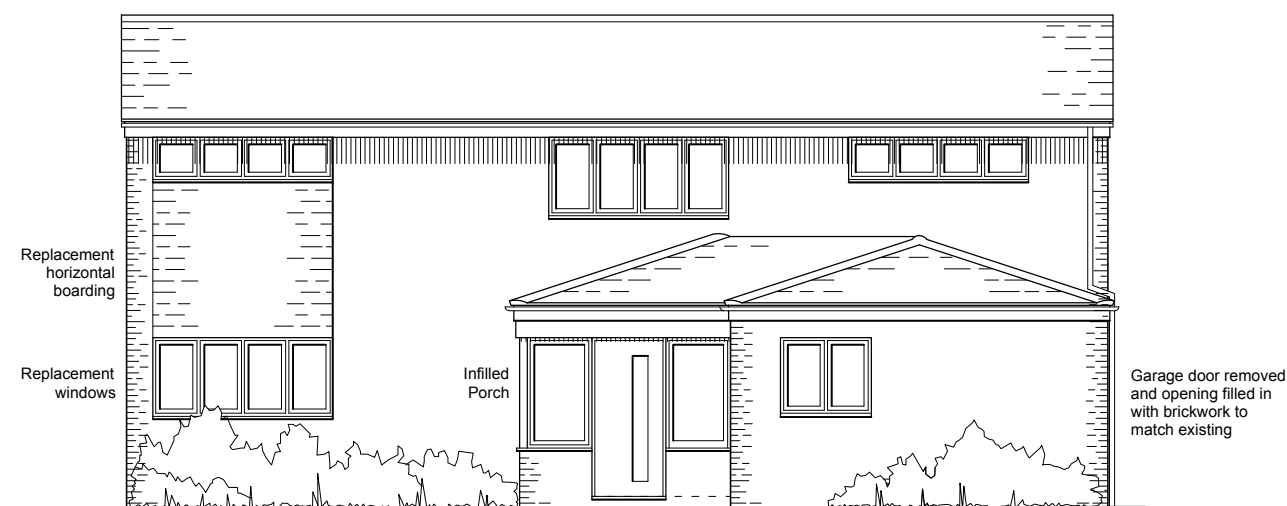



This drawing and its contents are the strict copyright of Architectura Design. No reproduction without permission. Do not scale. Written dimensions to be used where given. All dimensions and details to be checked on site. FOR PLANNING PURPOSES ONLY

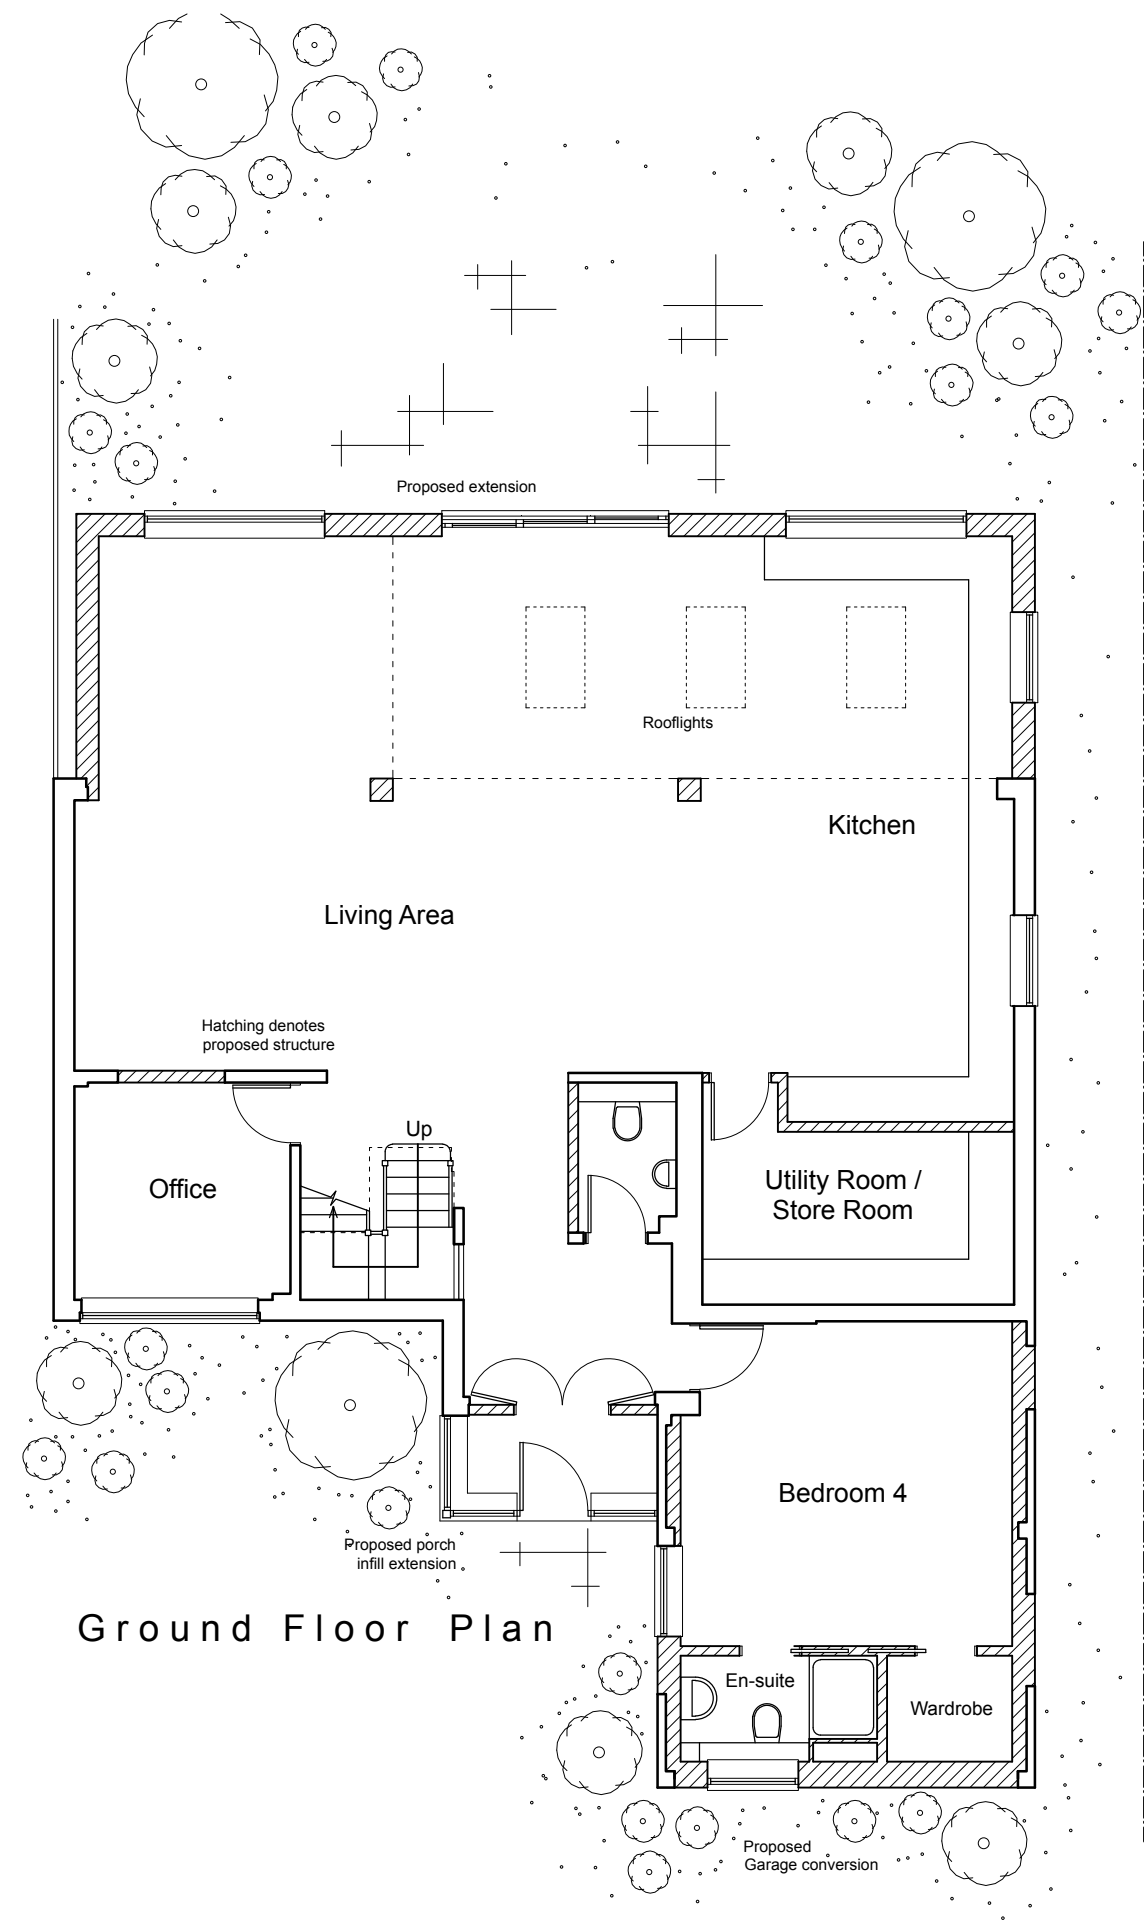

South East Elevation

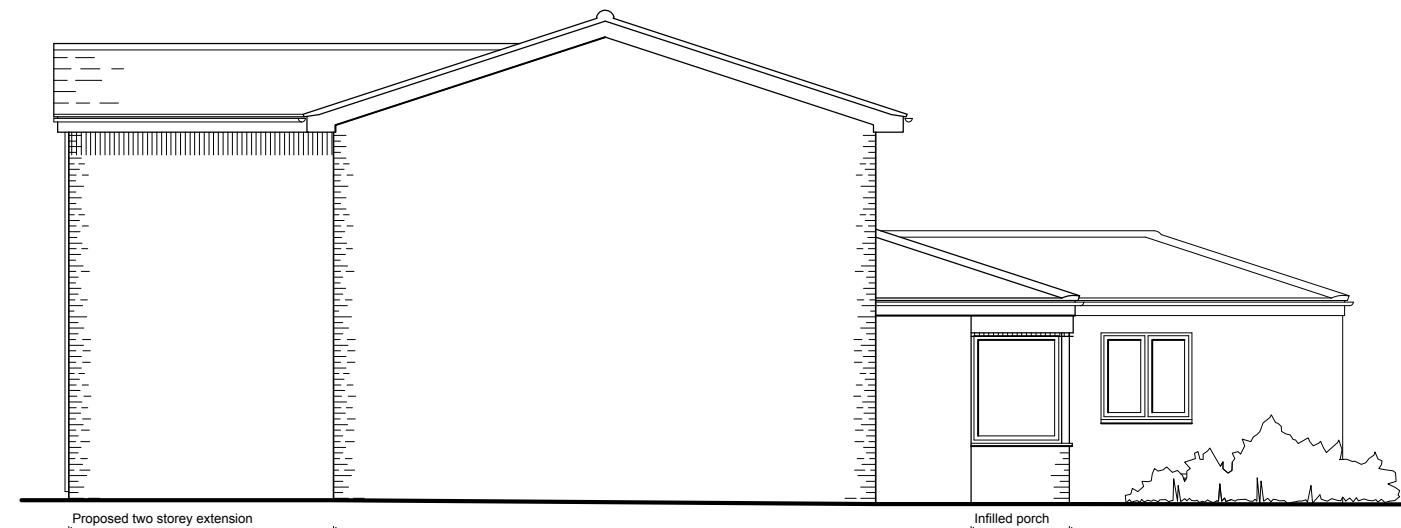

South West Elevation

 

Architectura
Architectural Design & Drawing Service

Proposed Alterations and Extension
at 11 Hazel Grove, Arundel
for Mr and Mrs D Connolly
Drawing P01 February 2019 Scale 1:100 @ A3
Proposed Drawing - Ground Floor Plan, SE & SW Elevations