




This drawing and its contents are the strict copyright of Architectura Design. No reproduction without permission. Do not scale. Written dimensions to be used where given. All dimensions and details to be checked on site. FOR PLANNING PURPOSES ONLY

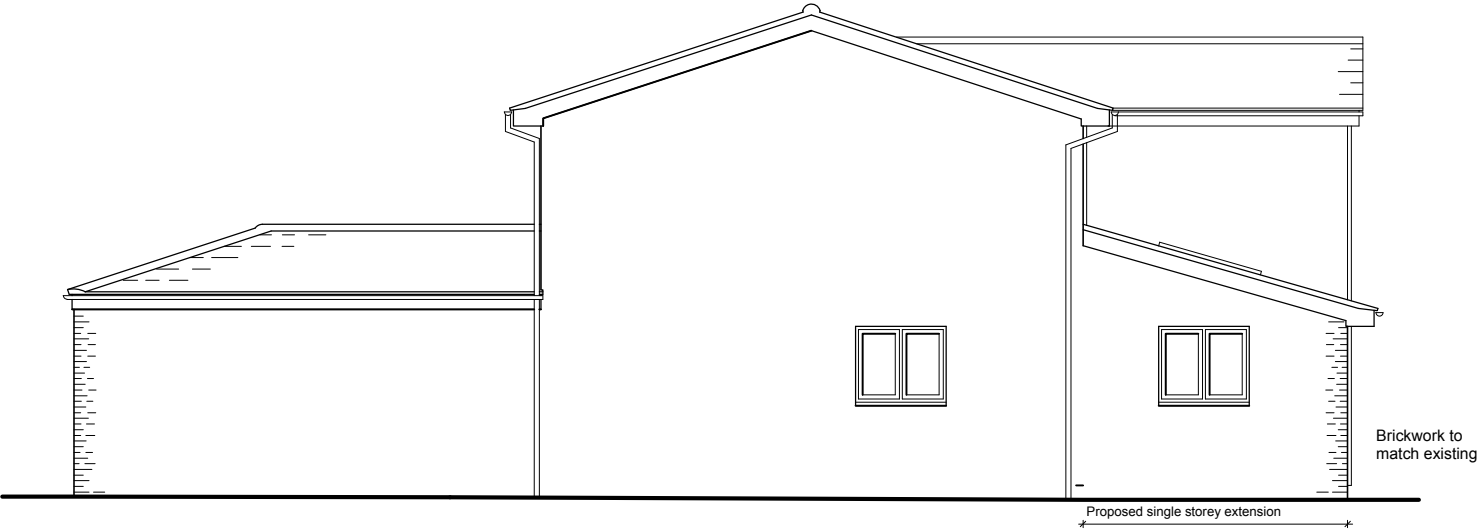


North East Elevation

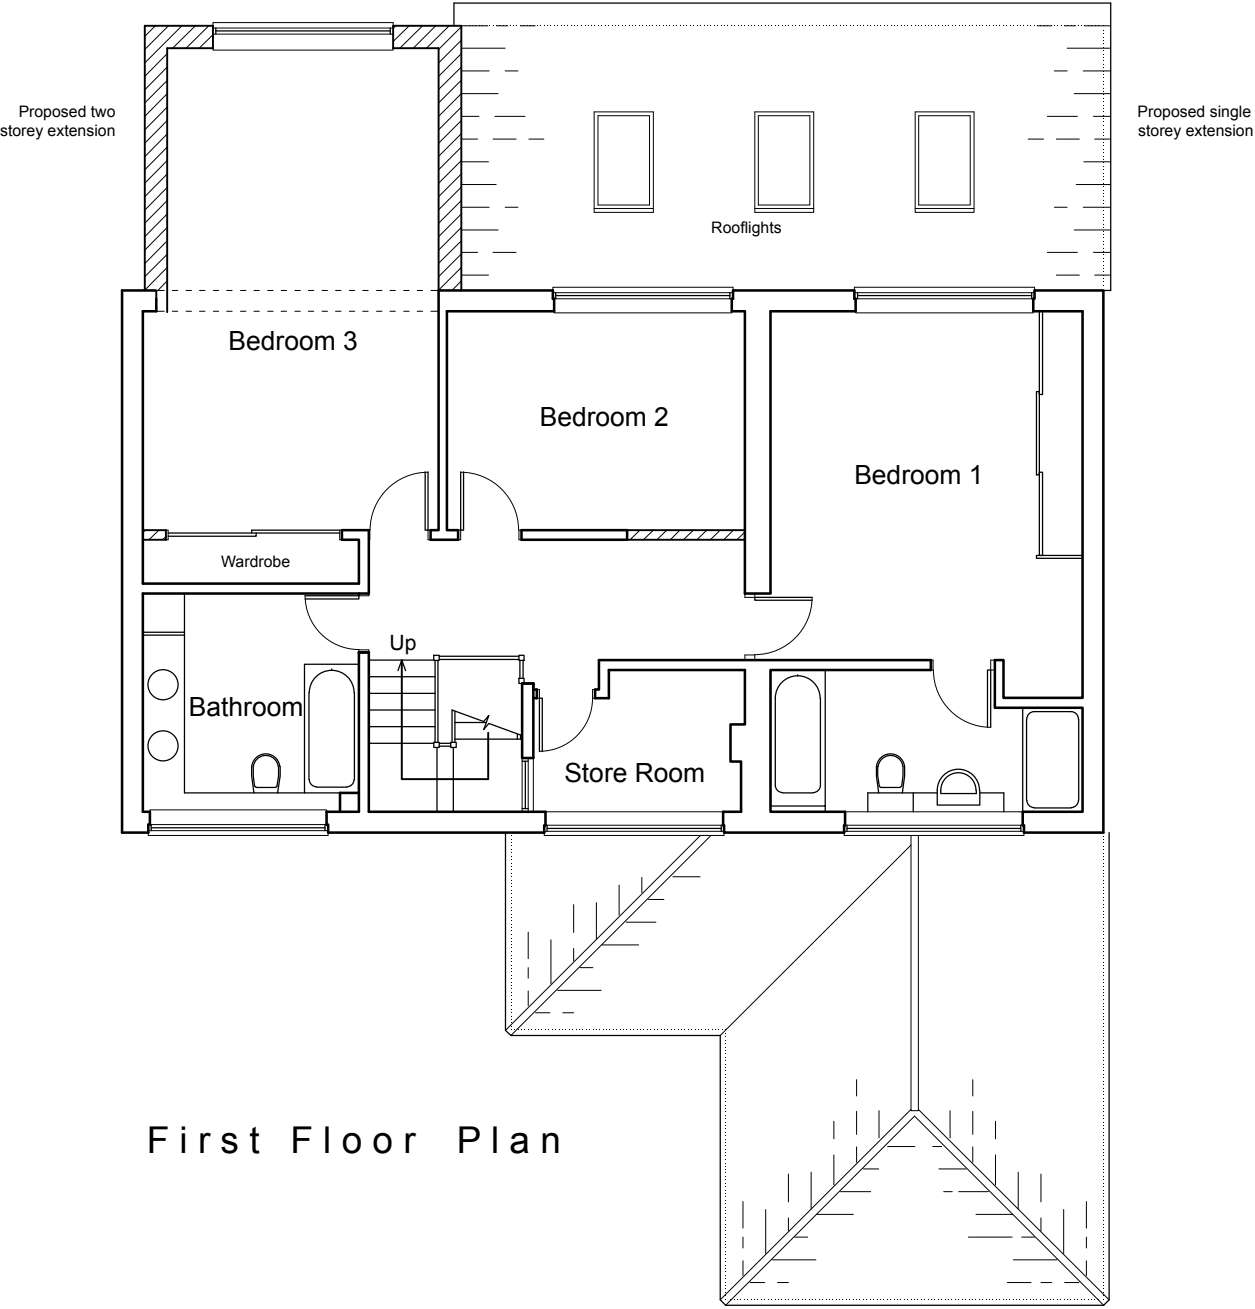

First Floor Plan

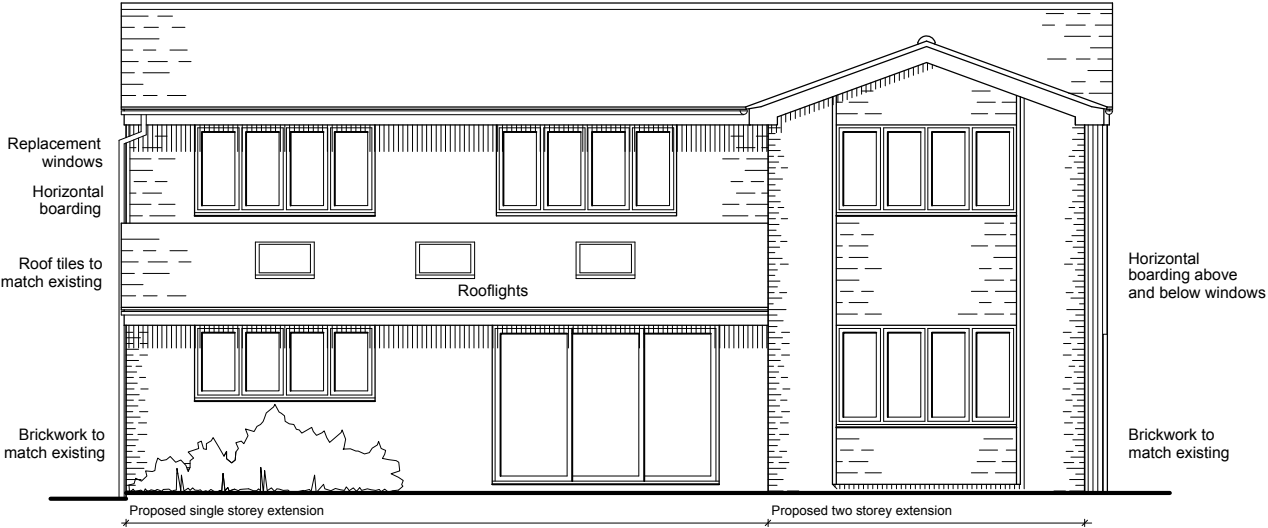

North West Elevation

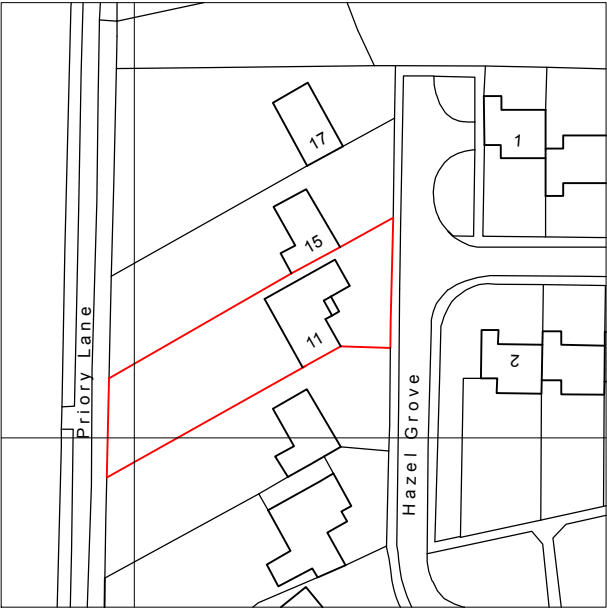

Location Plan
Scale 1 : 1 2 5 0

0 5 10 20 metres

Serial Number 157137
©Crown Copyright and database right 2019
Ordnance Survey License: 100048957
Reproduction in whole or part is prohibited
without the prior permission of Ordnance Survey



0 1 2 3 4 metres

Architectura
Architectural Design & Drawing Service

Proposed Alterations and Extension
at 11 Hazel Grove, Arundel
for Mr and Mrs D Connolly

Drawing P02 Feb 2019 Scale 1:100 & 1:1250 @ A3
Proposed Drawing - First Floor Plan, NE, NW Elevations & Location Plan