




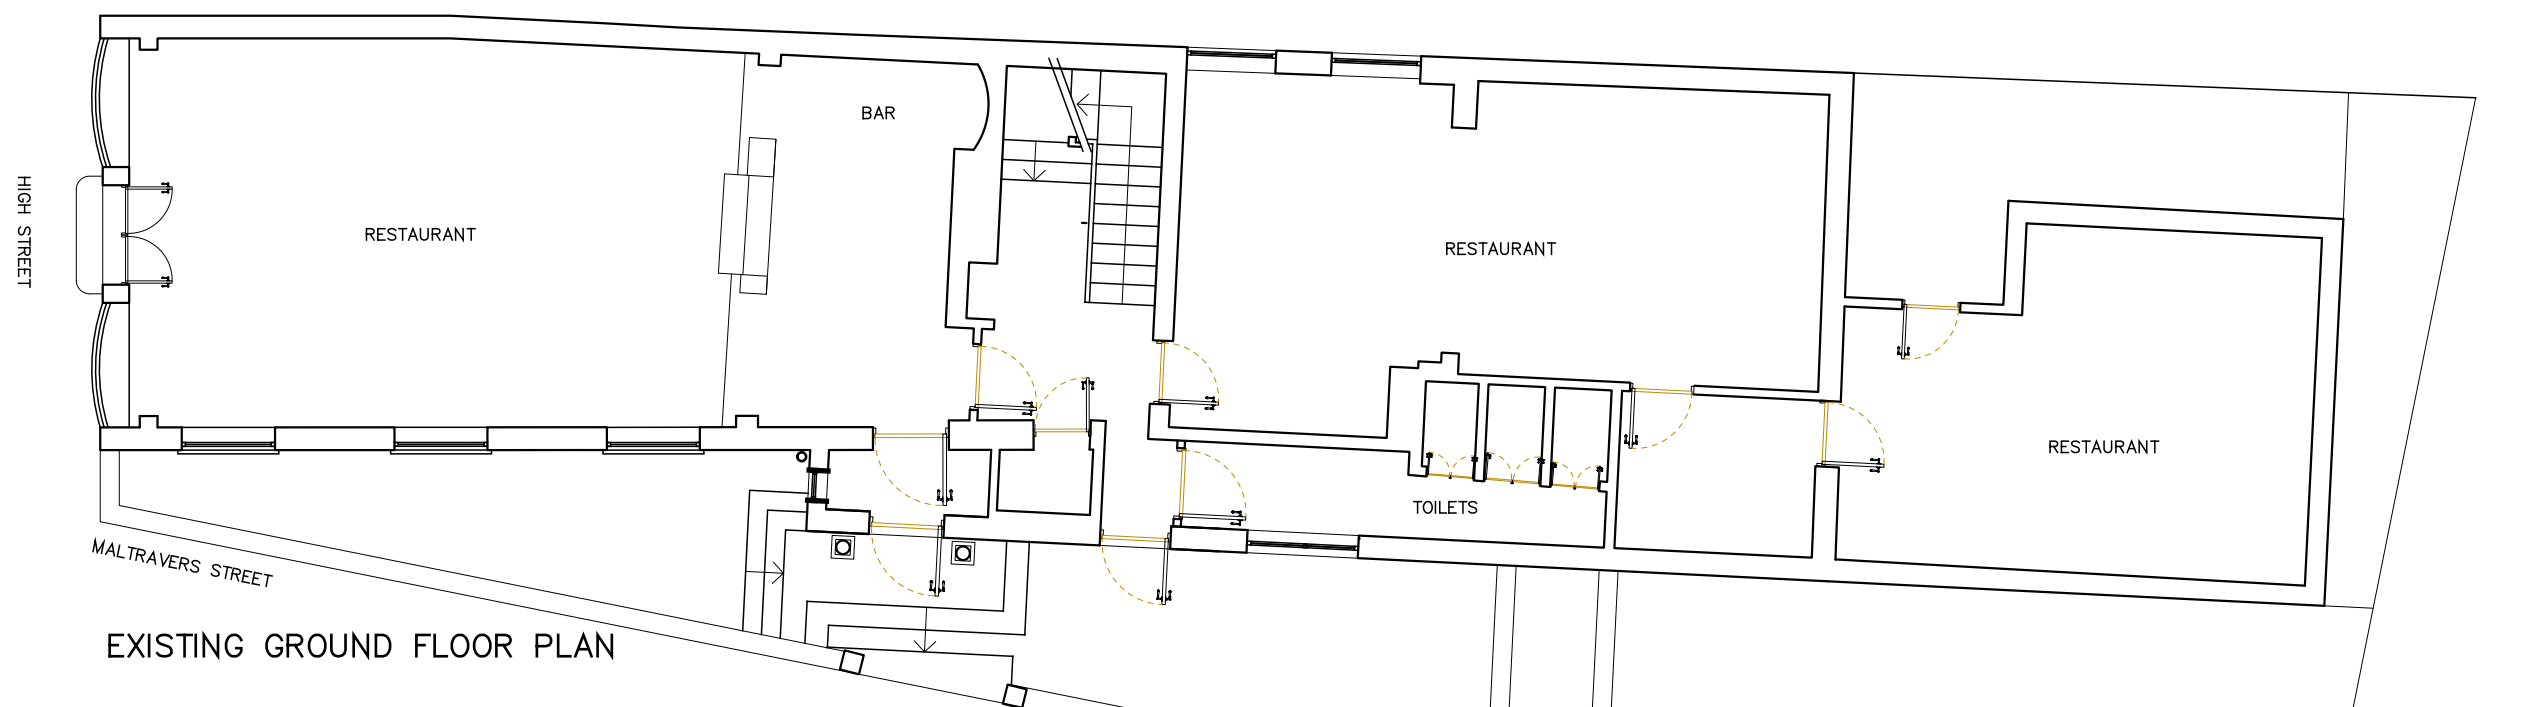

EXISTING GROUND FLOOR PLAN

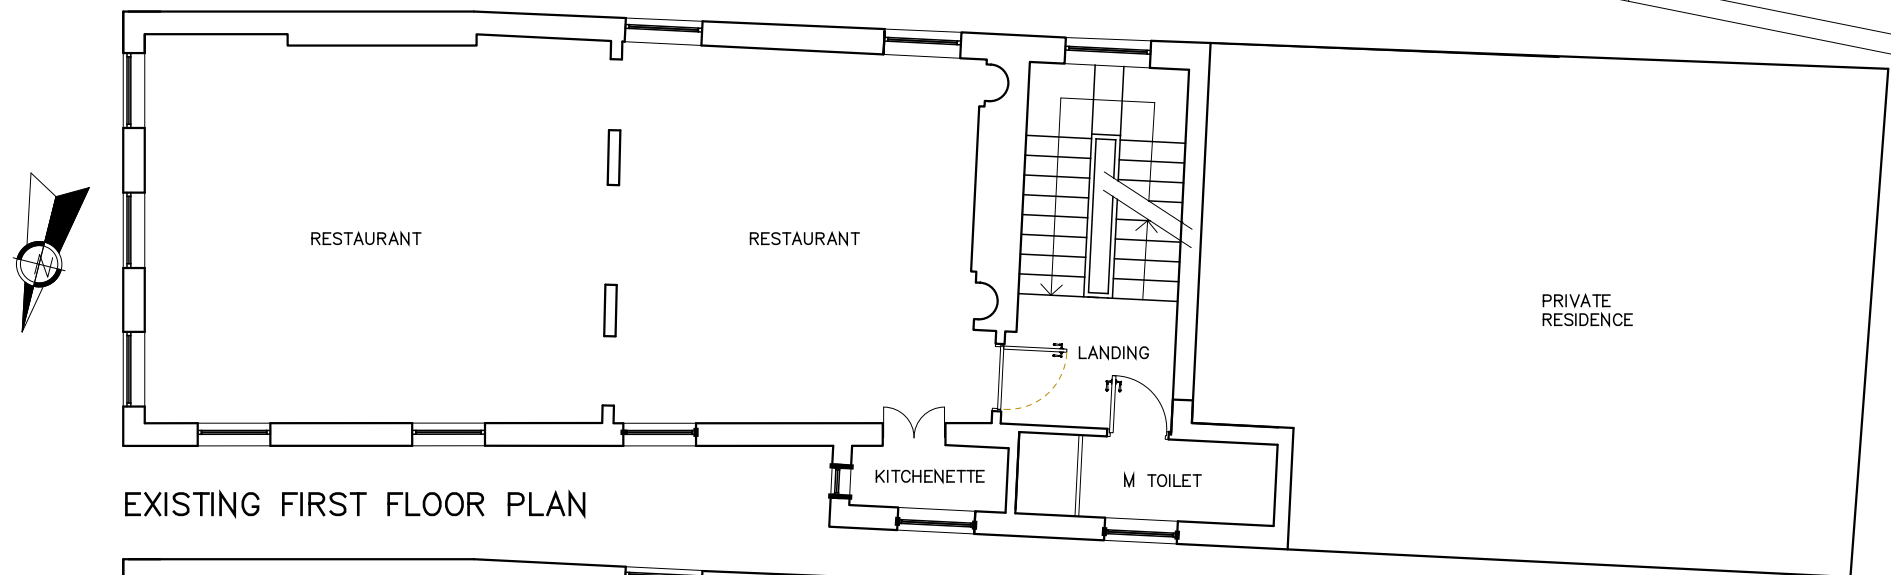

EXISTING FIRST FLOOR PLAN

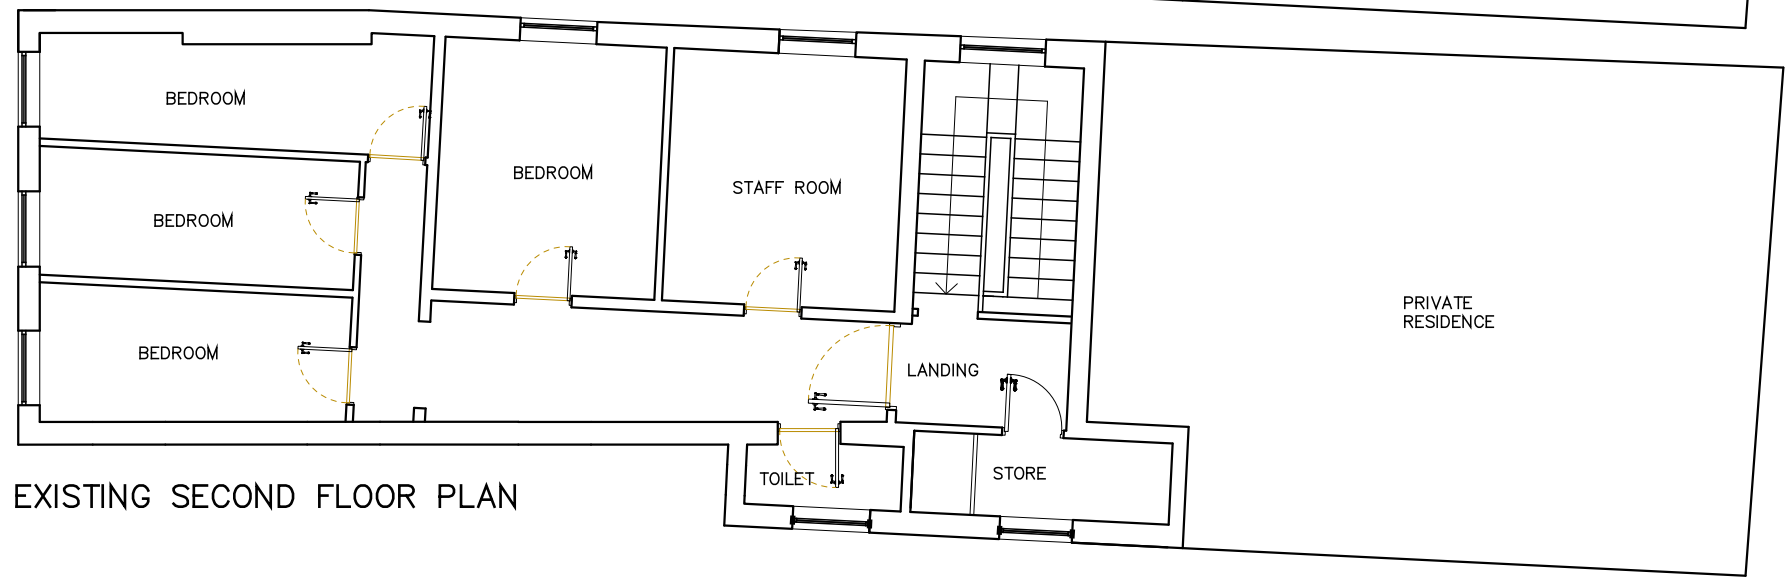

EXISTING SECOND FLOOR PLAN

PRACTICE NAME JAMES DOLAN ARCHITECT		
TEL: 07505 998340 2m Email: james.dolan@btworld.com Scale 1:100		
PROJECT CHINA PALACE 67 HIGH STREET ARUNDEL		
TITLE FIRST FLOOR BEDROOMS		
EXISTING PLANS		
SCALE 1:100	DATE FEB 2022	DRAWN BY: JD
DWG No. 67HS/2022/01	REVISION	