




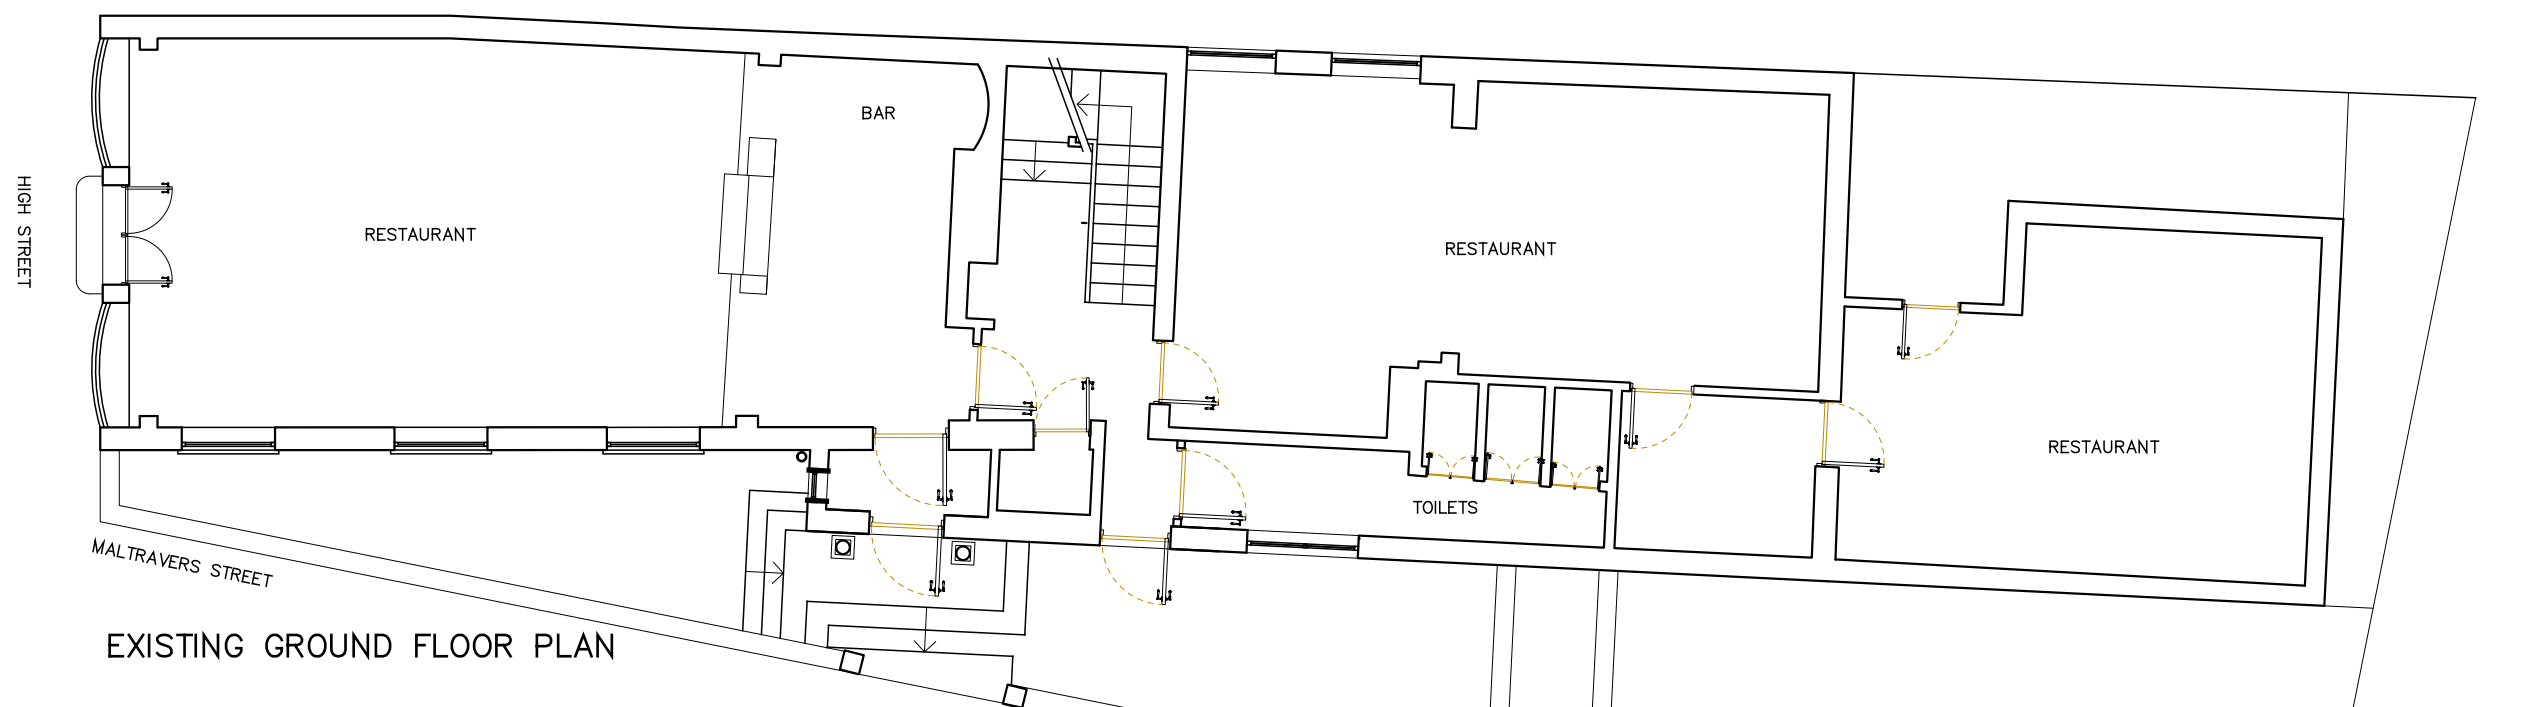


EXISTING GROUND FLOOR PLAN

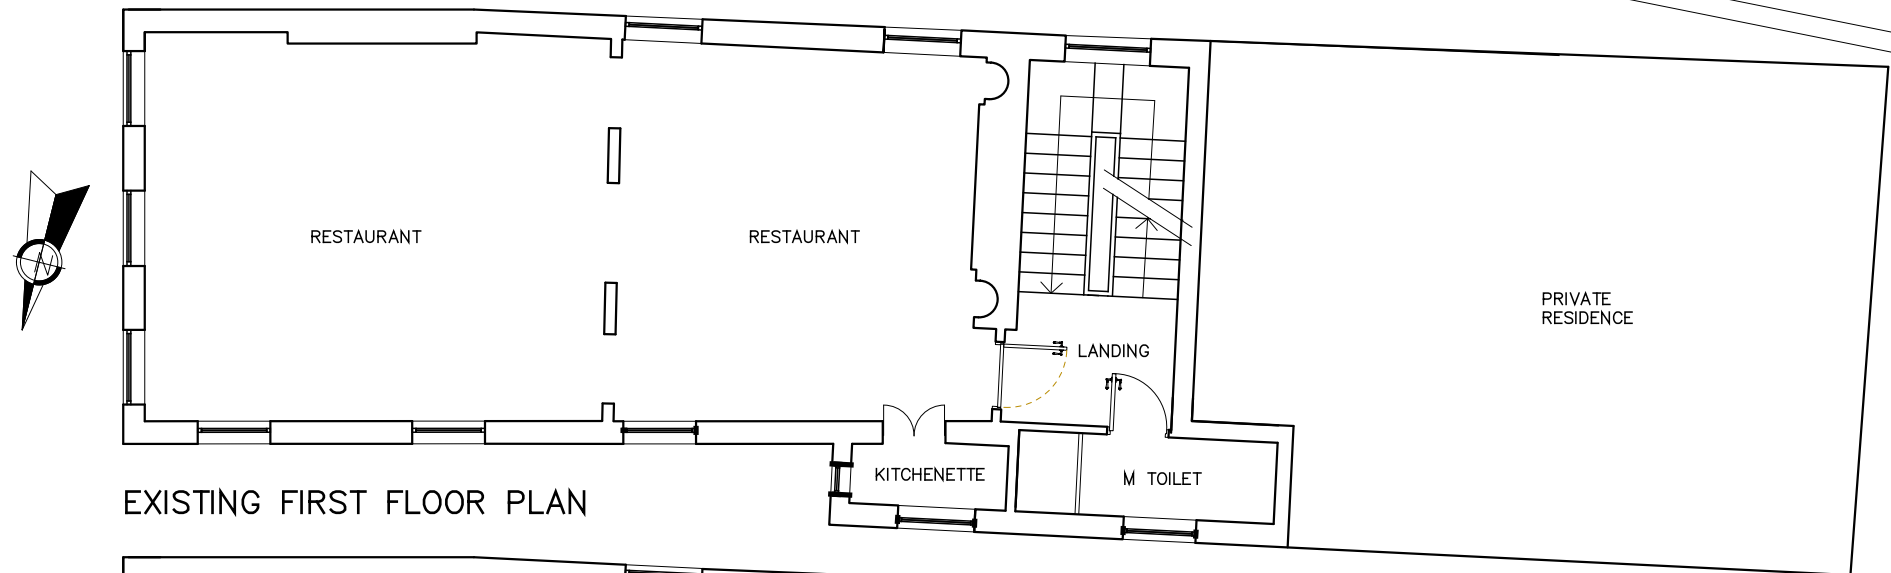

EXISTING FIRST FLOOR PLAN

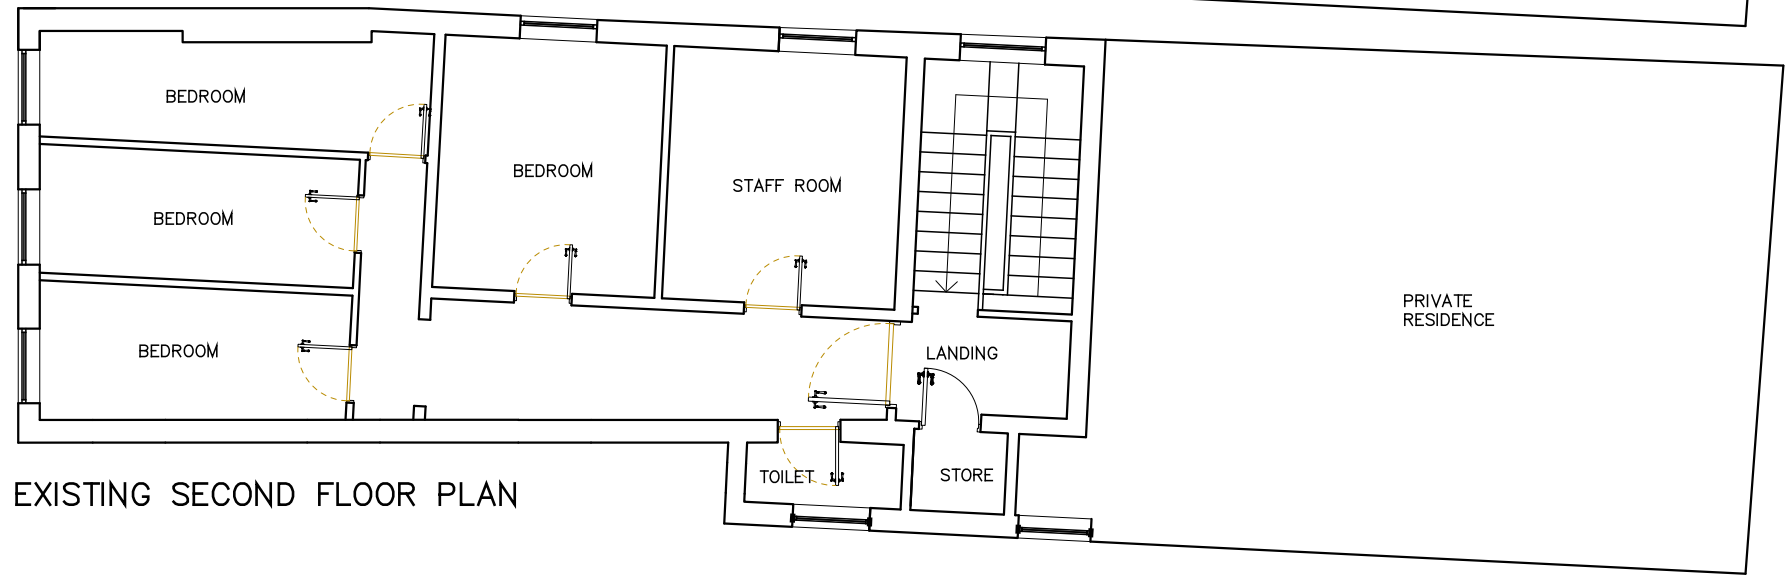

EXISTING SECOND FLOOR PLAN

 

REV A: APR 2022: SECOND FLOOR PLAN CORRECTED AT TOP OF STAIRS.

PRACTICE NAME JAMES DOLAN ARCHITECT		
TEL: 07505 996340 Email: james.dolan@btworld.com		
PROJECT CHINA PALACE 67 HIGH STREET ARUNDEL		
TITLE FIRST FLOOR BEDROOMS		
EXISTING PLANS		
SCALE 1:100	DATE FEB 2022	DRAWN BY: JD
DWG No. 67HS/2022/01	REVISION A	