




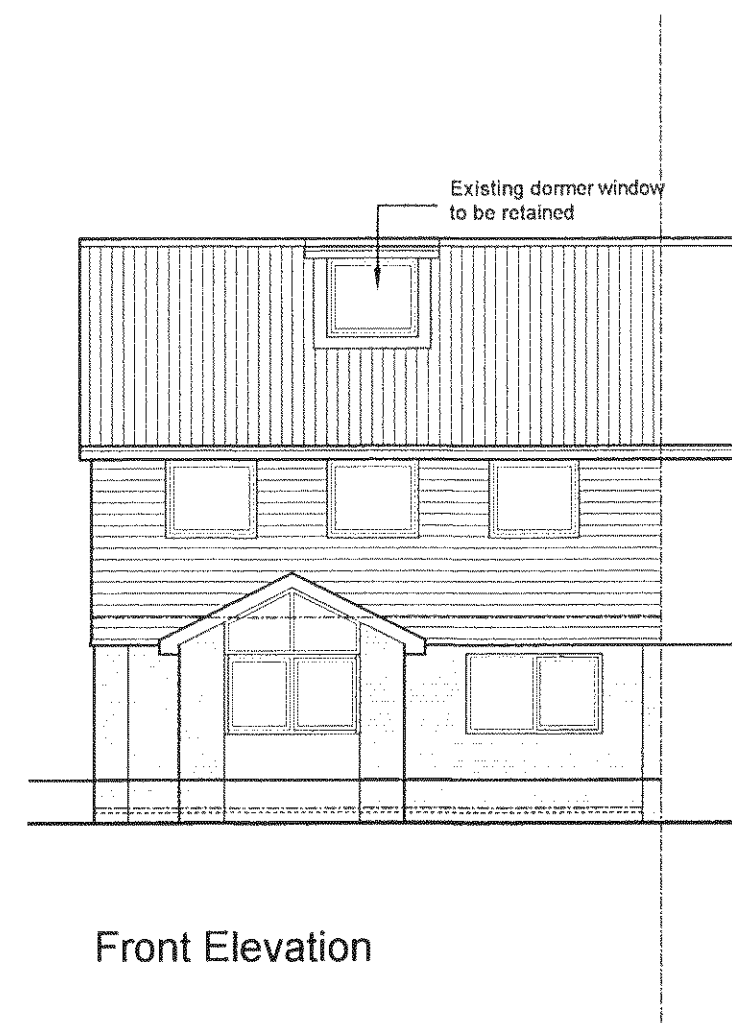


Front Elevation

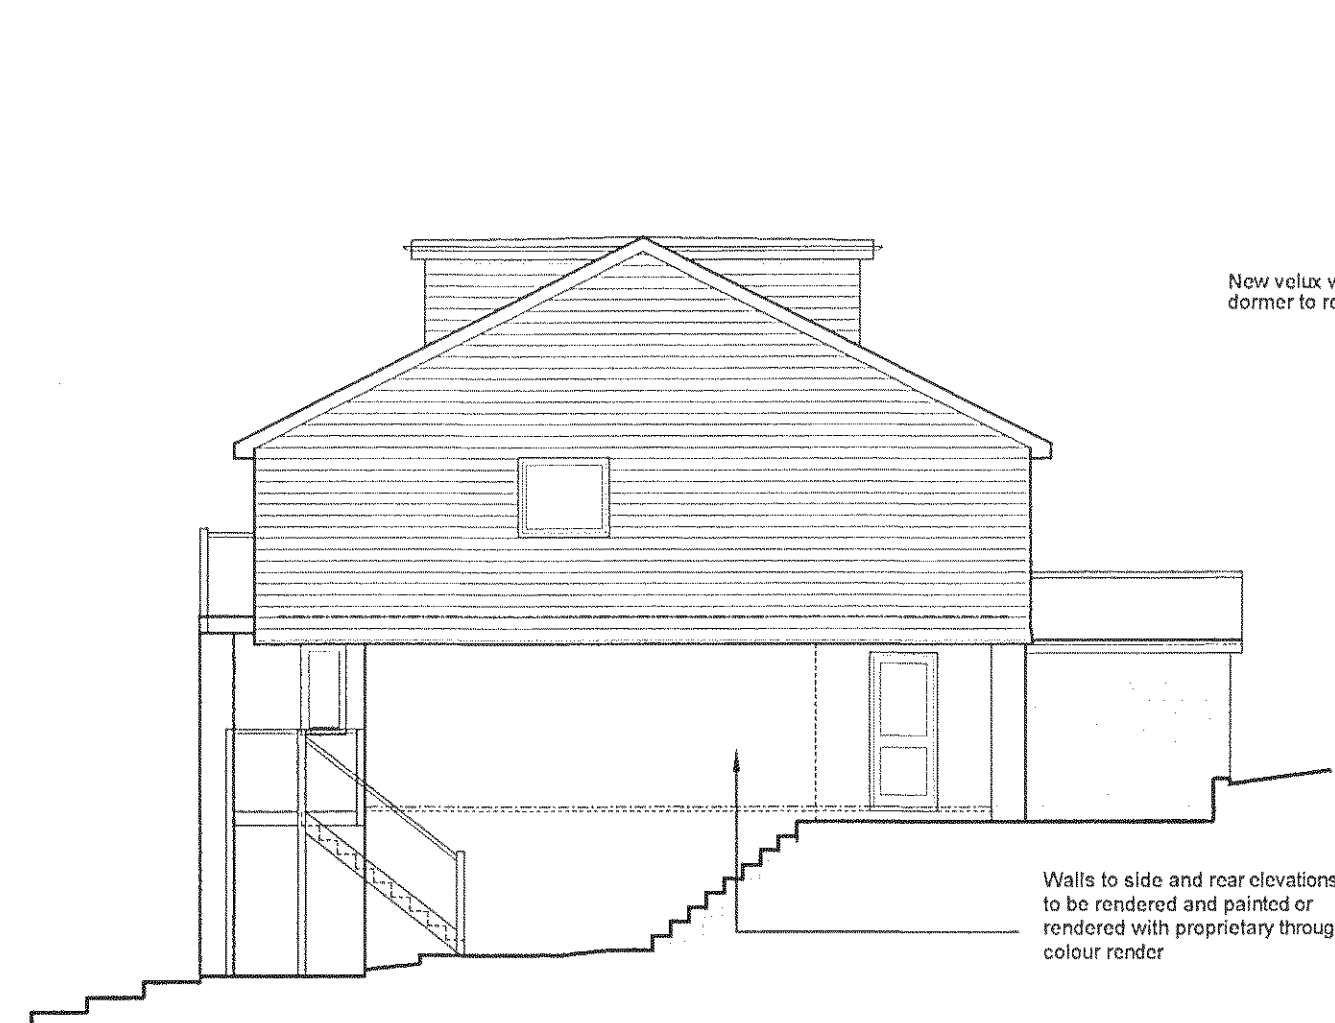

Side Elevation

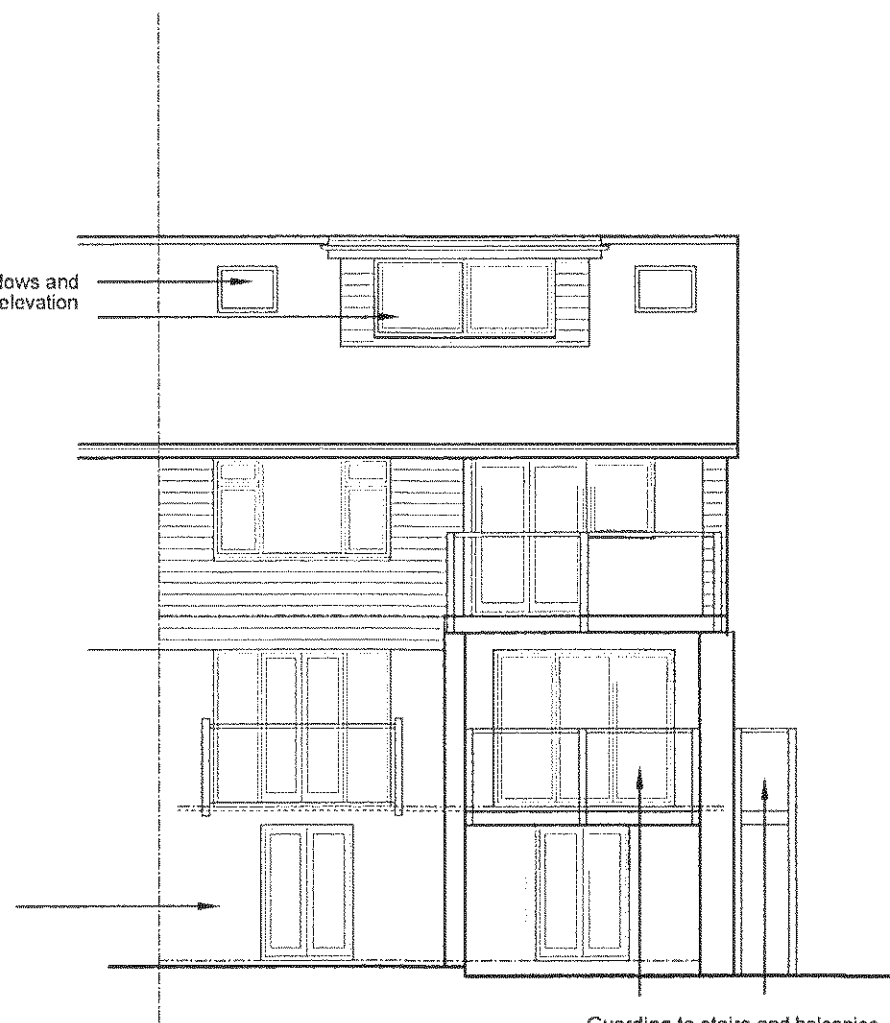

Rear Elevation

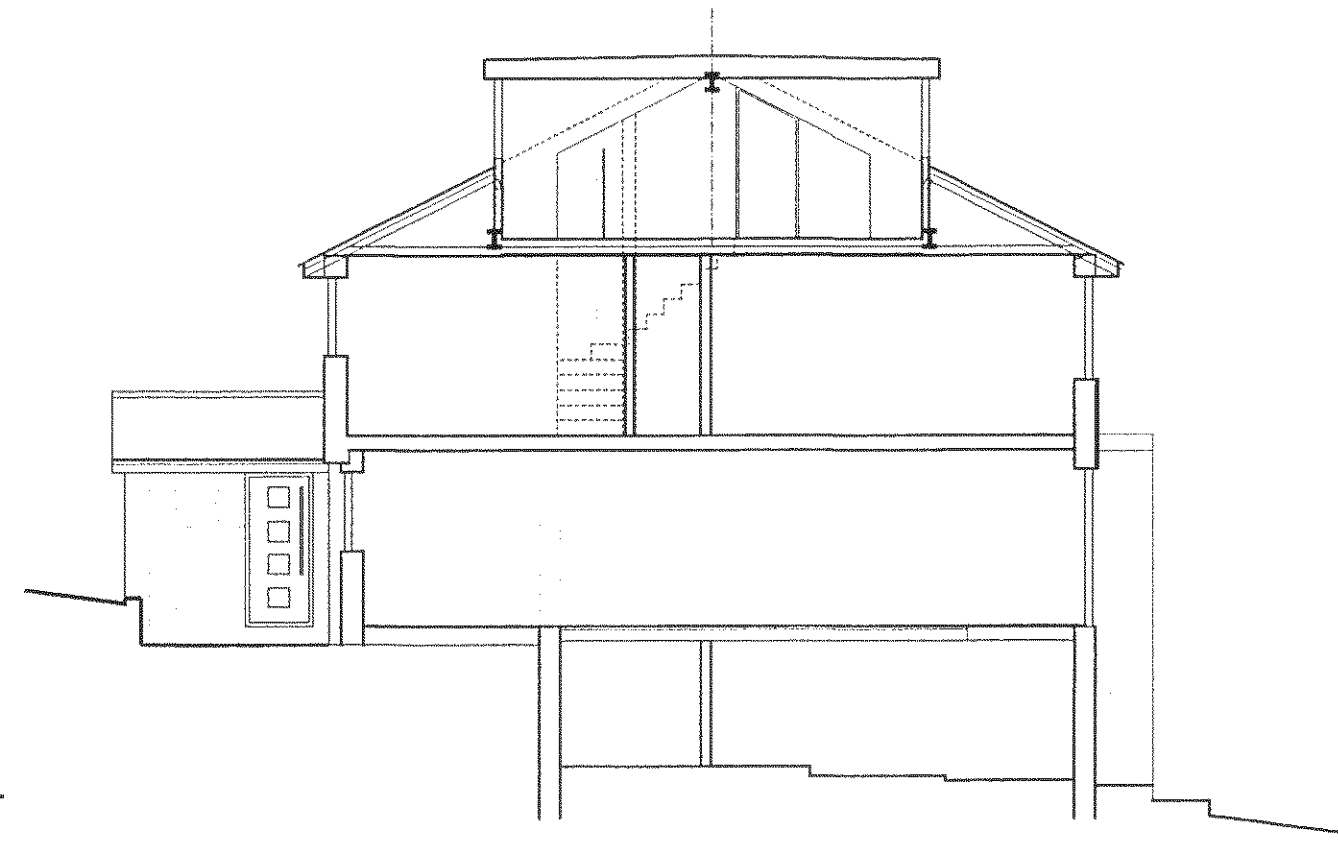

Section

External Finishes

Roof

Roof to porch extension to be clad with concrete interlocking tiles to match main roof.

New dormer window to be formed with flat roof


Walls

New walls to front elevation and porch extension to be constructed with a buff facing brick to match existing.


Walls to side and rear elevations (other than where clad with tile hanging) to be finished with sand/cement render and painted or finished with a proprietary through colour in an off white colour.

Doors and windows


All new doors and windows to be white UPVC to match existing.

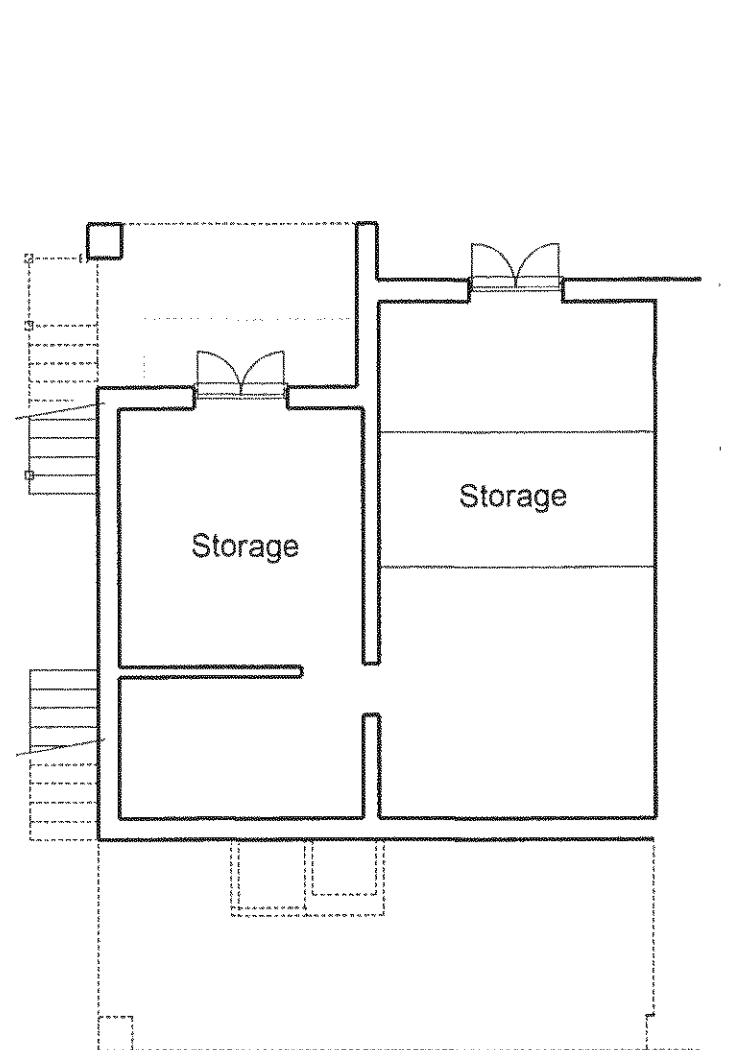


Basement

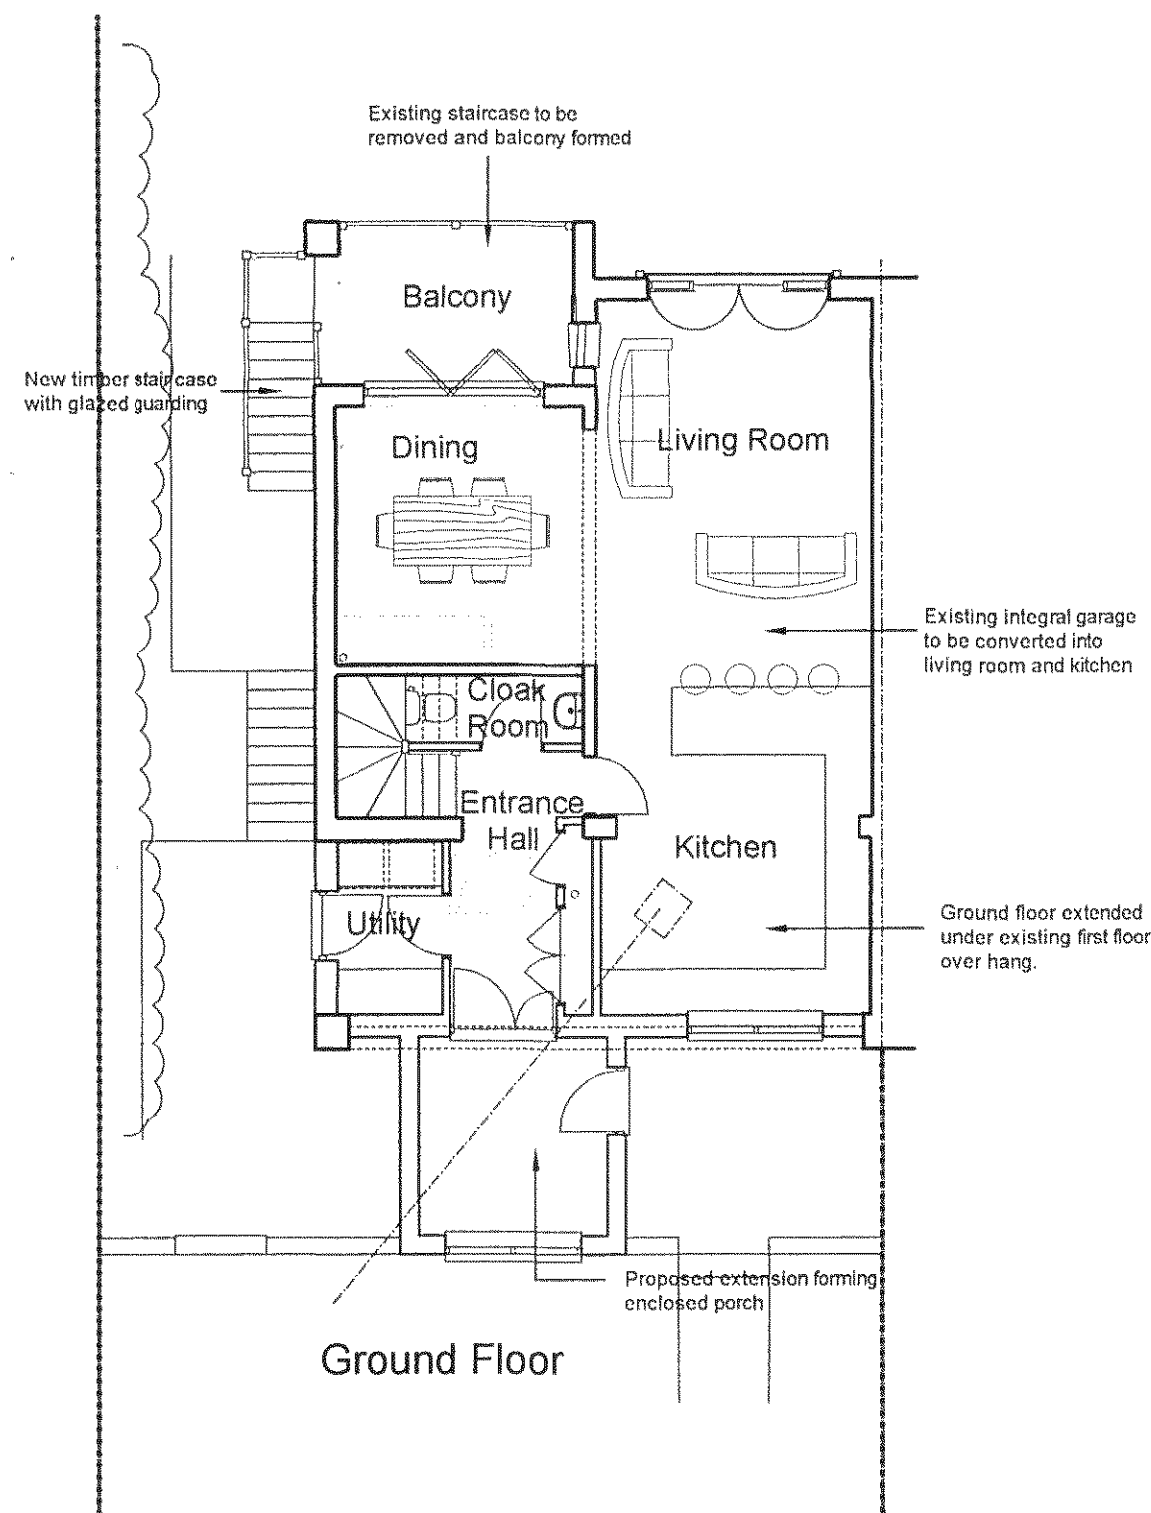


Ground Floor

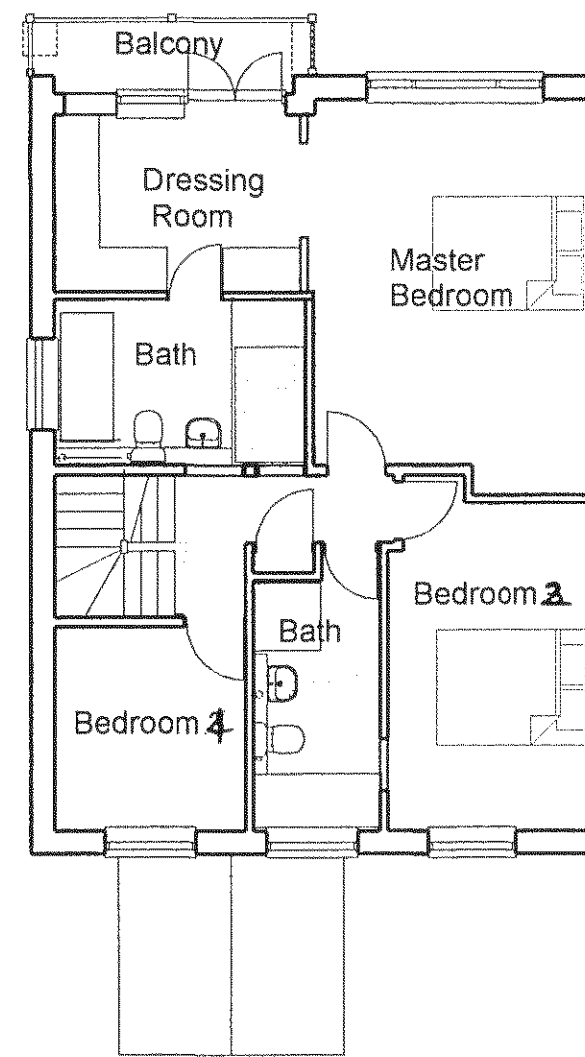

First Floor

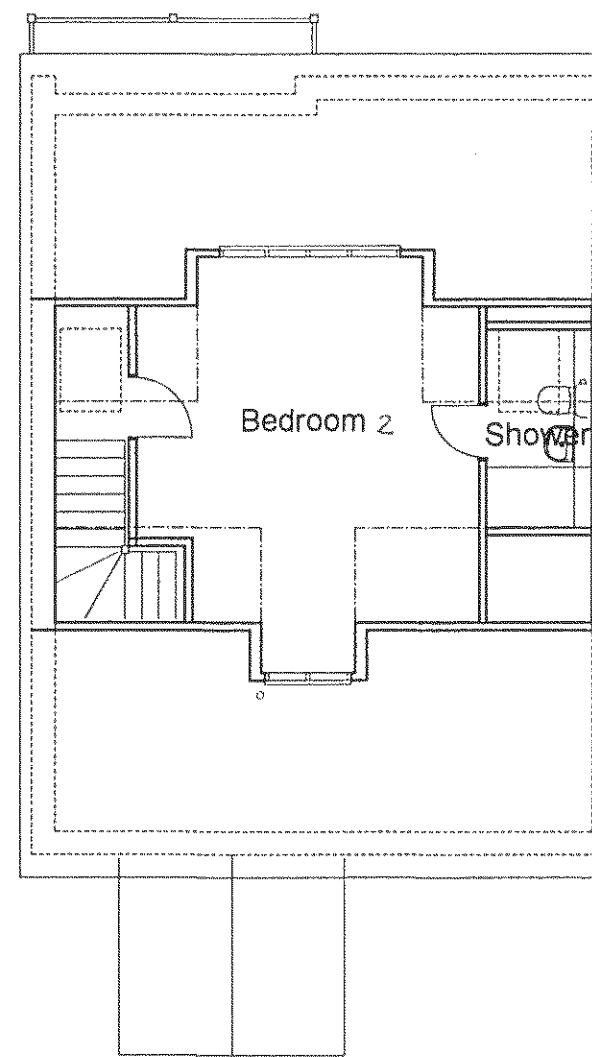

Loft

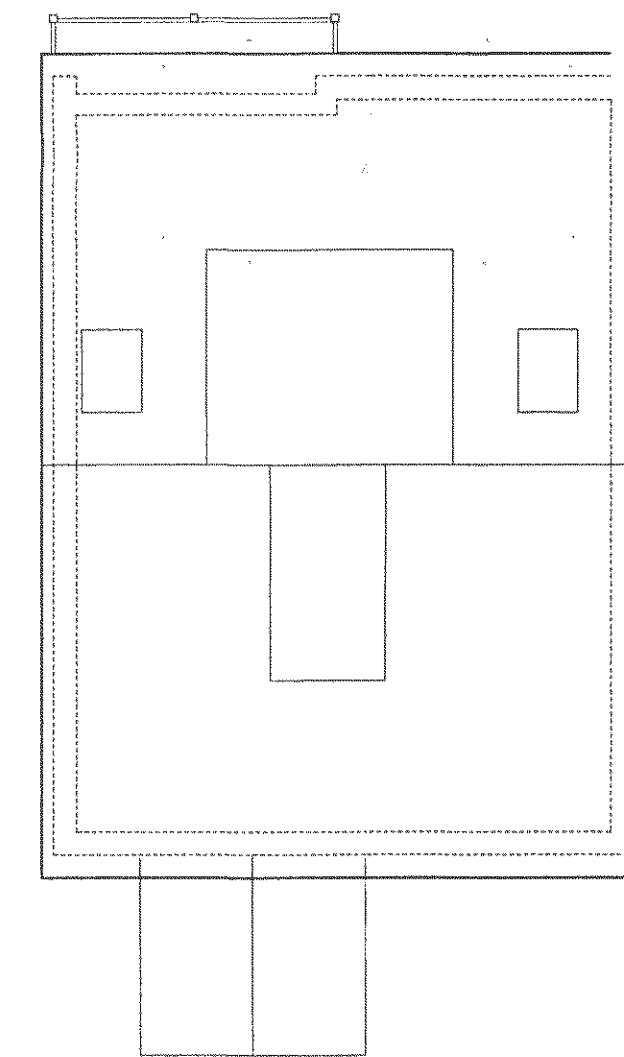

Roof Plan

Garry Mount MCIAT
Chartered Architectural Technologist

4A Elm Grove South
Barnham
West Sussex
PO22 0EL

Tel: 01243 850614
email : garrymount@gmail.com

Rev A Porch extension and rear dormer amended and additional velux added
REVISION

Mar 2015

PROJECT			
Proposed extension and alterations to 11 Priory Road, Arundel			
SUBJECT			
Proposed Plans and Elevations			
SCALE 1:100	DATE	DRAWING No 2014 / 37 / 02	Rev A
DRAWN	CHECKED		