

notes


Permission is granted to scale from this drawing for the purpose of Local Authority Planning Approval only. In all other cases DO NOT scale from this drawing. Please contact this office for any additional information required.

Contractors, Sub-Contractors and Suppliers are to check all relevant dimensions, levels and details of the site and any existing buildings before commencing any shop drawings or building work. Any discrepancies should be reported to this office.


This drawing must be read in conjunction with all related drawings and documents relevant to this project, including those prepared by appointed consultants, specialists and sub-contractors etc.

This drawing is the copyright of RDV a Design.

revisions	
A section added	01/03/2019

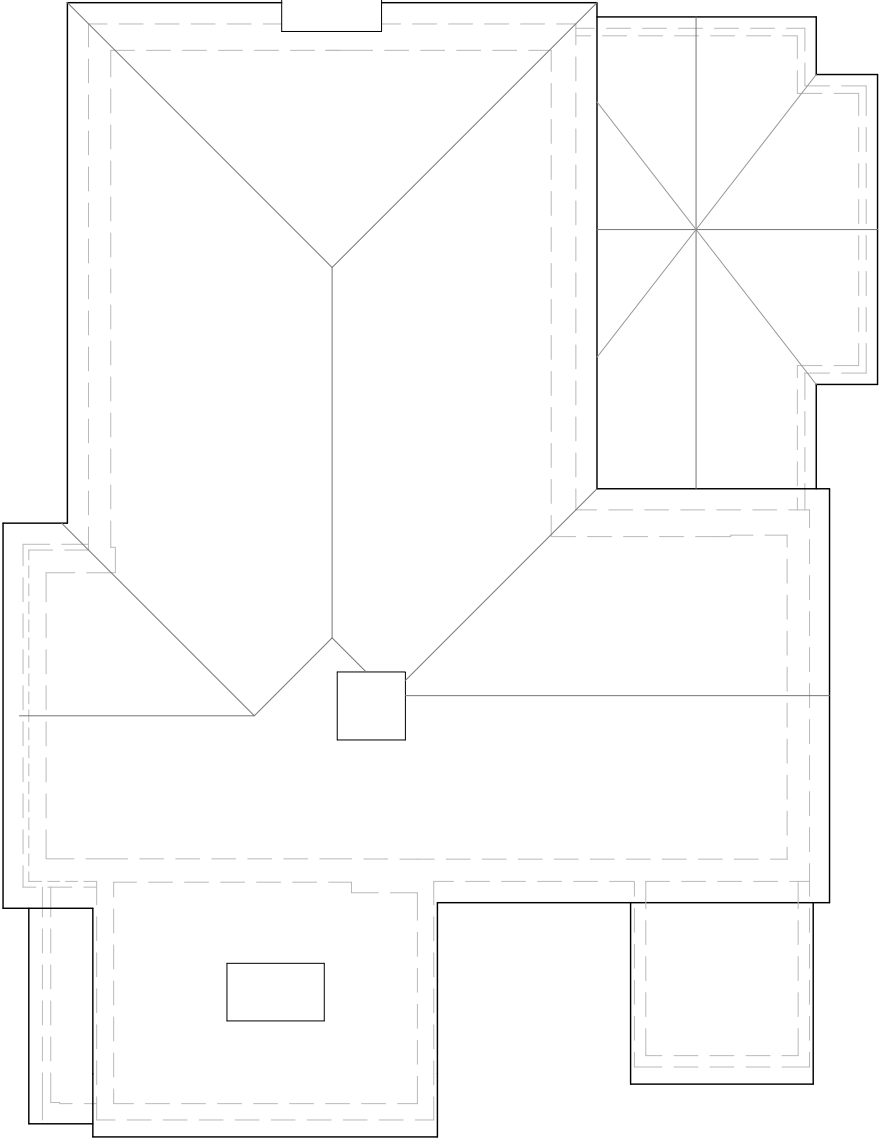

Roof Plan: Scale 1:100

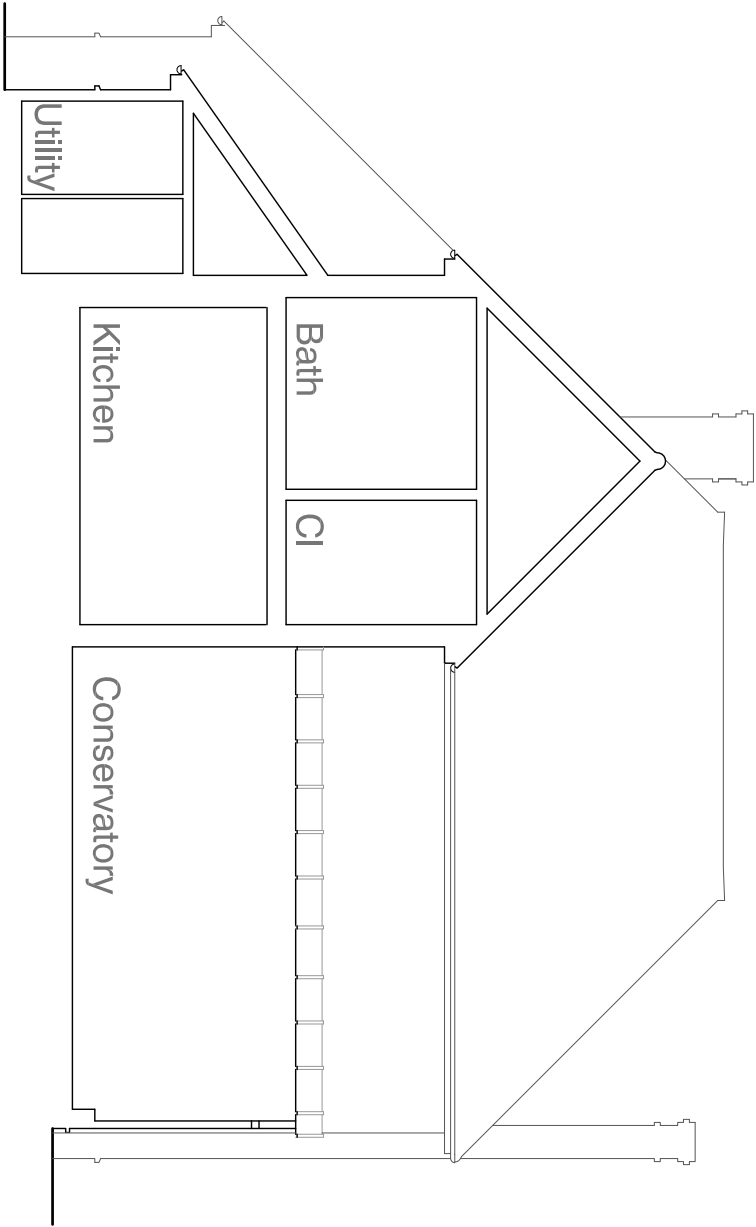

Typical Cross Section: Scale 1:100



RDV a Design

9 Oak End | Arundel | West Sussex
Tel: 01903 884013

project	6 Torton Hill Road
	Arundel
	West Sussex

drawing
Roof Plan and Cross Section
As Existing

scale	date		
1:100	@ A3	February 2019	
job no	drawing no	rev	
18136	00.04	A	

DISTRICT COUNCIL