



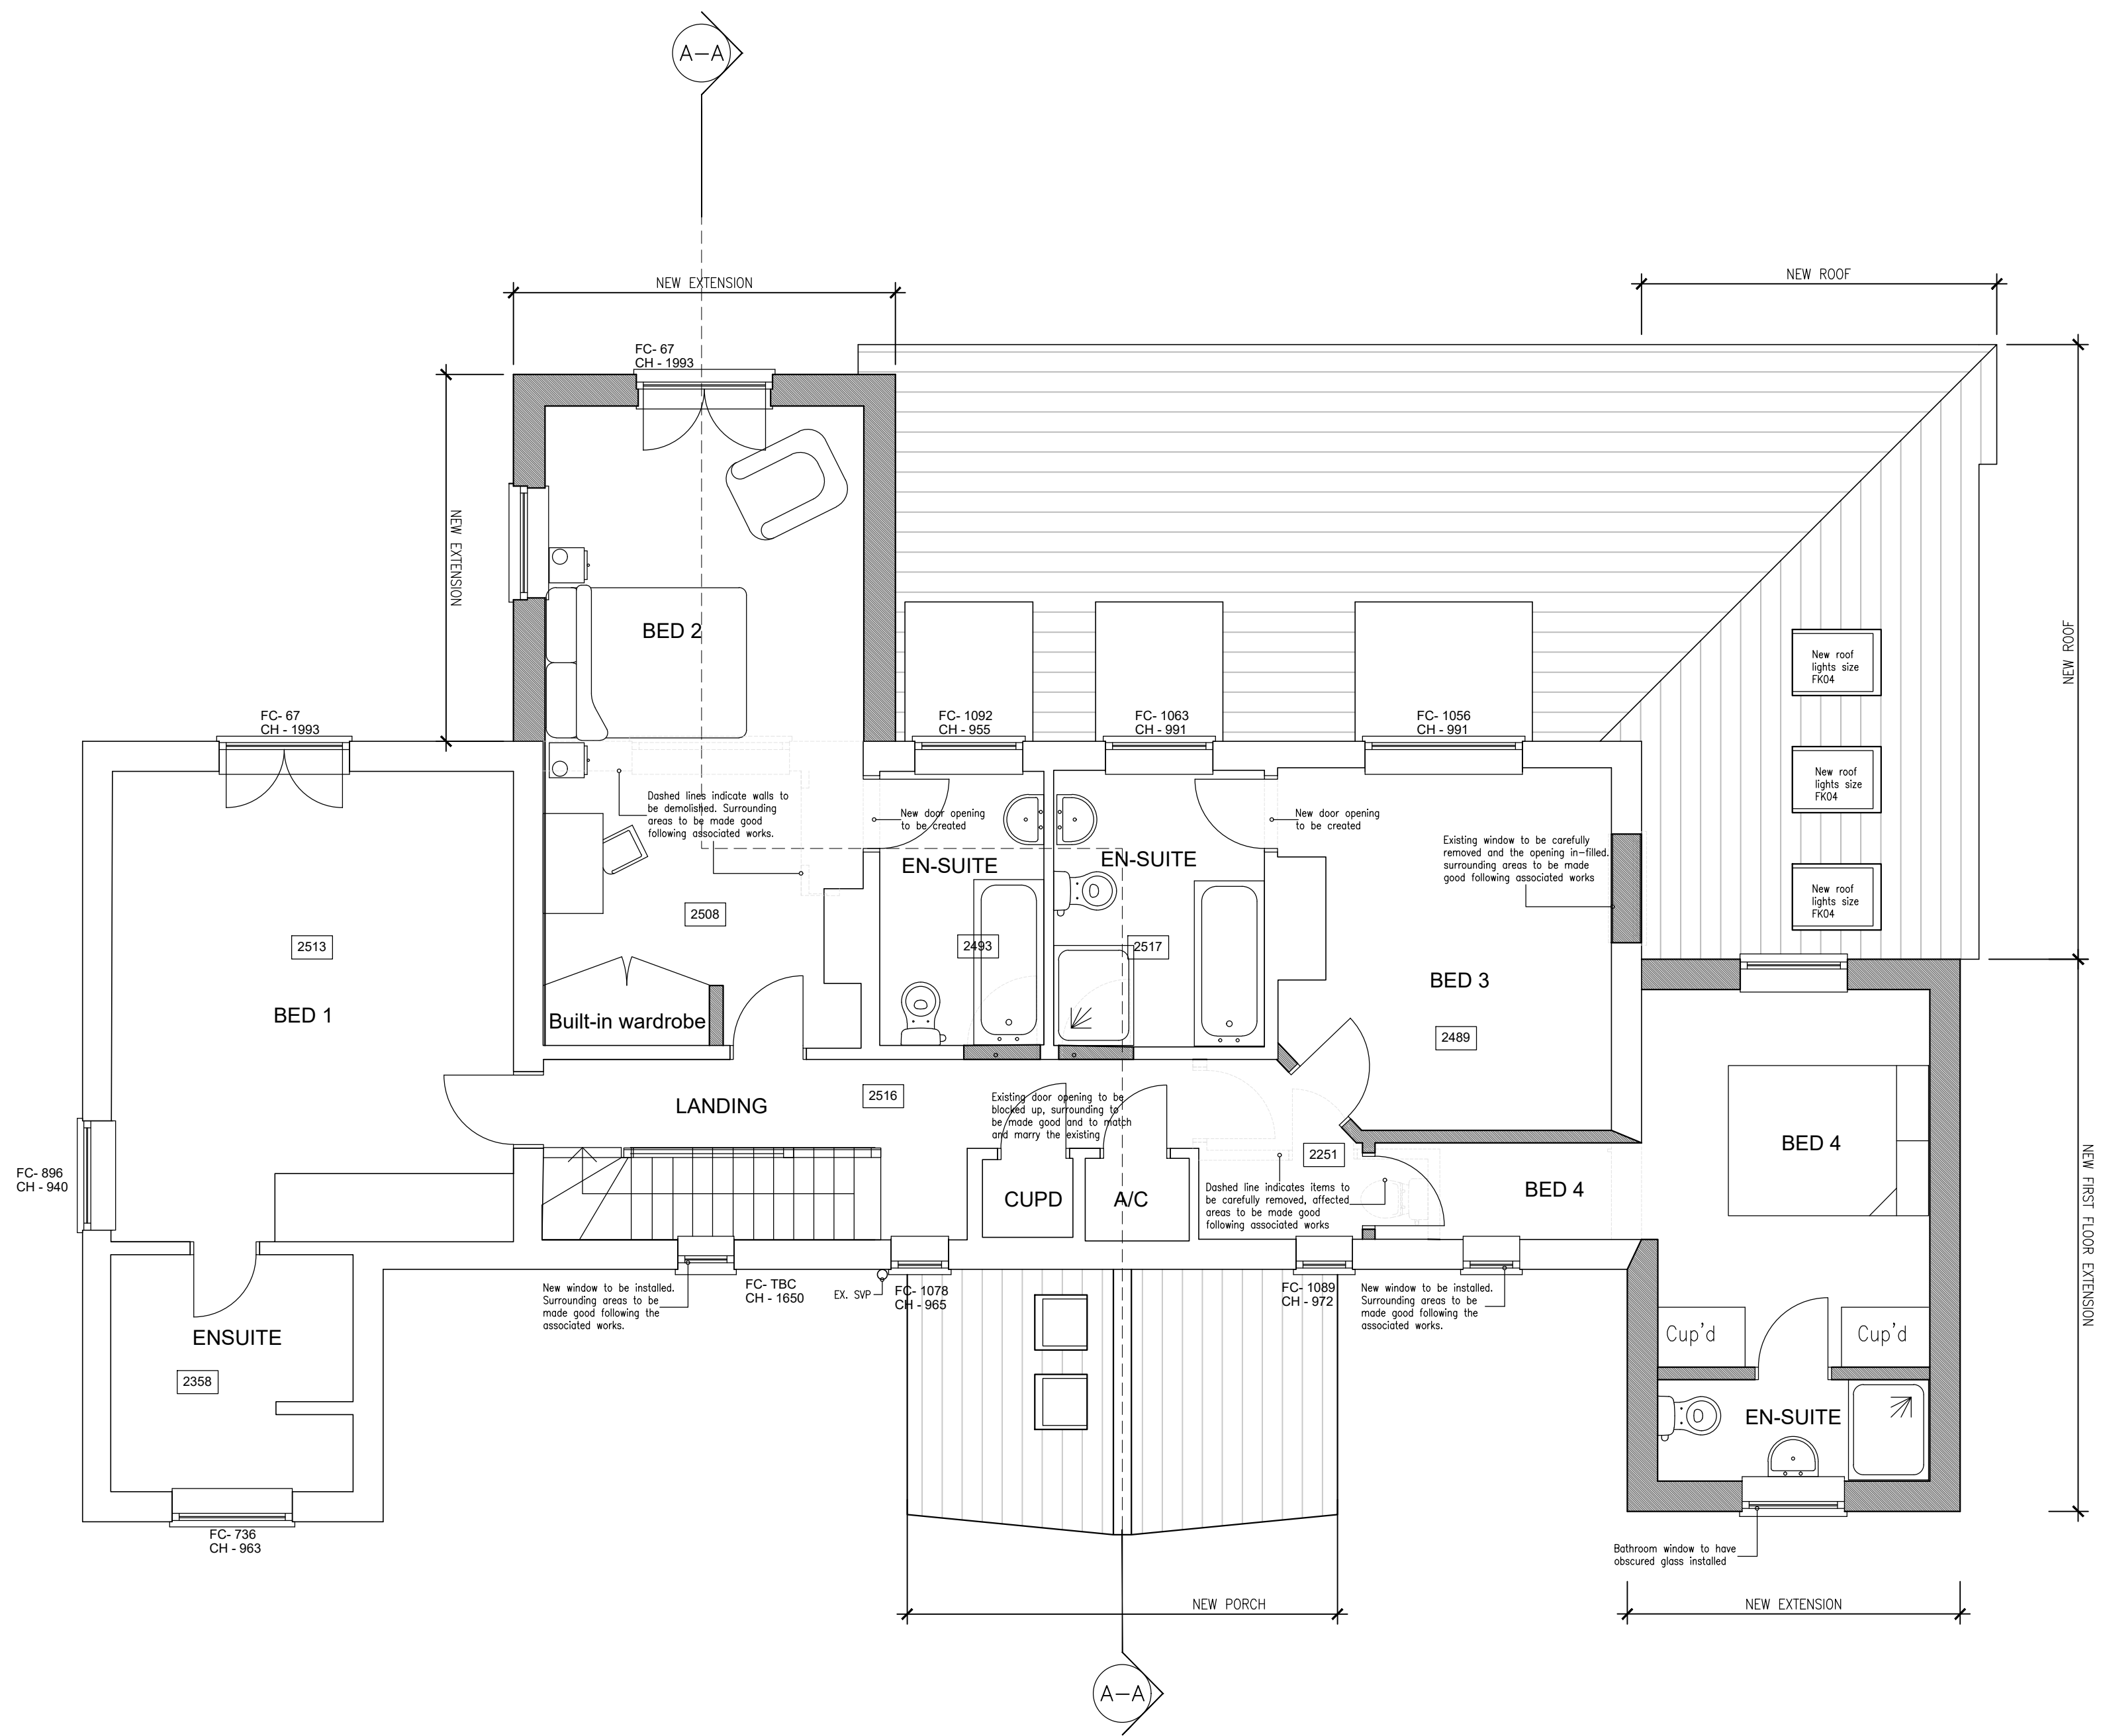

Proposed First Floor Plan 1:50

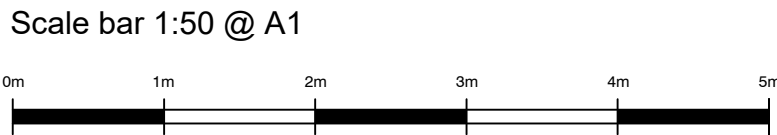

- NOTES**
- DO NOT SCALE OFF THIS DRAWING EXCEPT FOR PLANNING PURPOSES
 - CHECK ALL DIMENSIONS ON SITE BEFORE ANY WORK IS COMMENCED
 - ALL GOODS MATERIALS AND WORKMANSHIP MUST CONFORM WITH CURRENT BUILDING REGULATIONS, BRITISH STANDARDS AND CODES OF PRACTICE
 - COPYRIGHT OF THIS DRAWING IS RETAINED BY THE ARCHITECT AND IT MUST NOT BE REPRODUCED WITHOUT WRITTEN CONSENT

REV	DATE	BY	AMENDMENT
A	18.03.20	SB	Window in B 4 added



folkes architects

The Old Forge
6 Church Street
Storrington
West Sussex
BN20 4LA

T. 01903 868620
info@folkesarchitects.co.uk

CLIENT
Mr & Mrs Folkes

JOB TITLE
**50 Torton Hill Road
Arundel
West Sussex
BN18 9HH**

DRAWING TITLE
Proposed First Floor Plan
PLANNING

DATE	SCALE	DRAWN BY	SB
18.03.2020	1:50 @ A1	CHECKED BY	MF

JOB NO.	DRAWING NO.	REVISION
-	2.02	A