



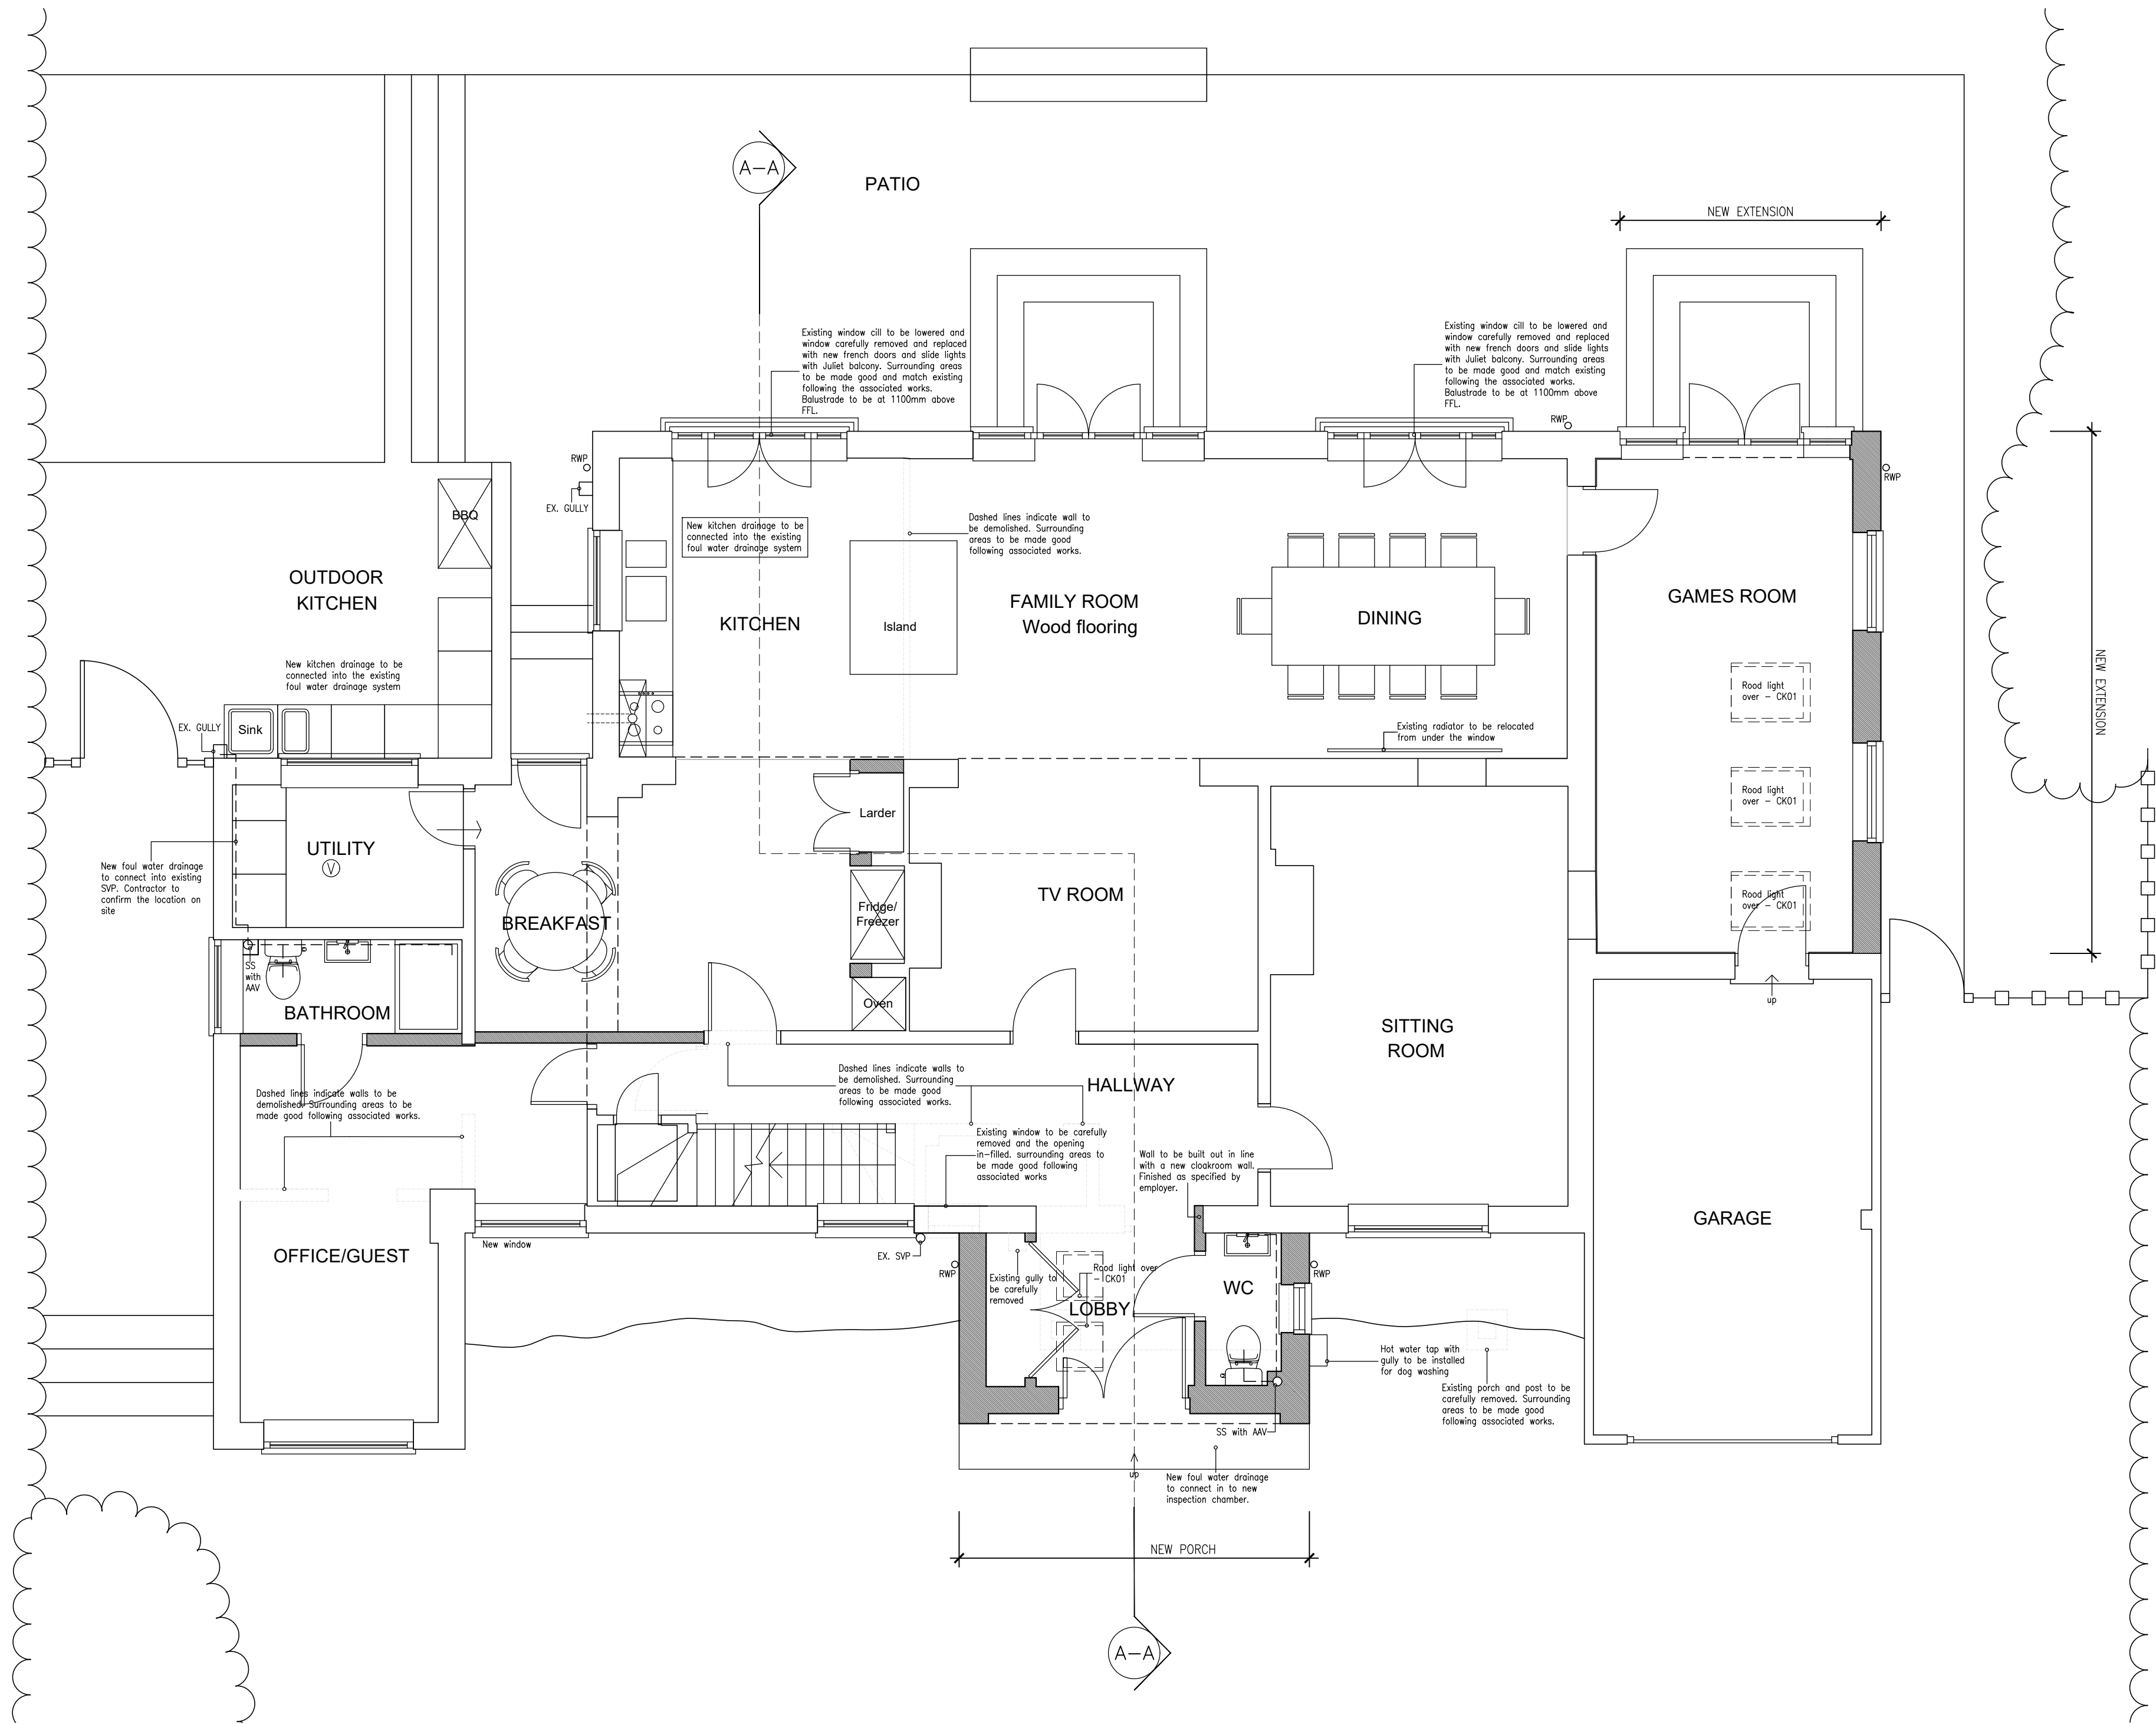

Proposed Ground Floor Plan 1:50

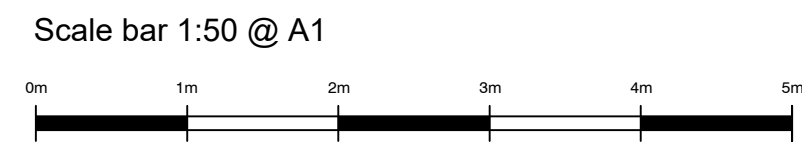

- NOTES**
- DO NOT SCALE OFF THIS DRAWING EXCEPT FOR PLANNING PURPOSES
 - CHECK ALL DIMENSIONS ON SITE BEFORE ANY WORK IS COMMENCED
 - ALL GOODS MATERIALS AND WORKMANSHIP MUST CONFORM WITH CURRENT BUILDING REGULATIONS, BRITISH STANDARDS AND CODES OF PRACTICE
 - COPYRIGHT OF THIS DRAWING IS RETAINED BY THE ARCHITECT AND IT MUST NOT BE REPRODUCED WITHOUT WRITTEN CONSENT

REV	DATE	BY	AMENDMENT
A	20.03.20	SB	Gen. amendments

**folkes architects**

The Old Forge
6 Church Street
Storrington
West Sussex
BN20 4LA

T: 01903 868620
info@folkesarchitects.co.uk

CLIENT
Mr & Mrs Folkes

JOB TITLE
**50 Torton Hill Road
Arundel
West Sussex
BN18 9HH**

DRAWING TITLE
**Proposed Ground Plan
PLANNING**

DATE 19.03.2020	SCALE 1:50 @ A1	DRAWN BY SB
JOB NO. -	DRAWING NO. 2.01	CHECKED BY MF
REVISION A		