



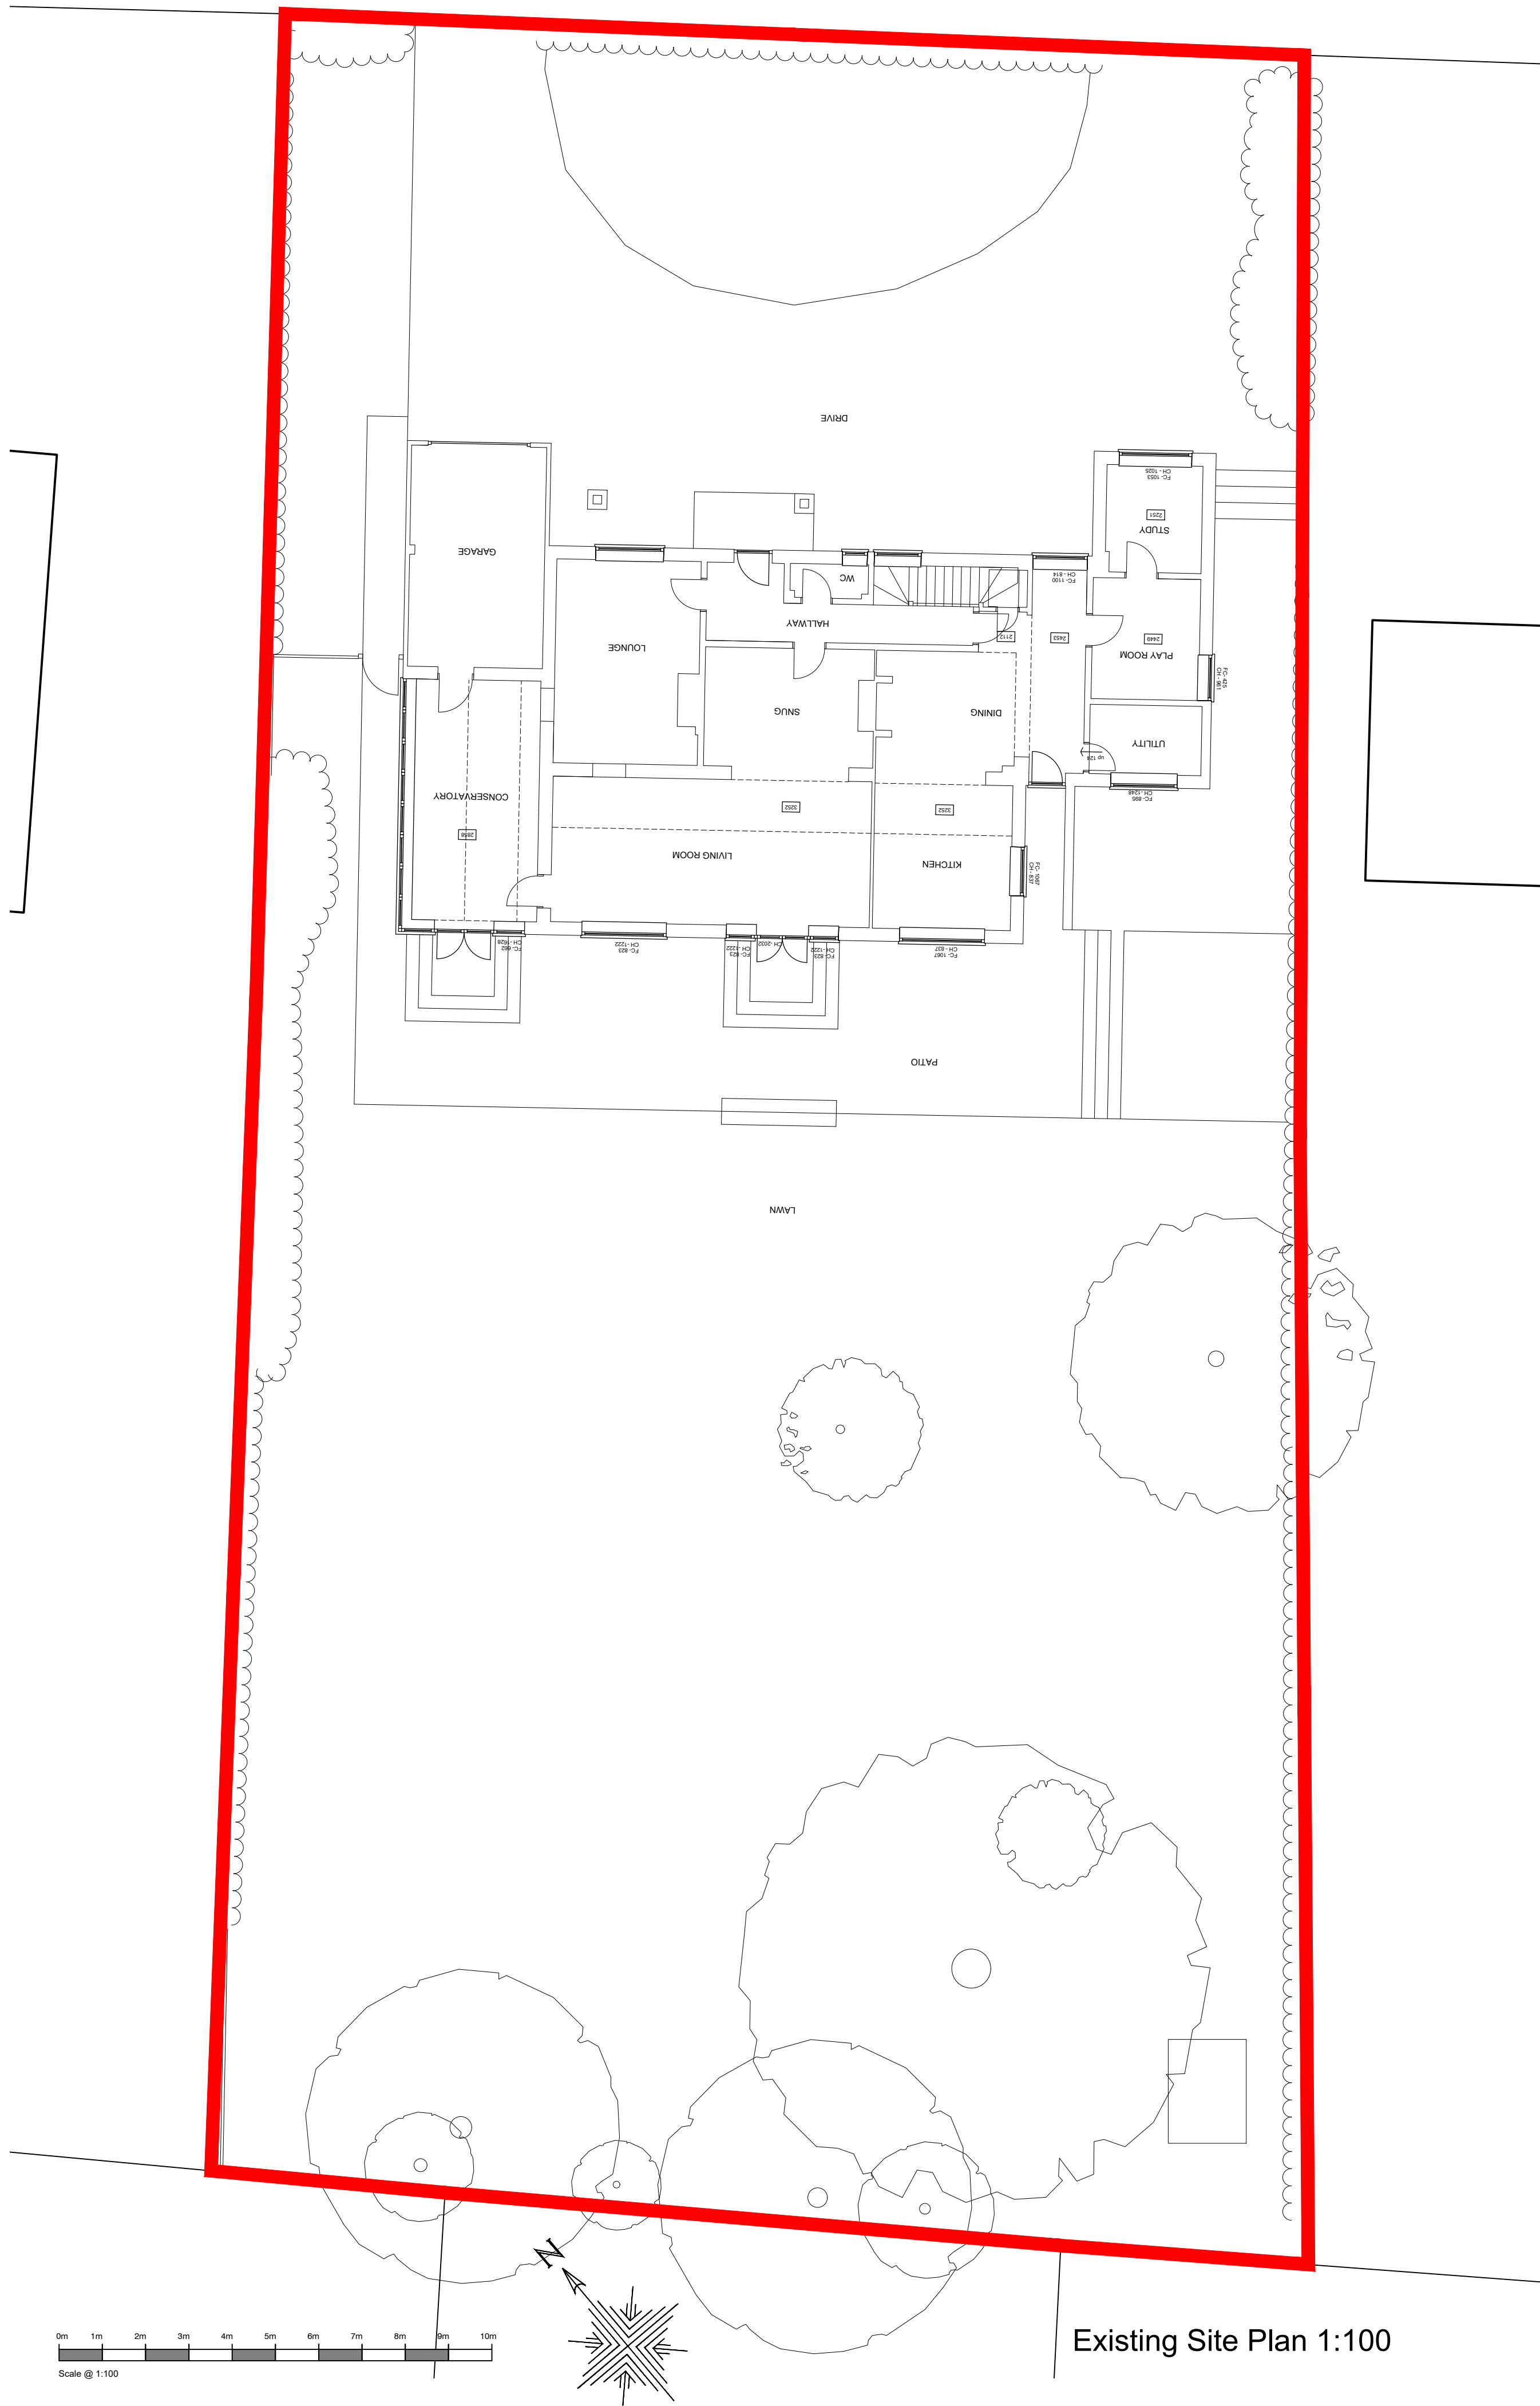


Existing Site Plan 1:100

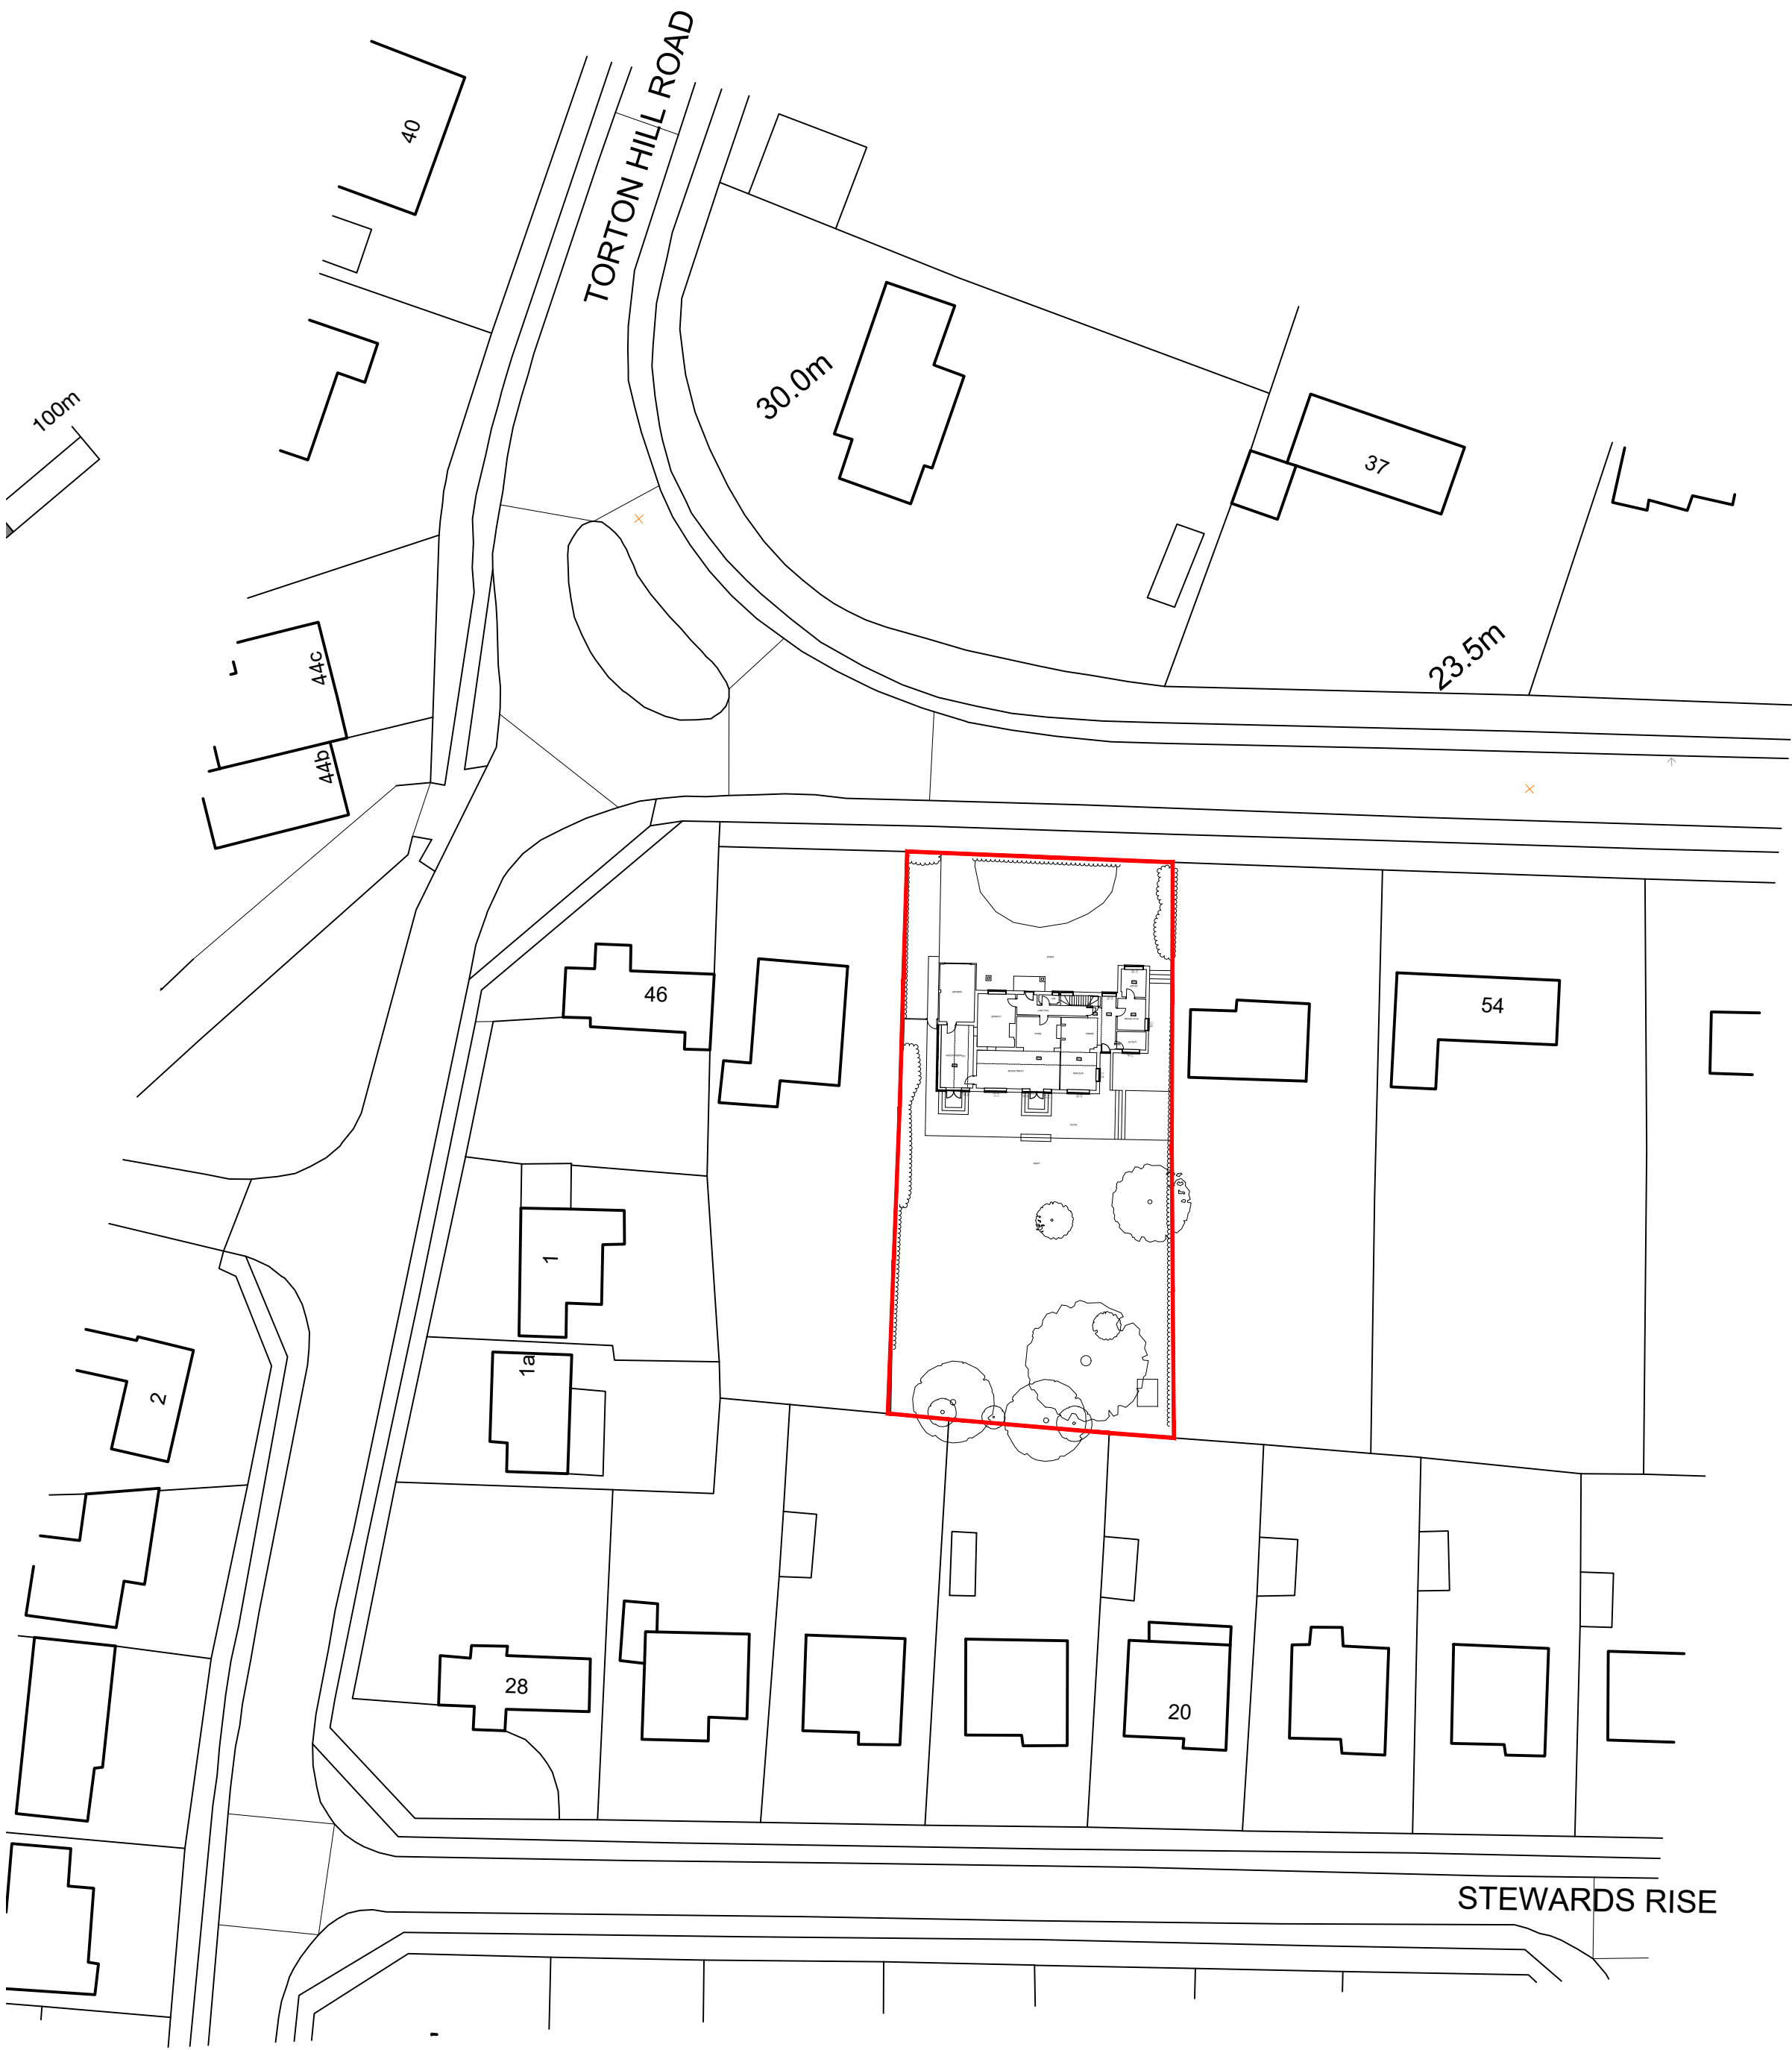

Existing Site Plan 1:500

- NOTES
- DO NOT SCALE OFF THIS DRAWING EXCEPT FOR PLANNING PURPOSES
 - CHECK ALL DIMENSIONS ON SITE BEFORE ANY WORK IS COMMENCED
 - ALL GOODS MATERIALS AND WORKMANSHIP MUST CONFORM WITH CURRENT BUILDING REGULATIONS, BRITISH STANDARDS AND CODES OF PRACTICE
 - COPYRIGHT OF THIS DRAWING IS RETAINED BY THE ARCHITECT AND IT MUST NOT BE REPRODUCED WITHOUT WRITTEN CONSENT

REV	DATE	BY	AMENDMENT
A	03/06/19	RM	Layout and correction amends.

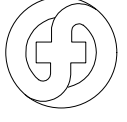**folkes architects**
The Old Forge
6 Church Street
Storrington
West Sussex
RH20 4LA
t. 01903 868629
info@folkesarchitects.co.uk

CLIENT
Mr & Mrs Folkes

JOB TITLE
50 Torton Hill Road
Arundel
West Sussex
BN18 9HH

DRAWING TITLE
Existing Site Plans

DATE	SCALE	DRAWN BY
09.04.2019	Shown on A1	CHECKED BY CT
JOB NO.	DRAWING NO.	REVISION
-	1.01	A