




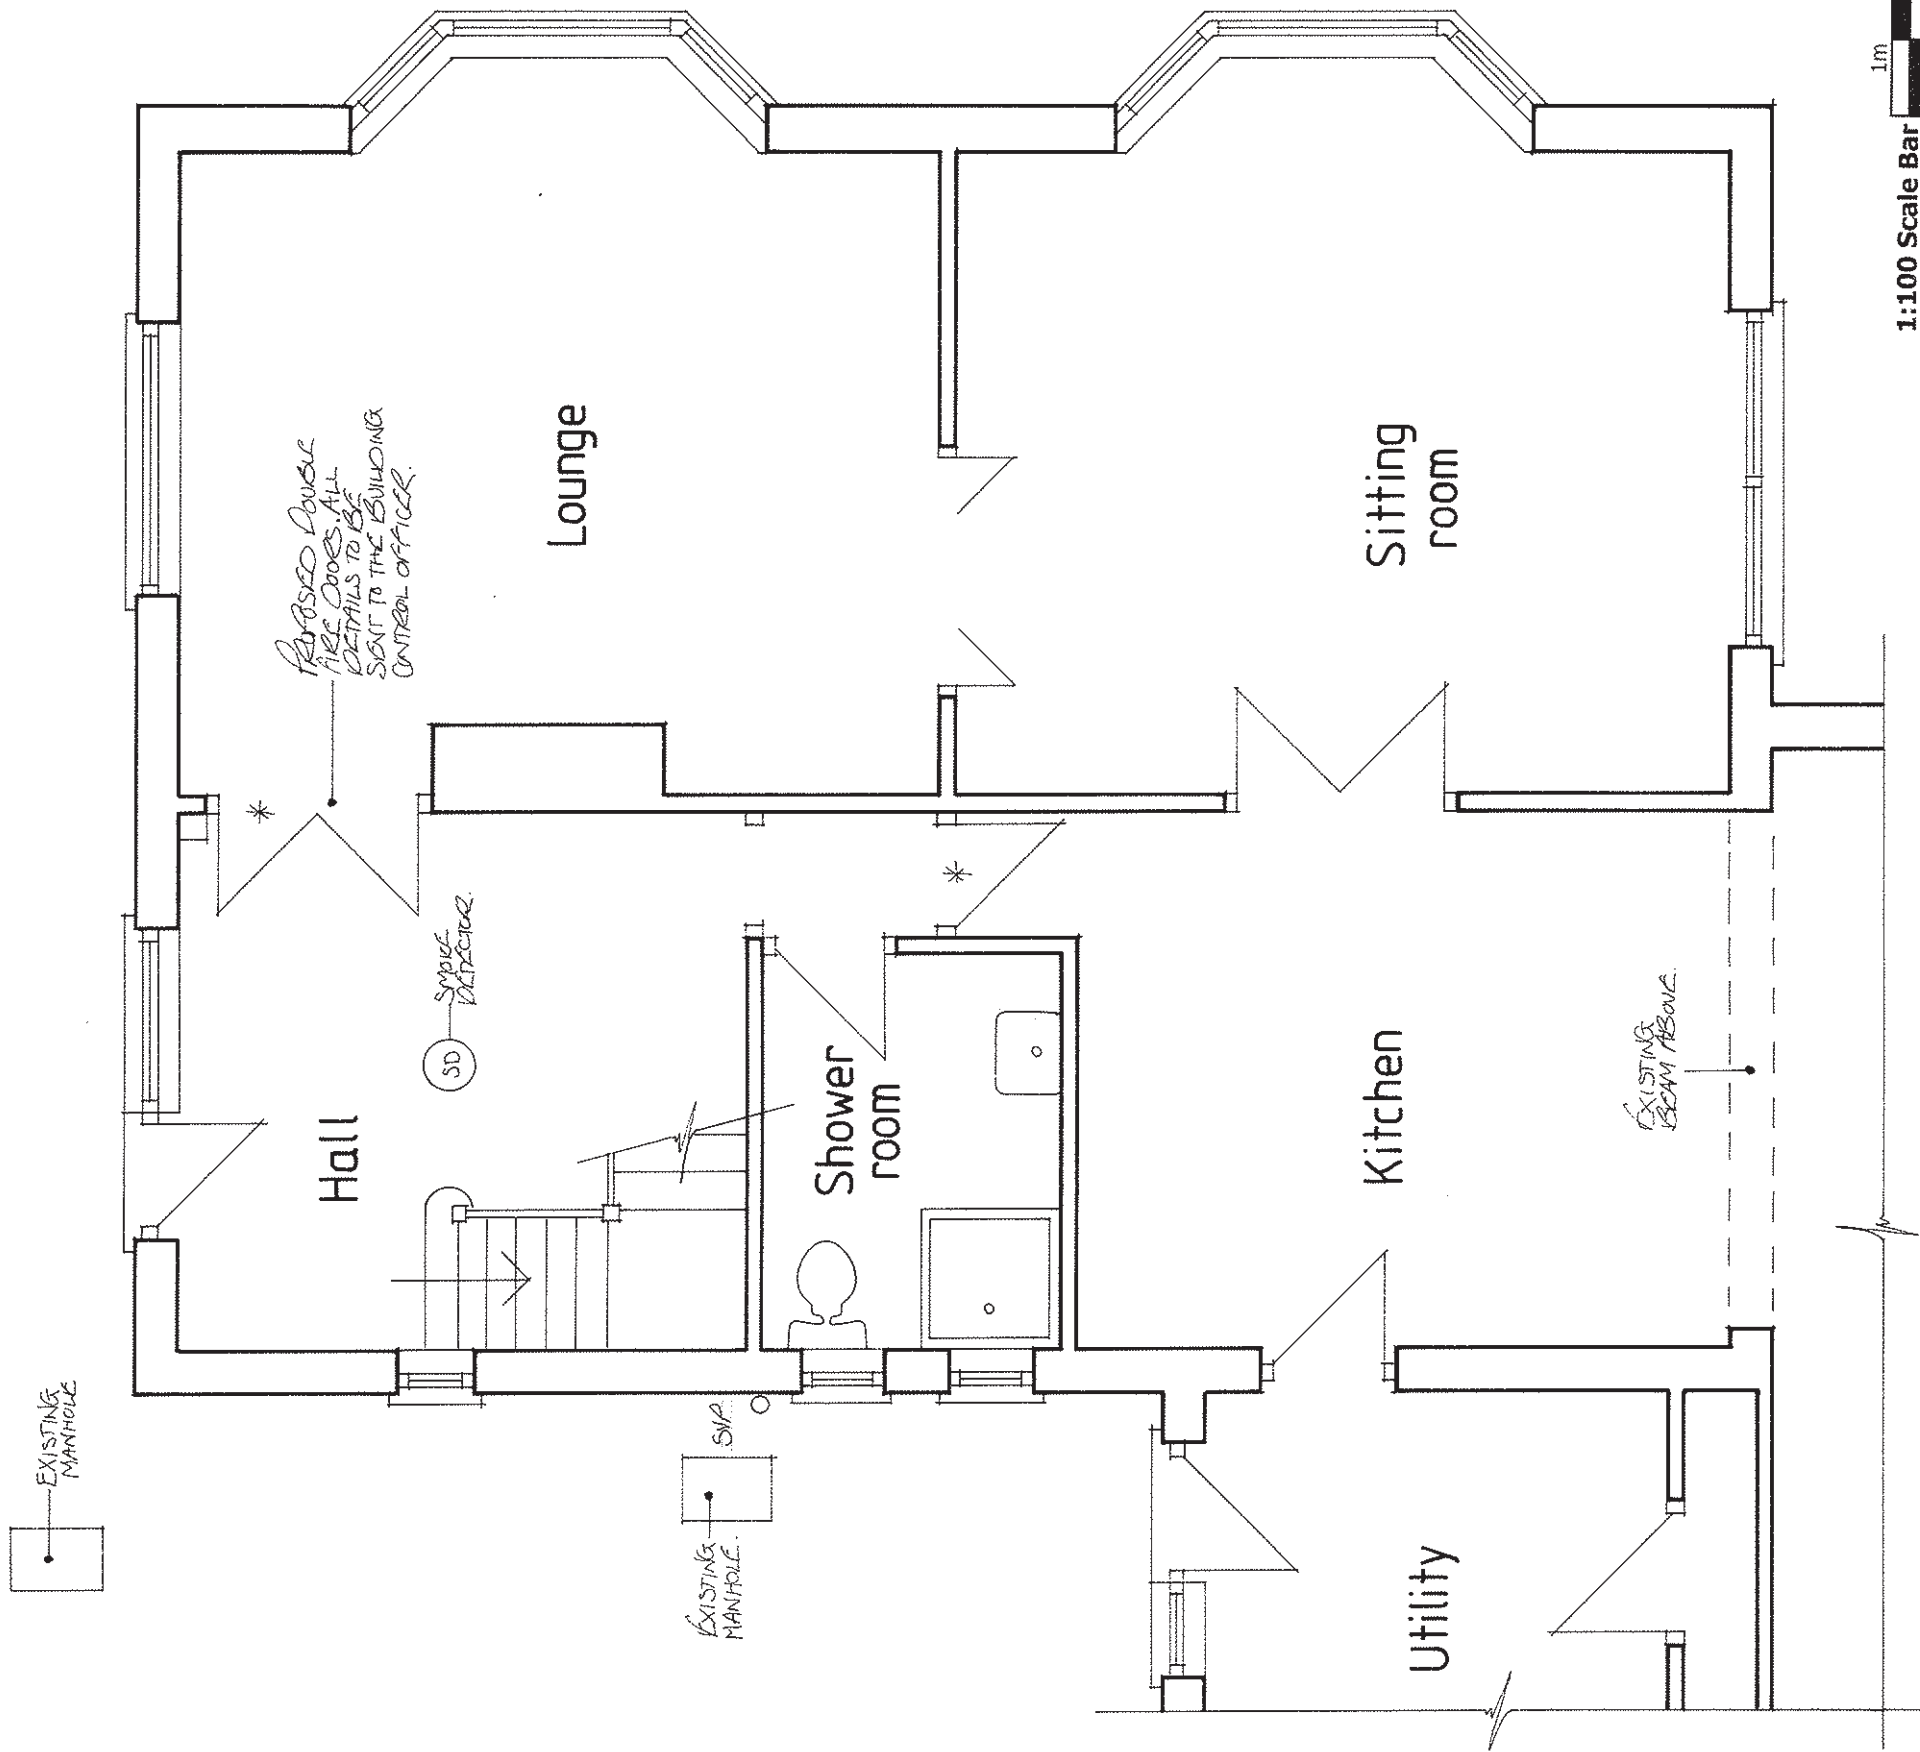

PROPOSED GROUND FLOOR PLAN 1:50

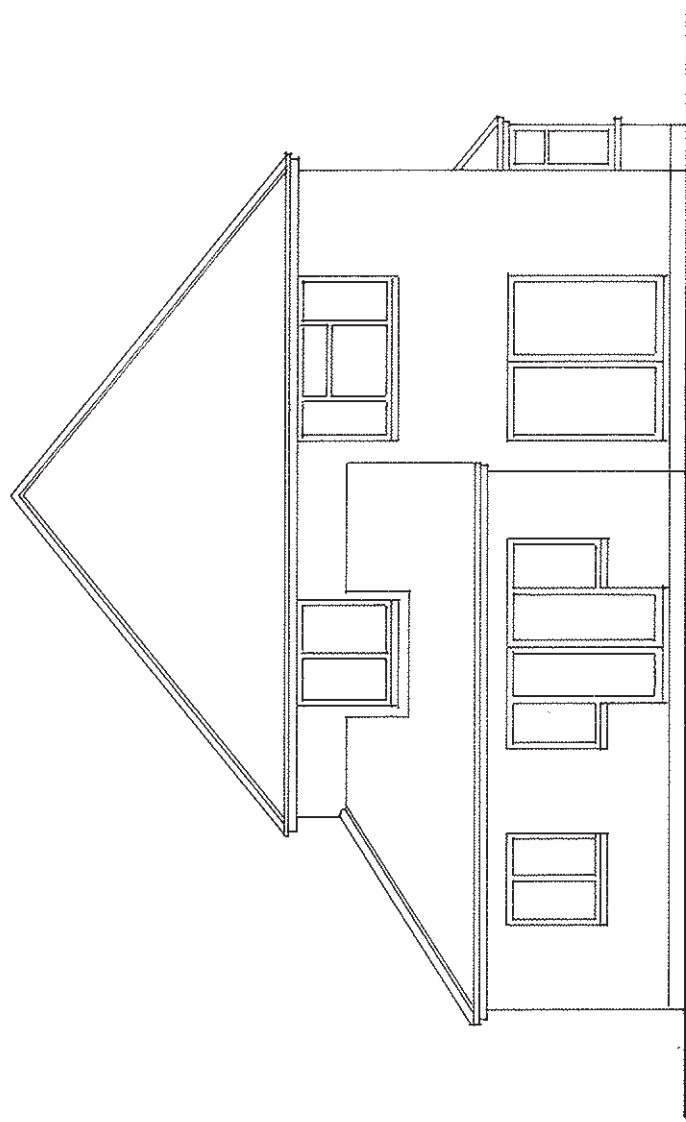

EXISTING REAR ELEVATION 1:100

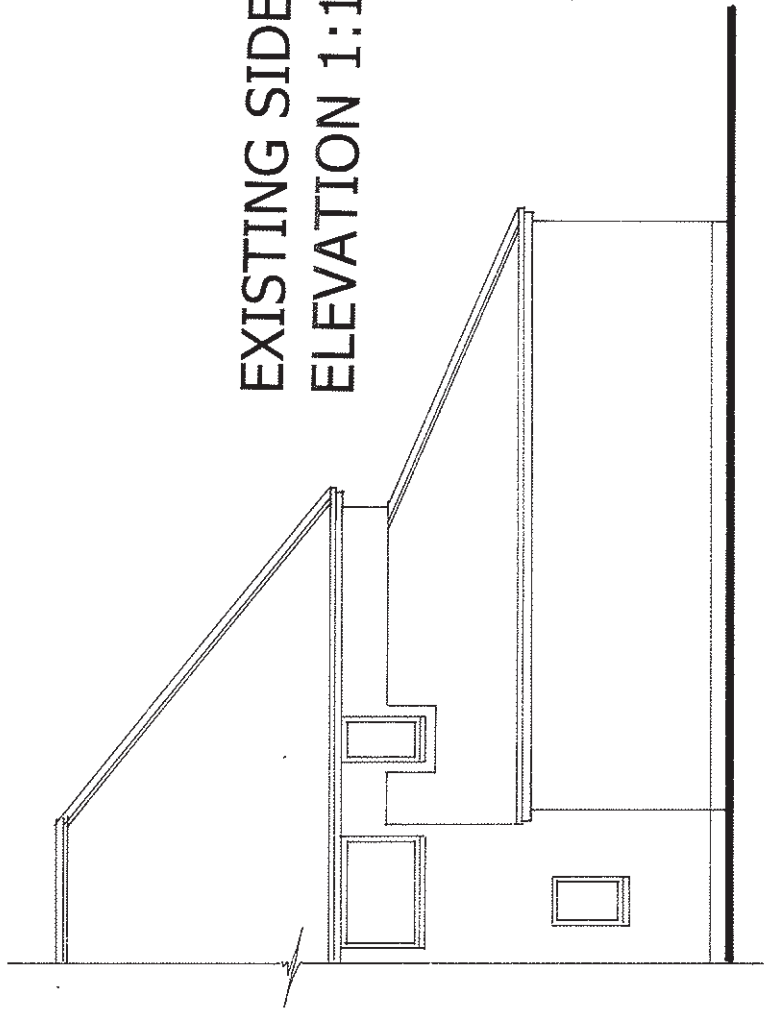

EXISTING SIDE ELEVATION 1:100

atterbury moore associates architectural & quantity surveying services	Unit 1 Gosling Craft Business Park Long Furong Clapham, Worthing West Sussex BN13 3UT	Address of works: 48 Torton Hill Road, Arundel		
		Drawing title: Proposed Loft Conversion		
Date: May 2016	Scales: As shown	Paper size: A3	Dwg No: AR-106-01	