



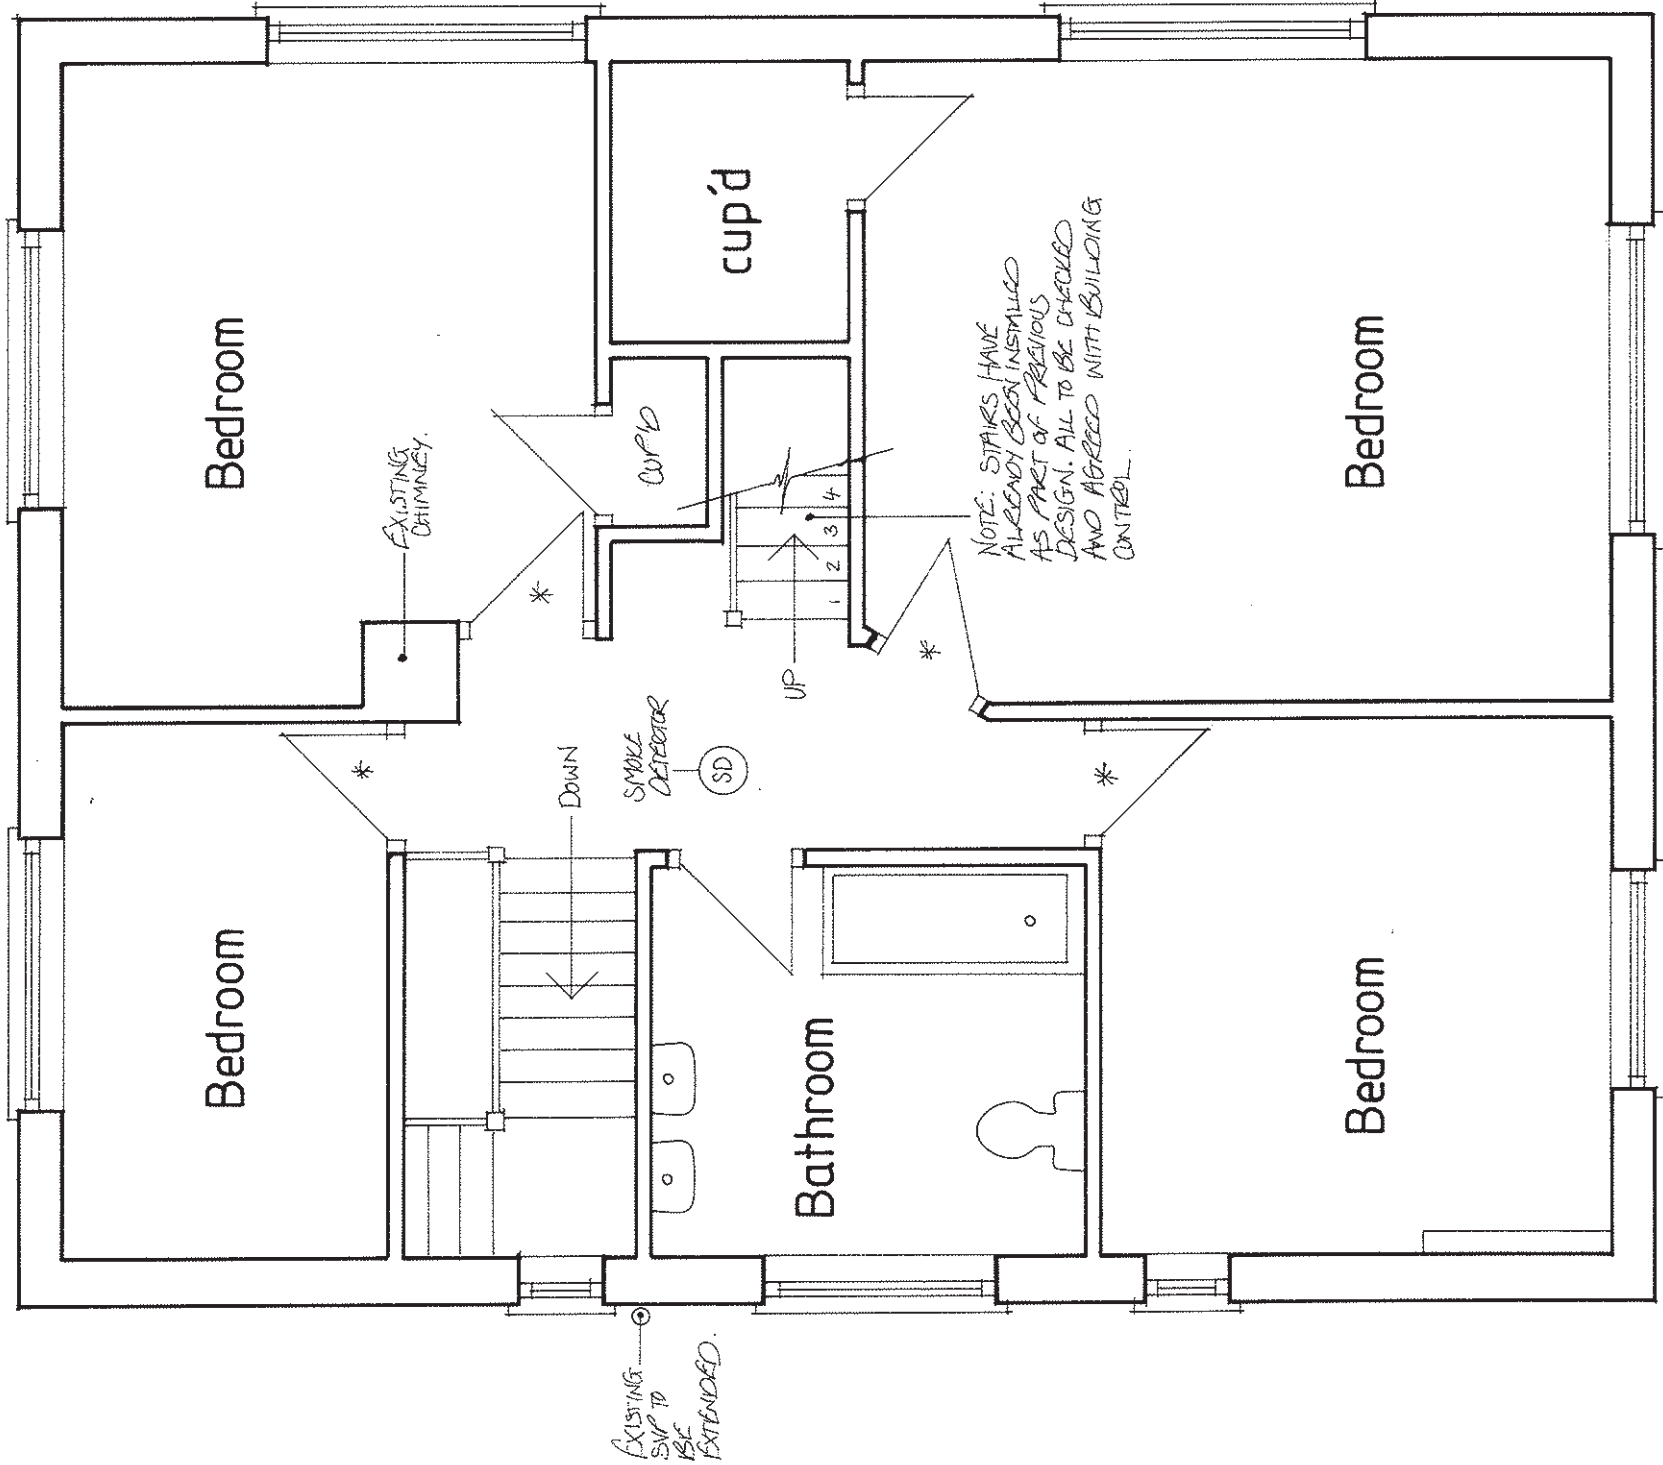

PROPOSED FIRST FLOOR PLAN 1:50

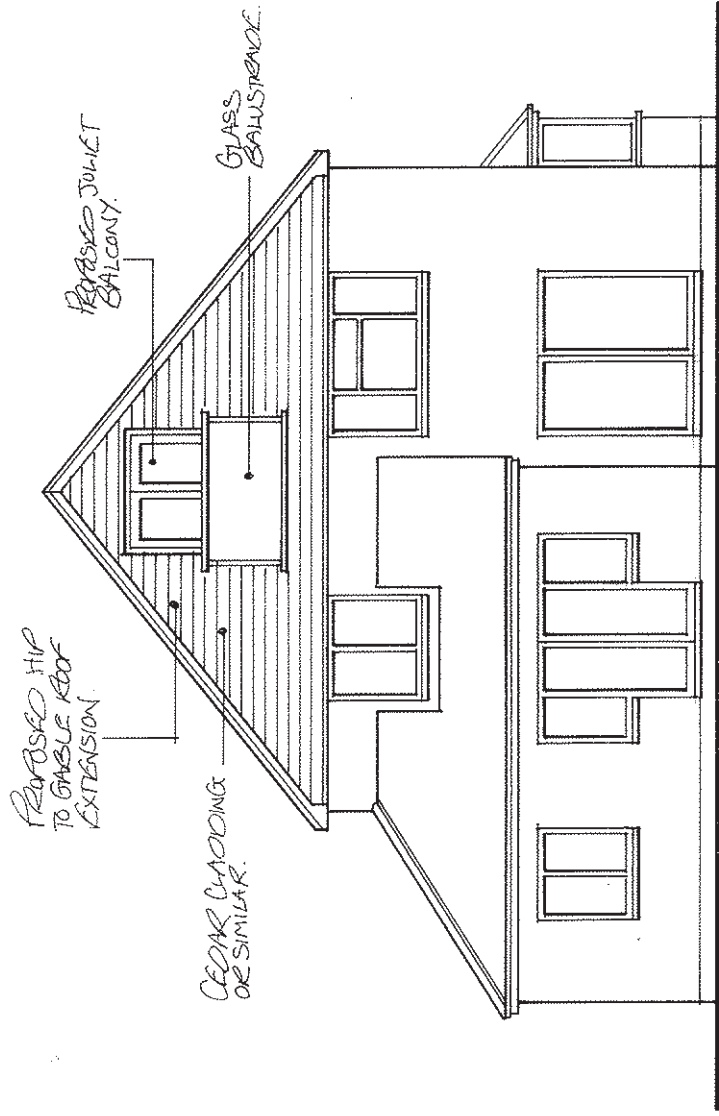

PROPOSED REAR ELEVATION 1:100



atterbury moore associates architectural & quantity surveying services				Unit 1 Gosling Croft Business Park Long Furton Clapham Worthing West Sussex BN13 3UT	
Address of works:		48 Torton Hill Road, Arundel			
Drawing title:		Proposed Loft Conversion			
Date: May 2016	Scales: As shown	Paper size: A3	Dwg No: AR-106-02		