


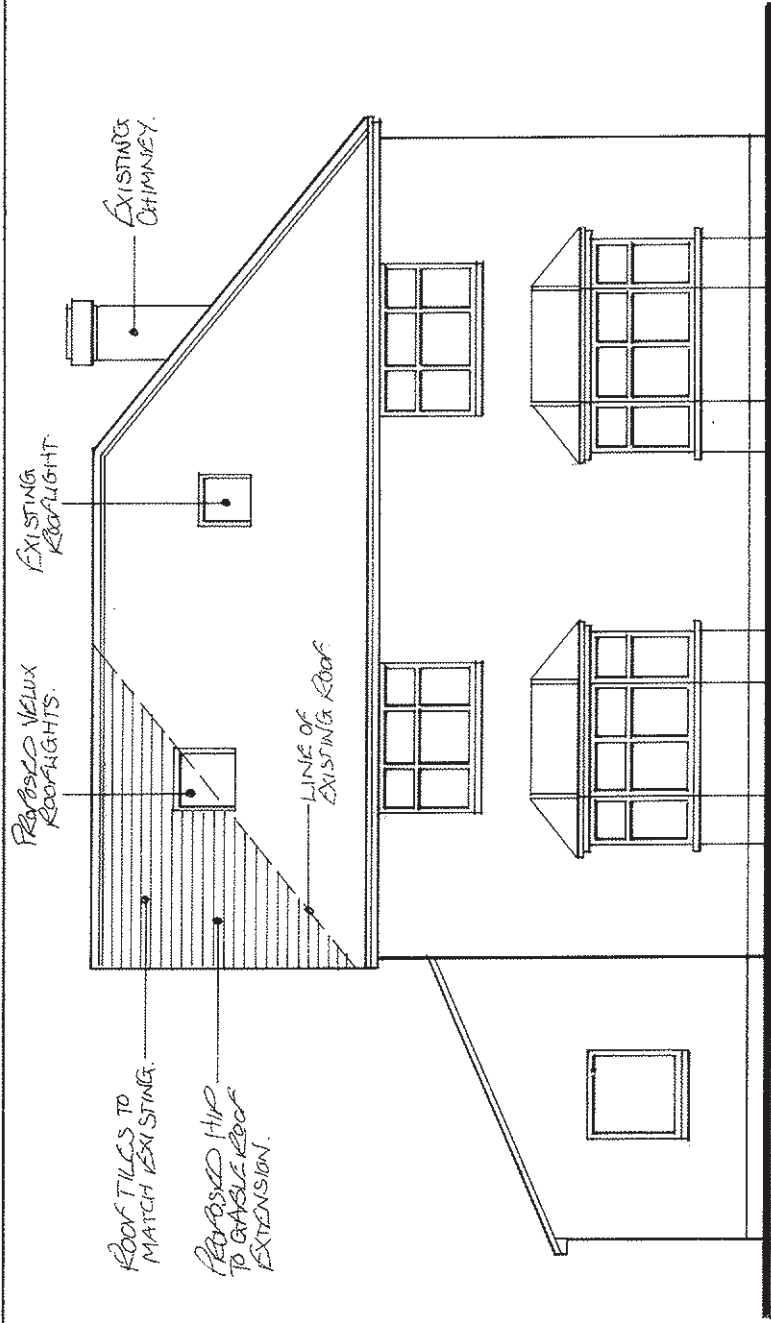


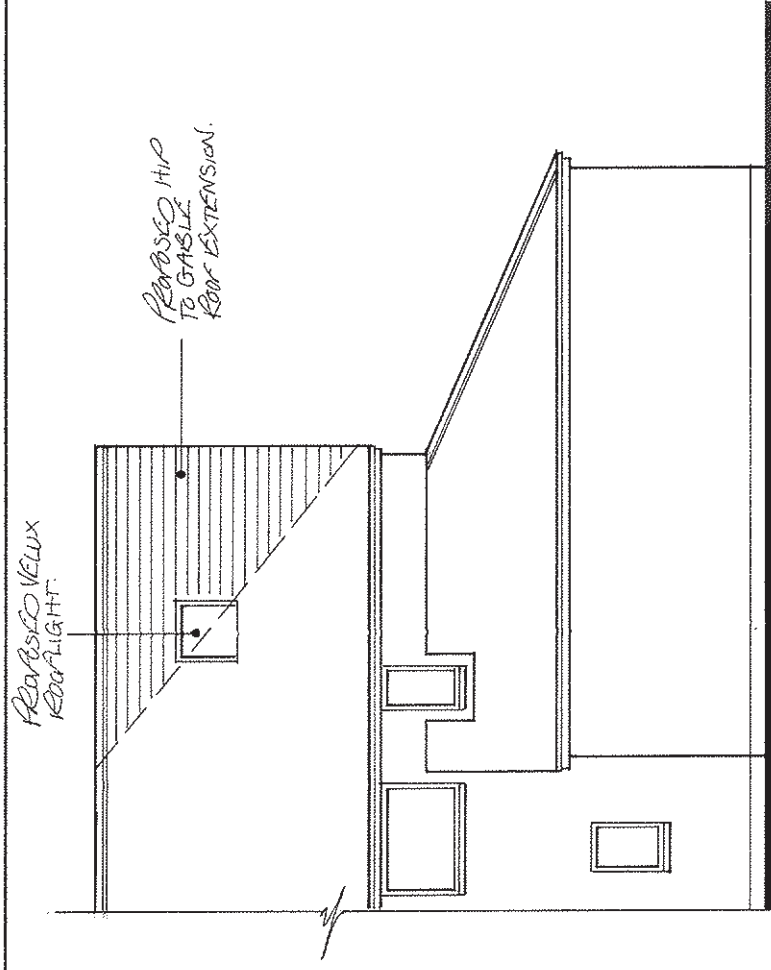

PROPOSED SIDE ELEVATION 1:100

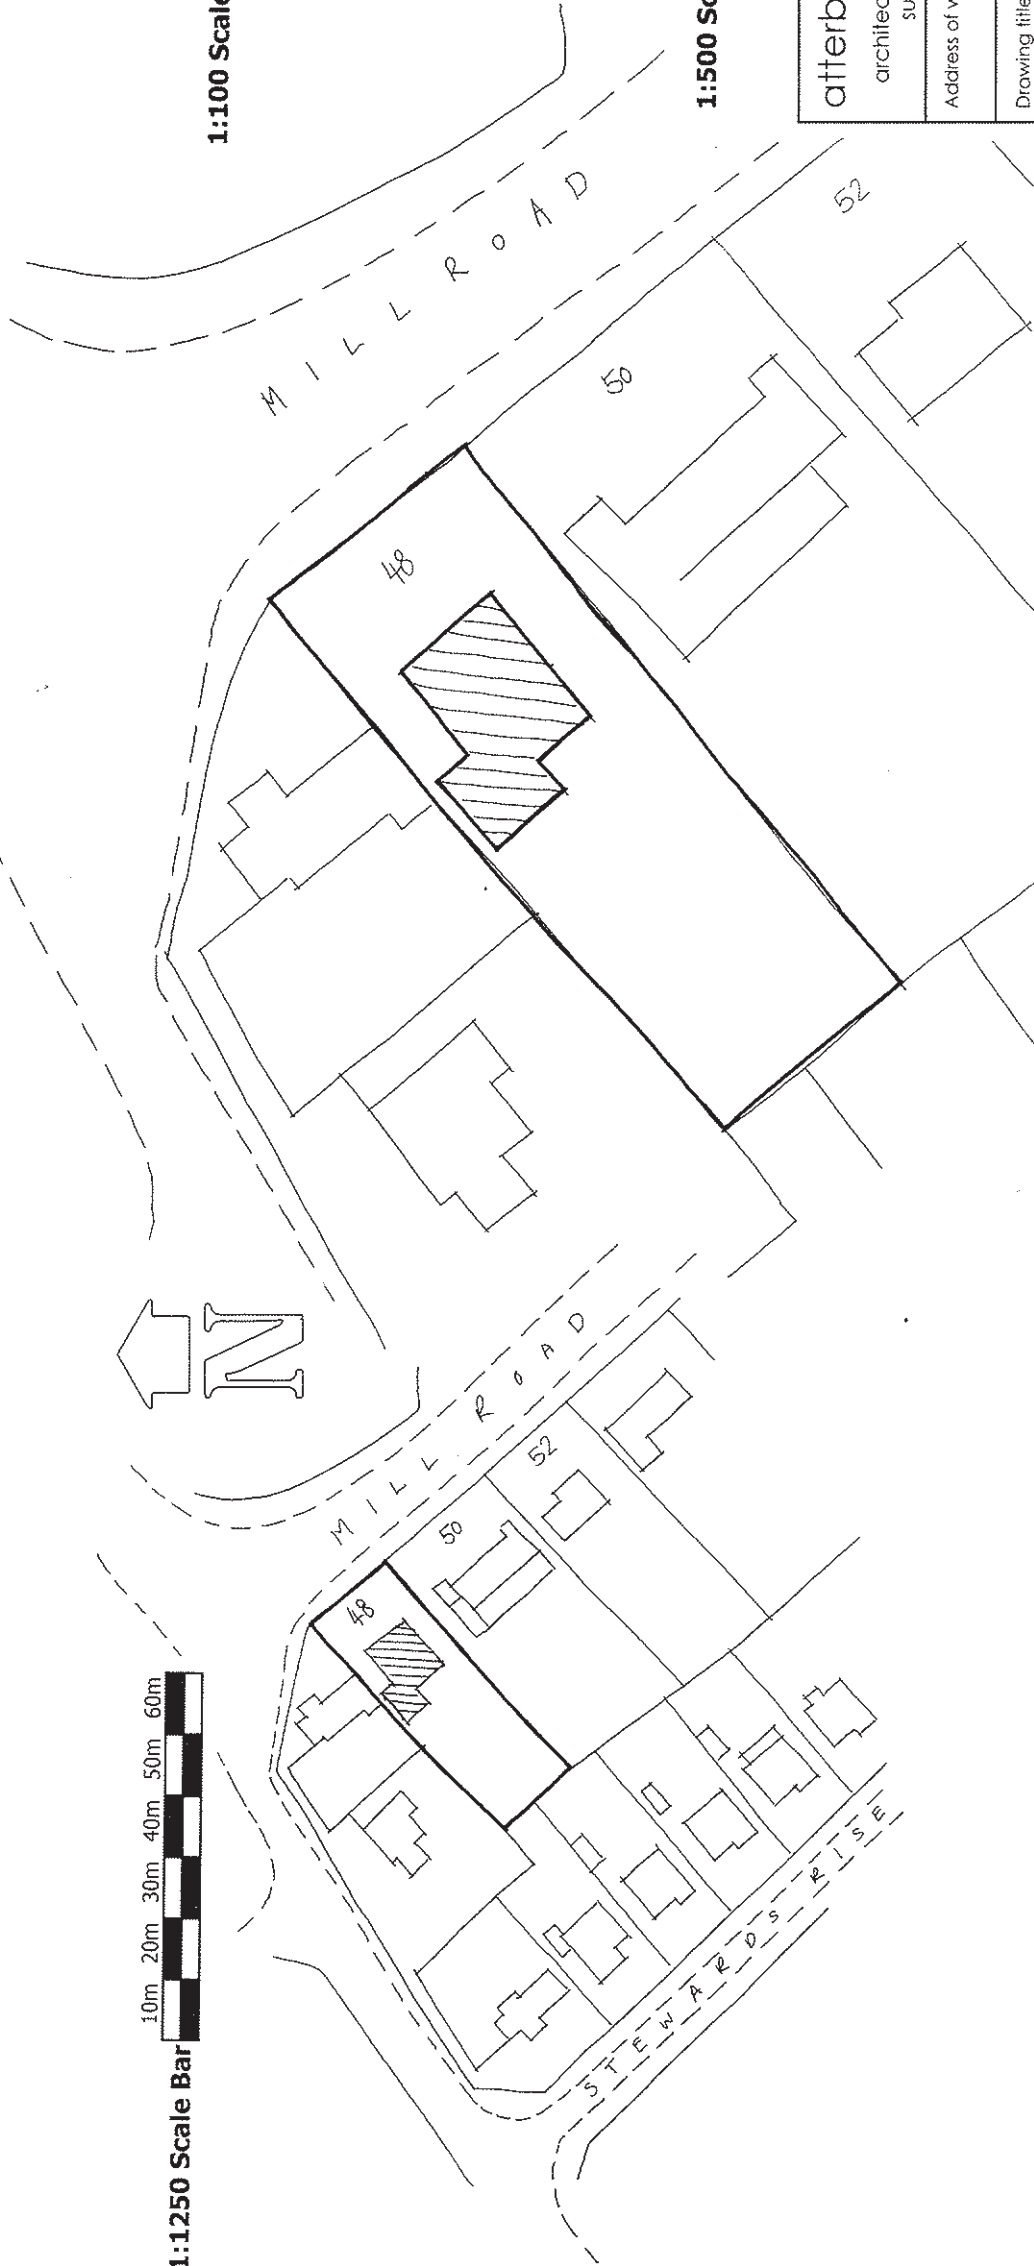

PROPOSED SIDE ELEVATION 1:100

 

LOCATION PLAN 1:1250

SITE PLAN 1:500

atterbury moore associates architectural & quantity surveying services		Unit 1 Gosling Craft Business Park Long Faring Clapham Worthing West Sussex BN13 3UT	
Address of works:		48 Torton Hill Road, Arundel	
Drawing title:		Proposed Loft Conversion	
Date: May 2016	Scales: As shown	Paper size: A3	Dwg No: AR-106-04

