




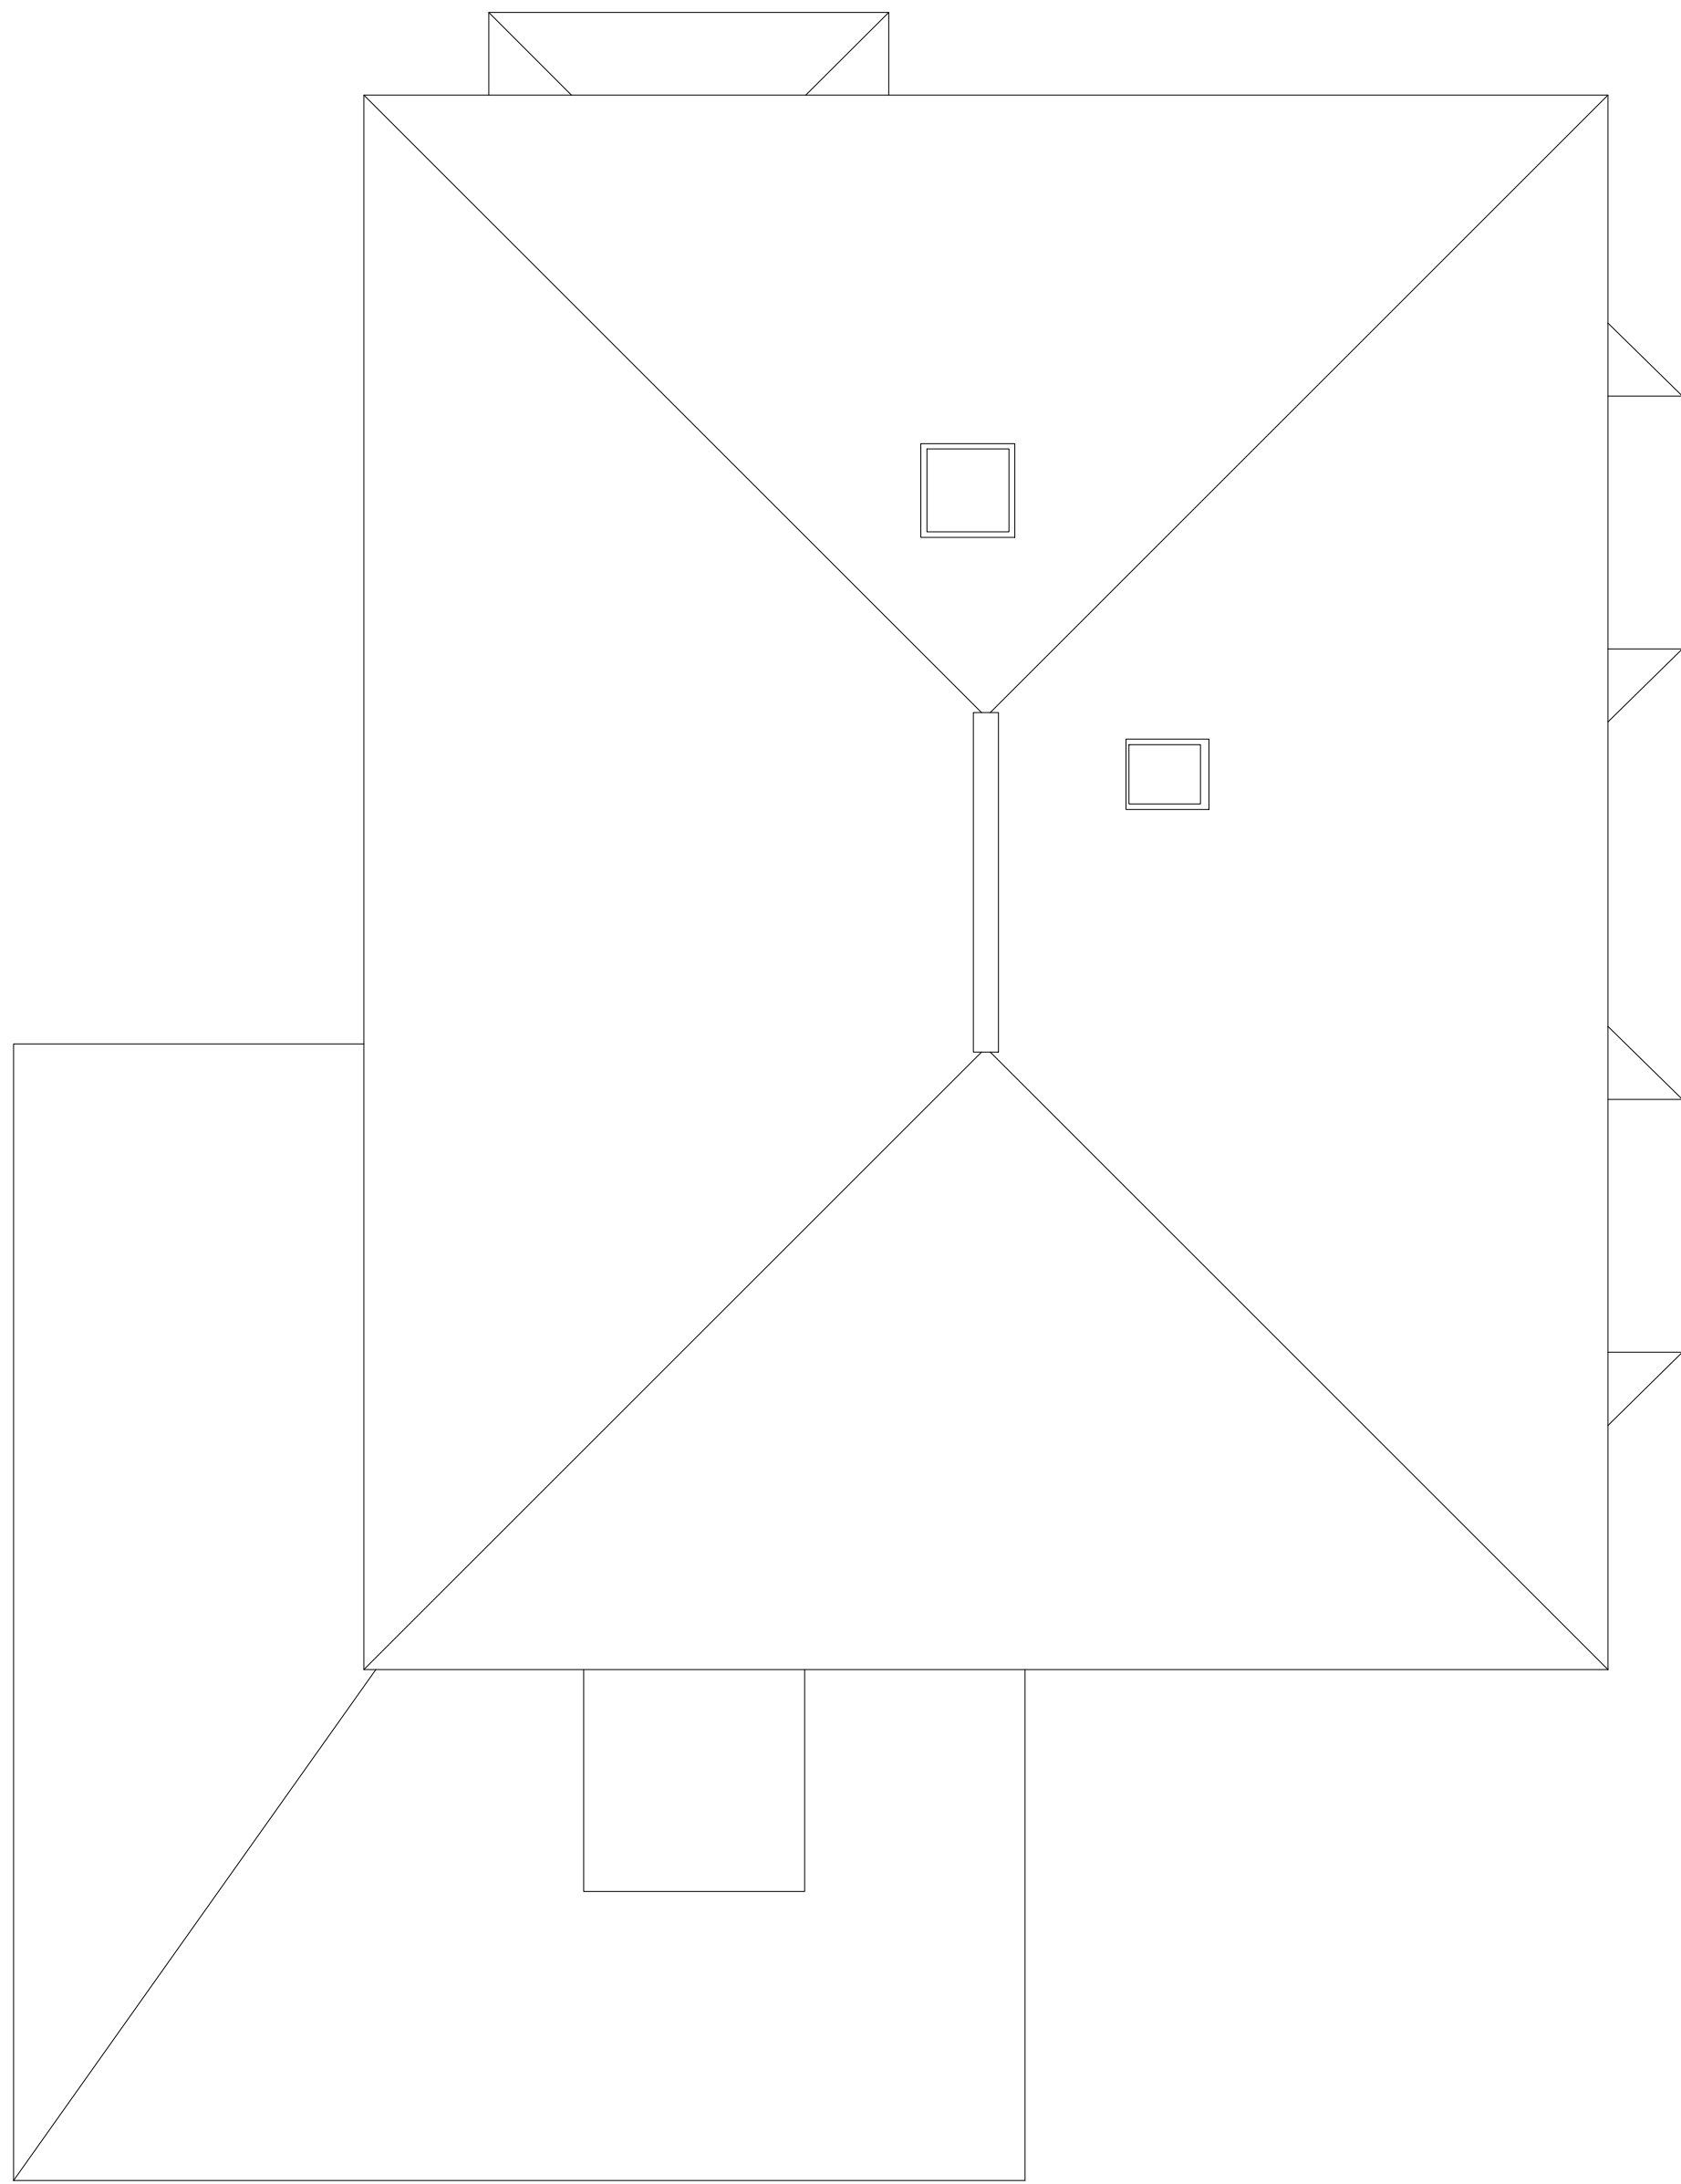

Existing Roof Plan 1:50

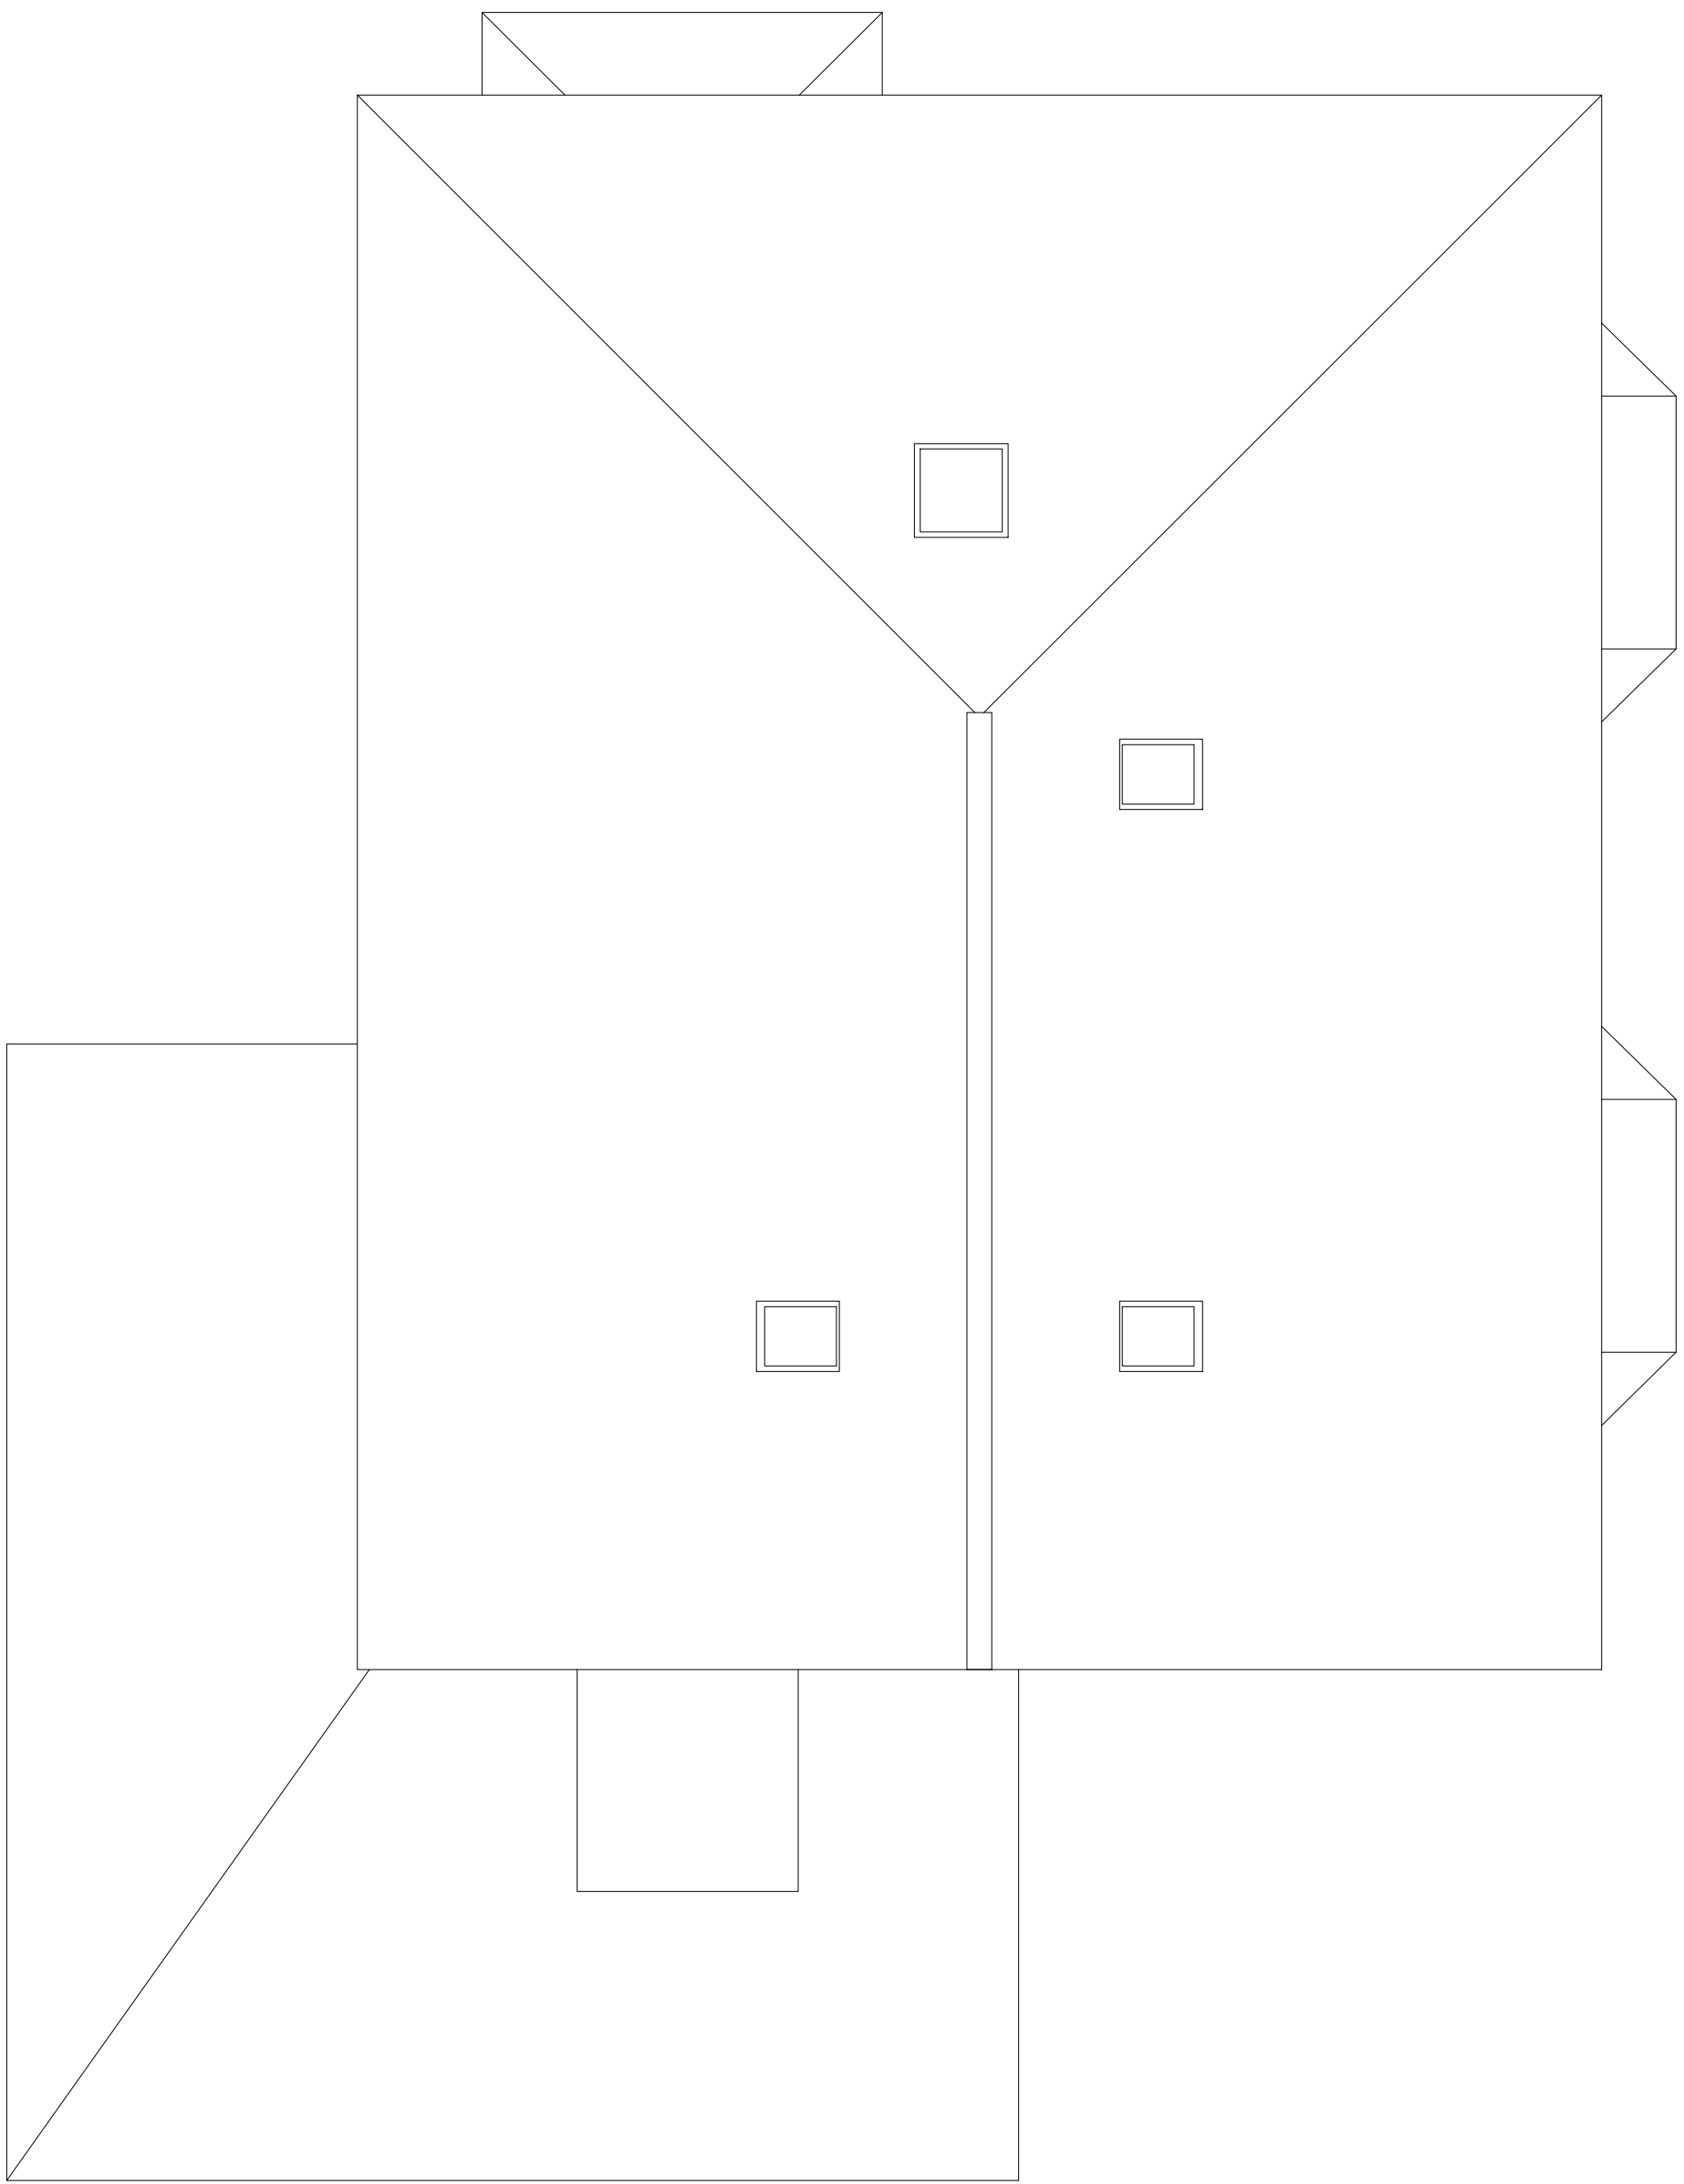

Proposed Roof Plan 1:50

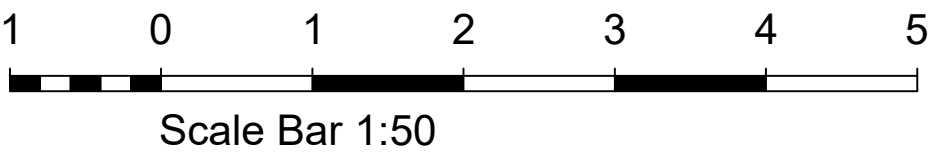

- NOTES
- DO NOT SCALE OFF THIS DRAWING EXCEPT FOR PLANNING PURPOSES
 - CHECK ALL DIMENSIONS ON SITE BEFORE ANY WORK IS COMMENCED
 - ALL GOODS MATERIALS AND WORKMANSHIP MUST CONFORM WITH CURRENT BUILDING REGULATIONS, BRITISH STANDARDS AND CODES OF PRACTICE
 - COPYRIGHT OF THIS DRAWING IS RETAINED BY THE ARCHITECT AND IT MUST NOT BE REPRODUCED WITHOUT WRITTEN CONSENT

REV	DATE	BY	AMENDMENT
-----	------	----	-----------



folkes architects
The Old Forge
6 Church Street
Storrington
West Sussex
RH20 4LA

t. 01903 868629
info@folkesarchitects.co.uk

CLIENT
Mr & Mrs Halfacree

JOB TITLE
48 Torton Hill Road
Arundel
West Sussex
BN18 9HH

DRAWING TITLE
Existing & Proposed Roof Plans
PLANNING ISSUE

DATE	SCALE	DRAWN BY	RM
05.03.21	Shown on A1	CHECKED BY	MF

JOB NO.	DRAWING NO.	REVISION
20107	1.04	-