






South Elevation

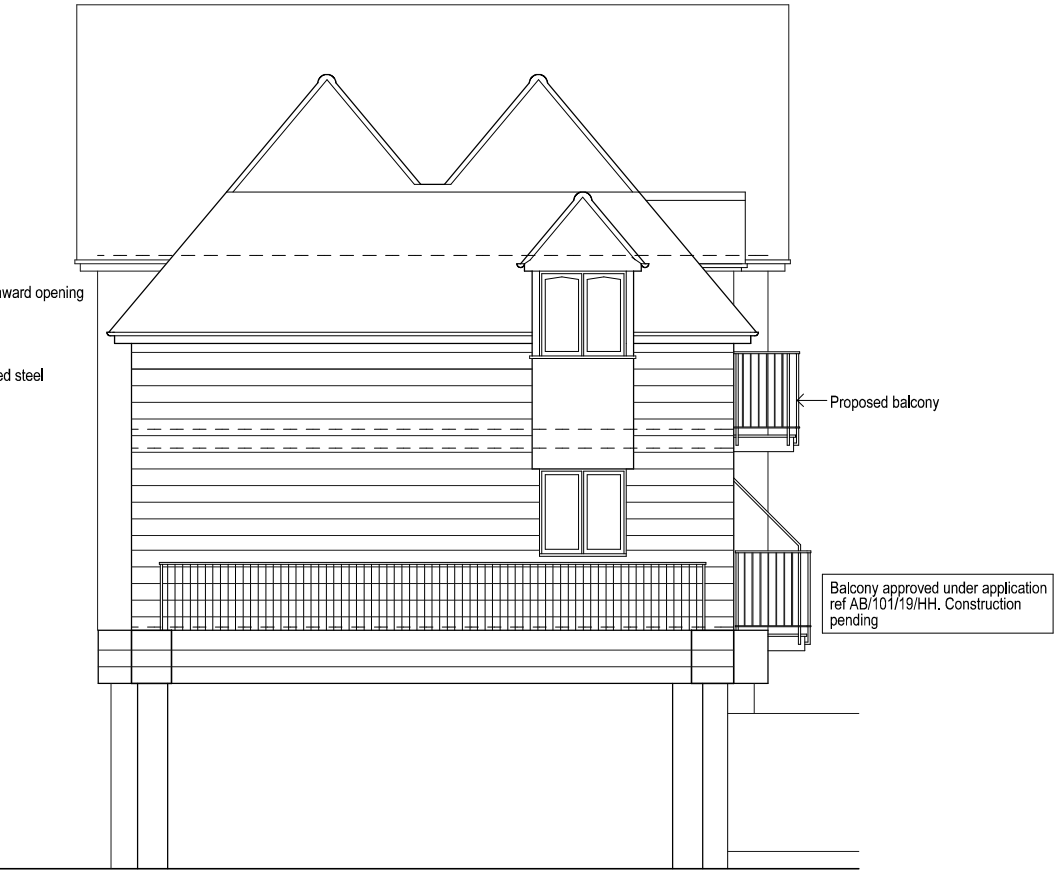



West Elevation

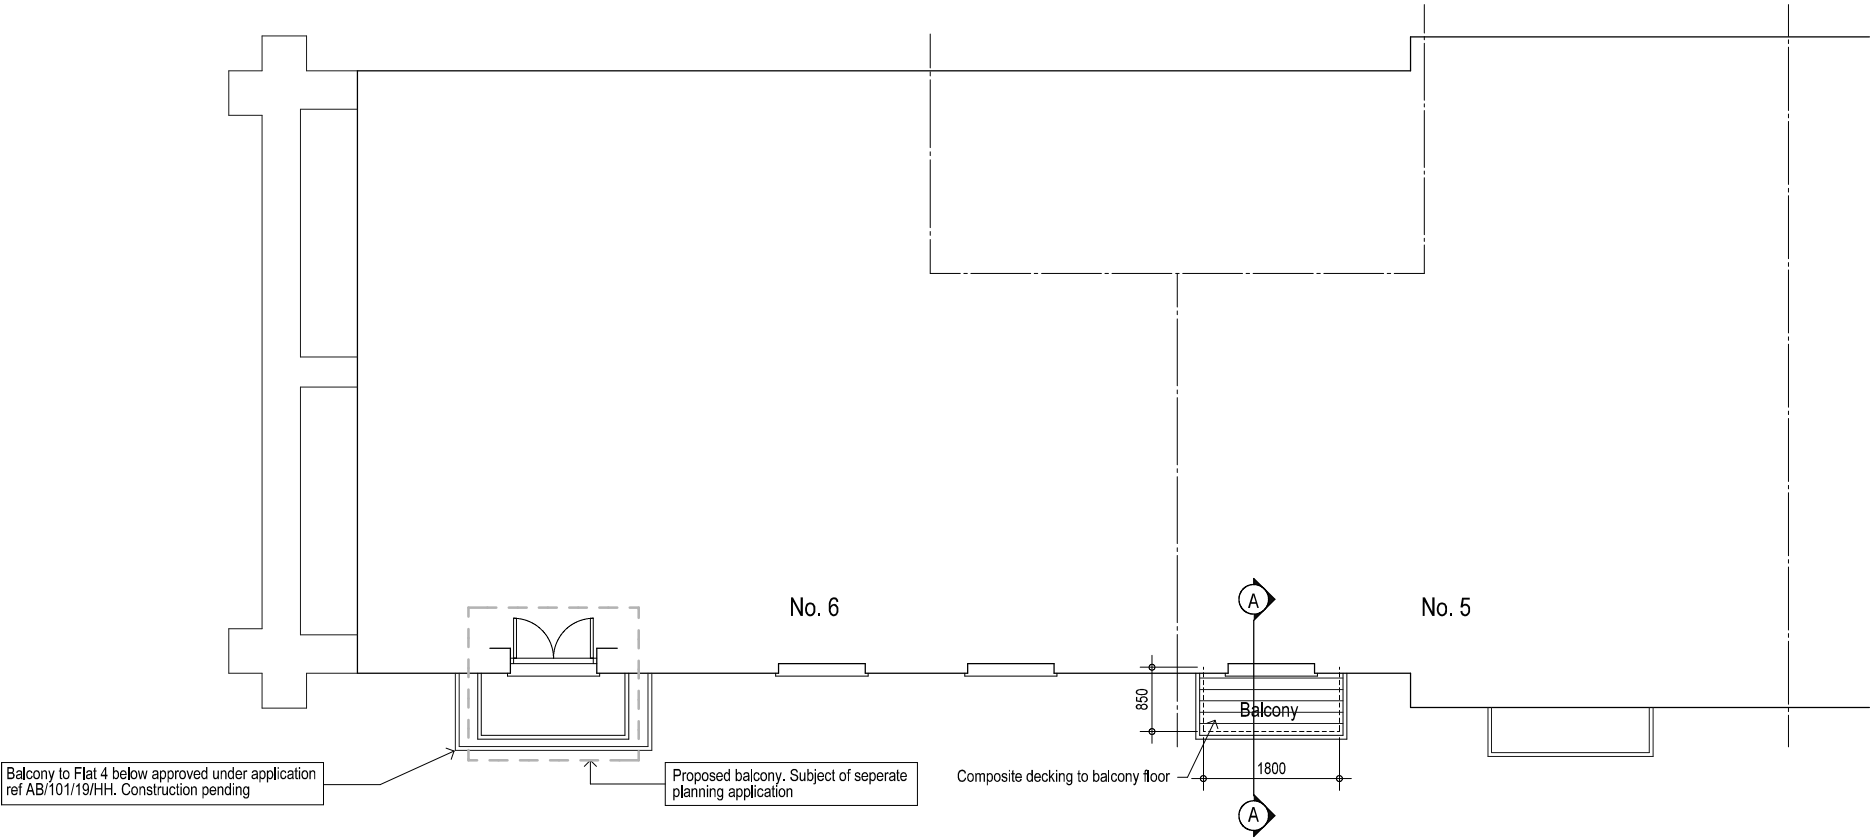

Second Floor Plan

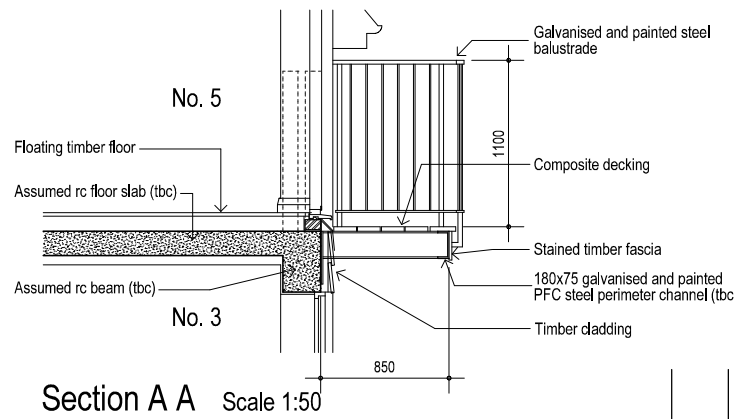

Section A A Scale 1:50

 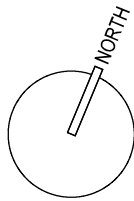

Revisions	PROJECT

Proposed Balcony
5 The Old Slipway River Road Arundel

DRAWING
Second Floor Plan + Elevations
as Proposed

SCALE 1:100@A3 DATE Mar 2020 DRG No 2003/C02

Glenn Curran MCIAT

ARCHITECTURAL DESIGN + TECHNOLOGY
THE STUDIO 19 UPPER WEST DRIVE FERRING WEST SUSSEX BN12 5RG
T 01903 248787 M 07905 306375 E INFO@GLENNCURRAN.CO.UK