




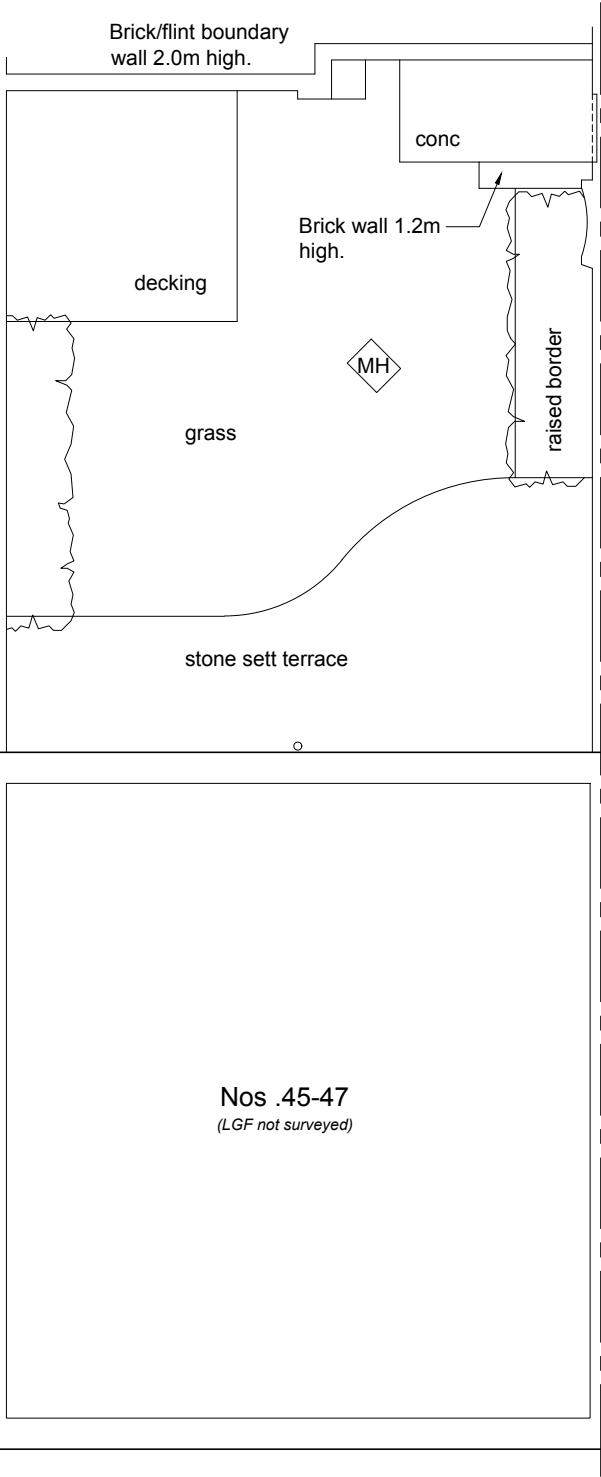


Ex. Lower Ground Floor Plan
1:100 @ A3

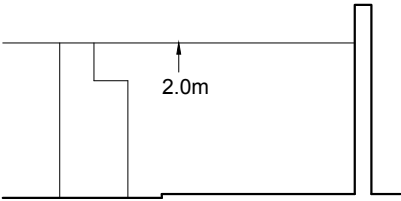


Boundary Wall
Ex. South Elevation
1:100 @ A3

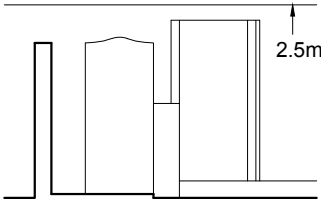


Boundary Wall
Ex. East Elevation
1:100 @ A3

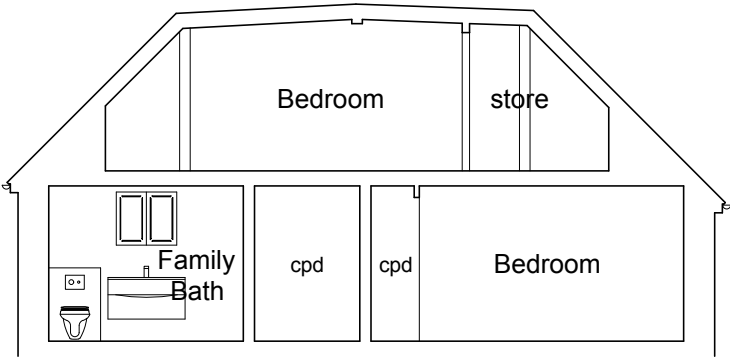

Ex. Section A-A
1:100 @ A3

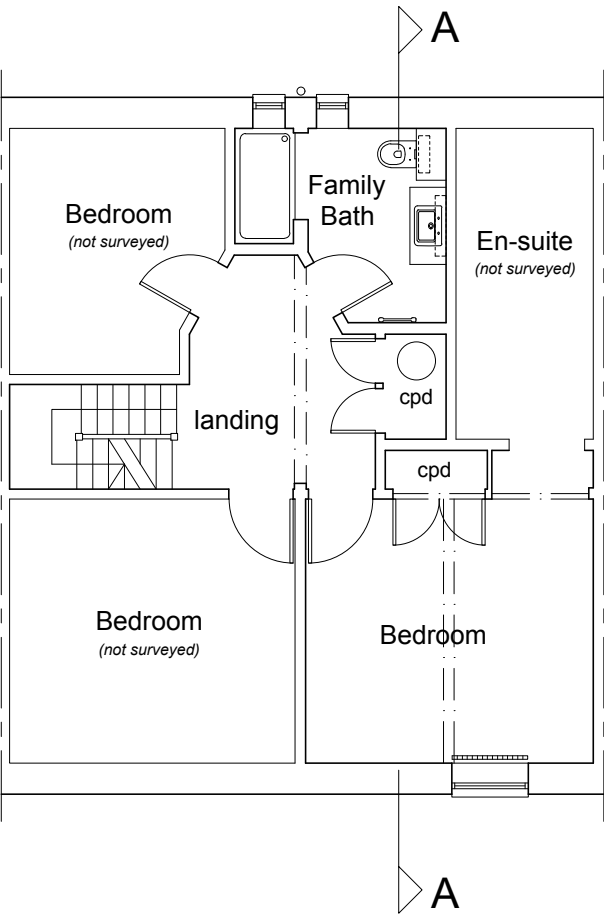

Ex. Second Floor Plan
1:100 @ A3

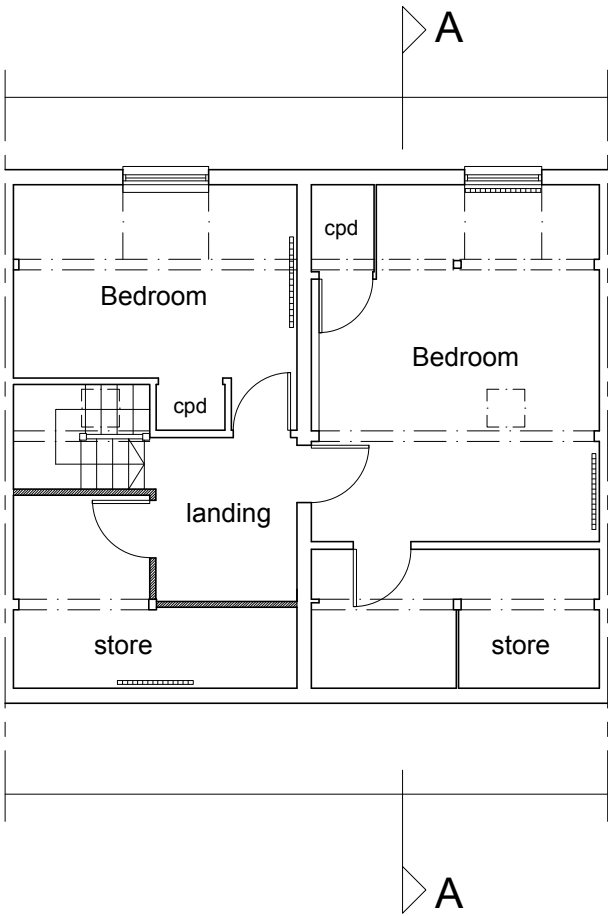

Ex. Third Floor Plan
1:100 @ A3

client	project	drawing	date	drawn	drawing no	revision
Chris Thornton	New Garden Room & En-suite at The Old Brewery, 45-47 Tarrant St Arundel, BN18 9DJ	Existing Plans	Feb 22	pd	0364 / 101	-
No dimensions to be scaled from drawing except for planning purposes. The contractor should check all dimensions on site.			scale 1:100 @ A3	CAD file name:		

Peter Davey Ltd
construction consultants
49 Park Drive
Rustington
West Sussex BN16 3DY
Tel: 01903 773105
Mob: 07941 402217
Email: peterdavey67@btinternet.com