


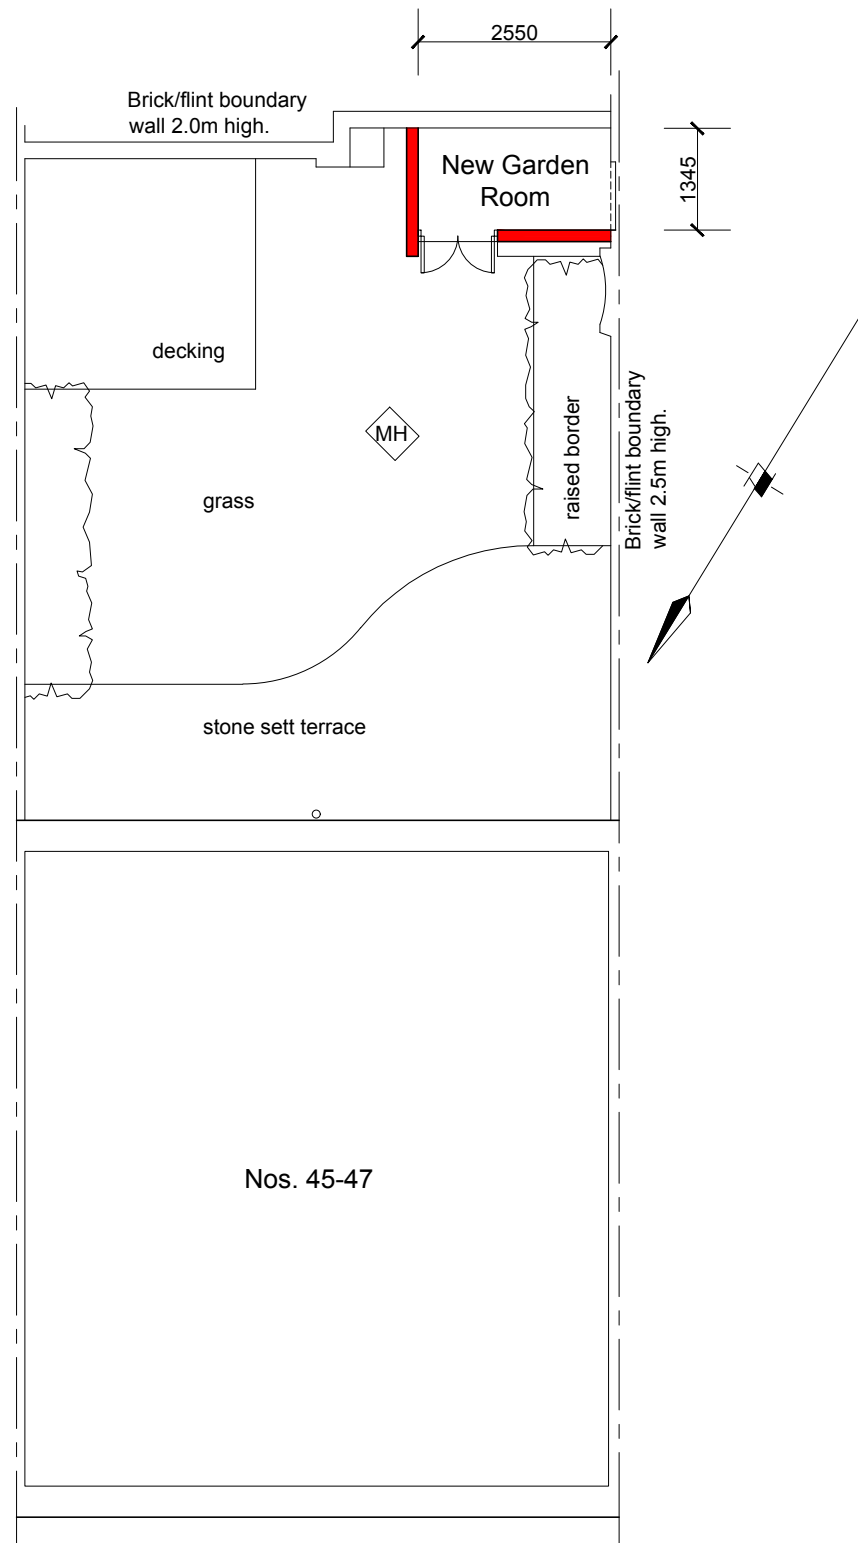


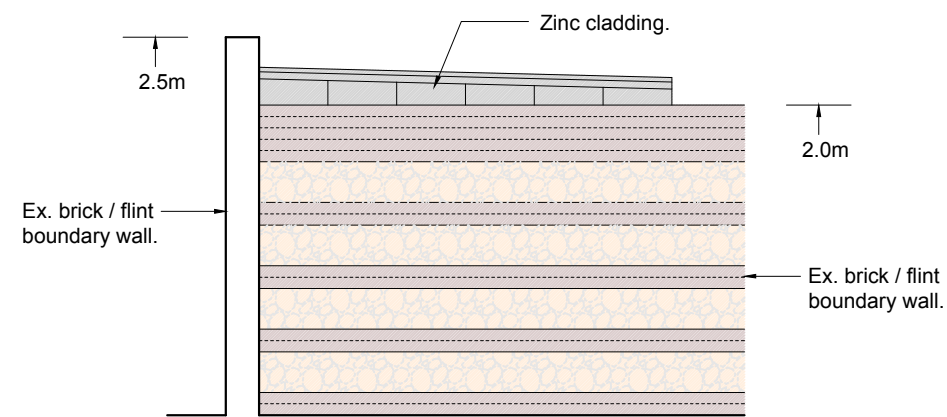


Pr. Lower Ground Floor Plan
1:100 @ A3

 

South Boundary Wall
Viewed from Neighbouring
property
1:50 @ A3

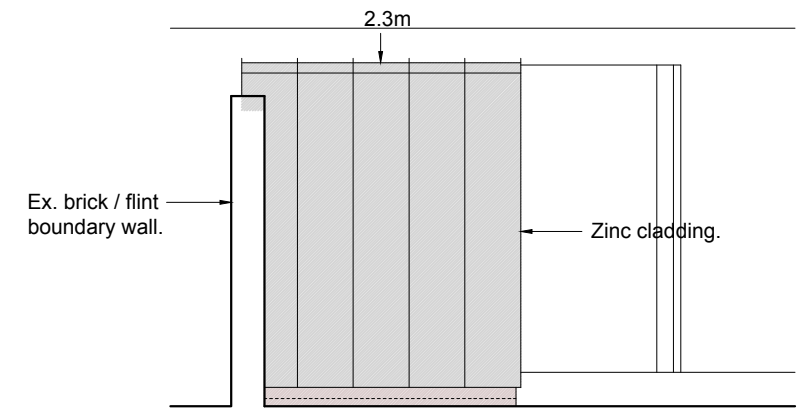

Proposed East Elevation
New Garden Room
1:50 @ A3

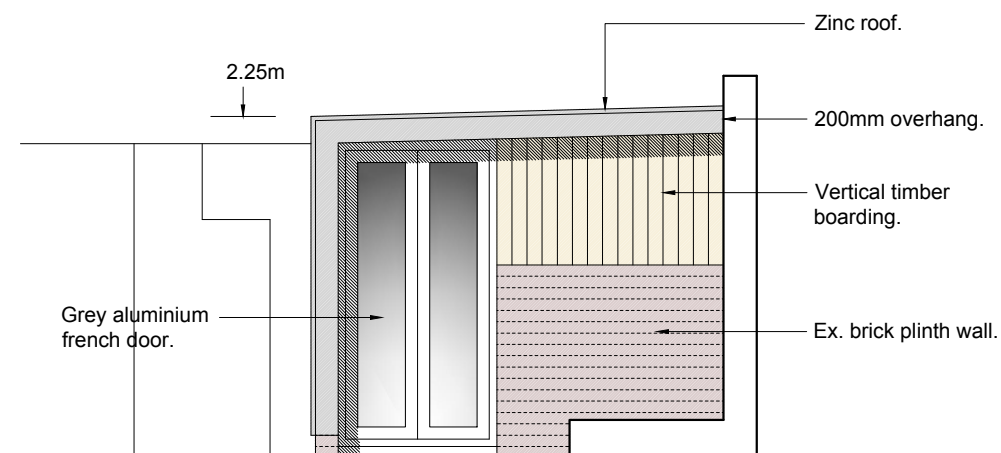

Proposed North Elevation
New Garden Room
1:50 @ A3



Rev A. 29.03.22 Dims clarified.

client	project	drawing	date	drawn	drawing no	revision
Chris Thornton	New Garden Room & En-suite at The Old Brewery, 45-47 Tarrant St Arundel, BN18 9DJ	Proposed Garden Room	Feb 22	pd	0364 / 102	A
No dimensions to be scaled from drawing except for planning purposes. The contractor should check all dimensions on site.			scale 1:100, 1:50 @ A3	CAD file name:		

Peter Davey Ltd
construction consultants

49 Park Drive
Rustington
West Sussex BN16 3DY
Tel: 01903 773105
Mob: 07941 402217
Email: peterdavey67@btinternet.com