





South Elevation





West Elevation

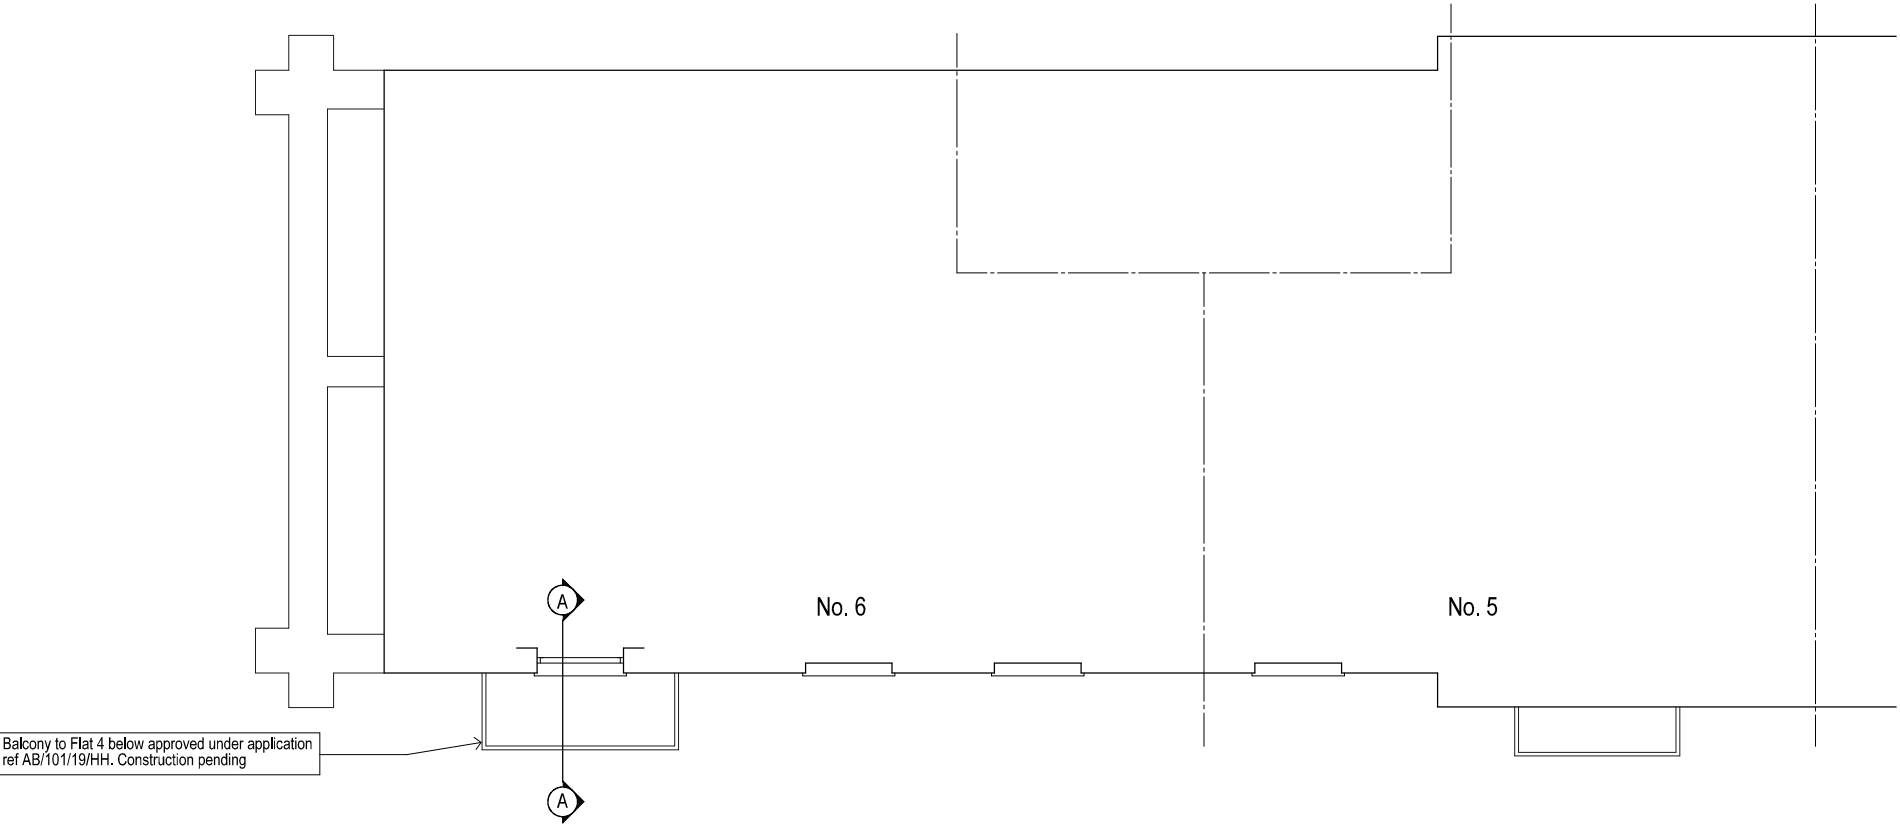

Second Floor Plan

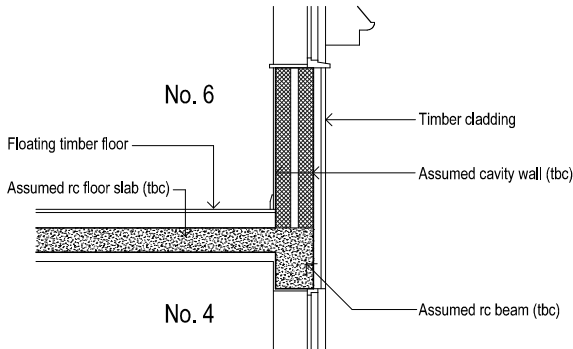

Section A A Scale 1:50

 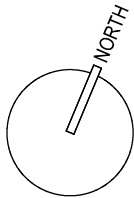

Revisions
PROJECT

Proposed Balcony
6 The Old Slipway River Road Arundel

DRAWING
Second Floor Plan + Elevations
as Existing

SCALE DATE DRG No
1:100@A3 Mar 2020 2004/SR01

Glenn Curran MCIAT

ARCHITECTURAL DESIGN + TECHNOLOGY
THE STUDIO 19 UPPER WEST DRIVE FERRING WEST SUSSEX BN12 5FG
T 01903 248787 M 07905 306875 E INFO@GLENNCURRAN.CO.UK