




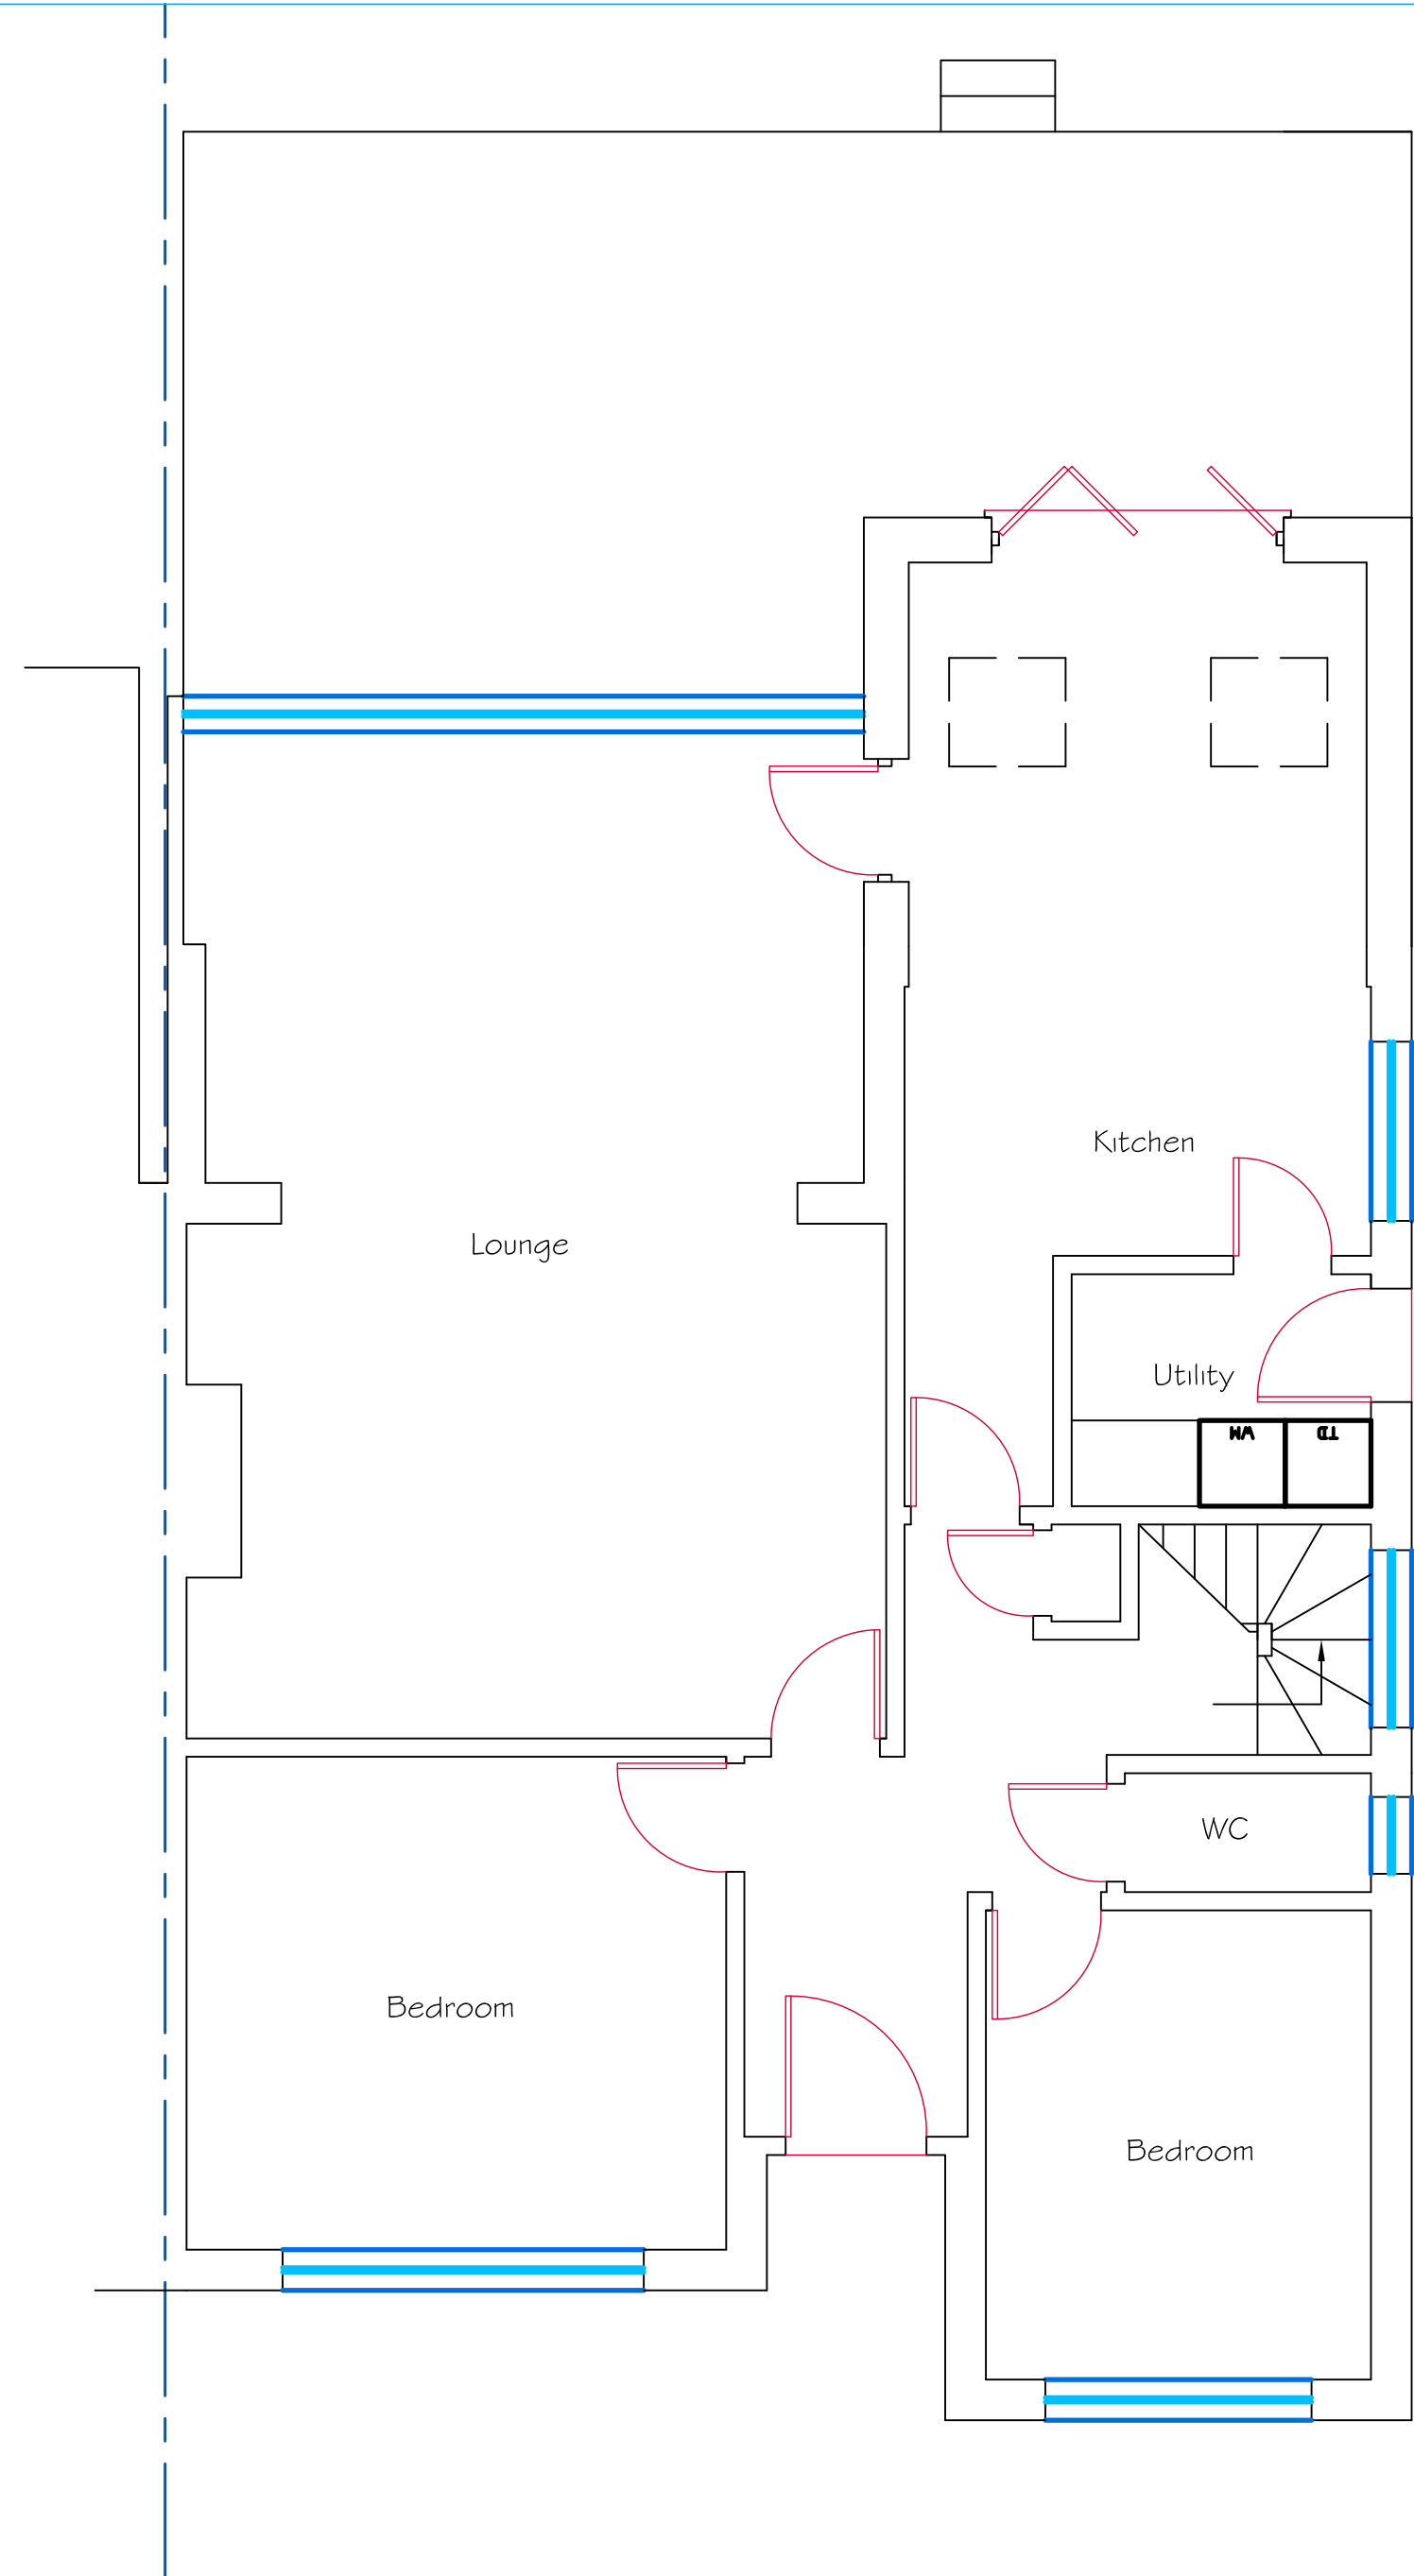


Existing Ground Floor Plan

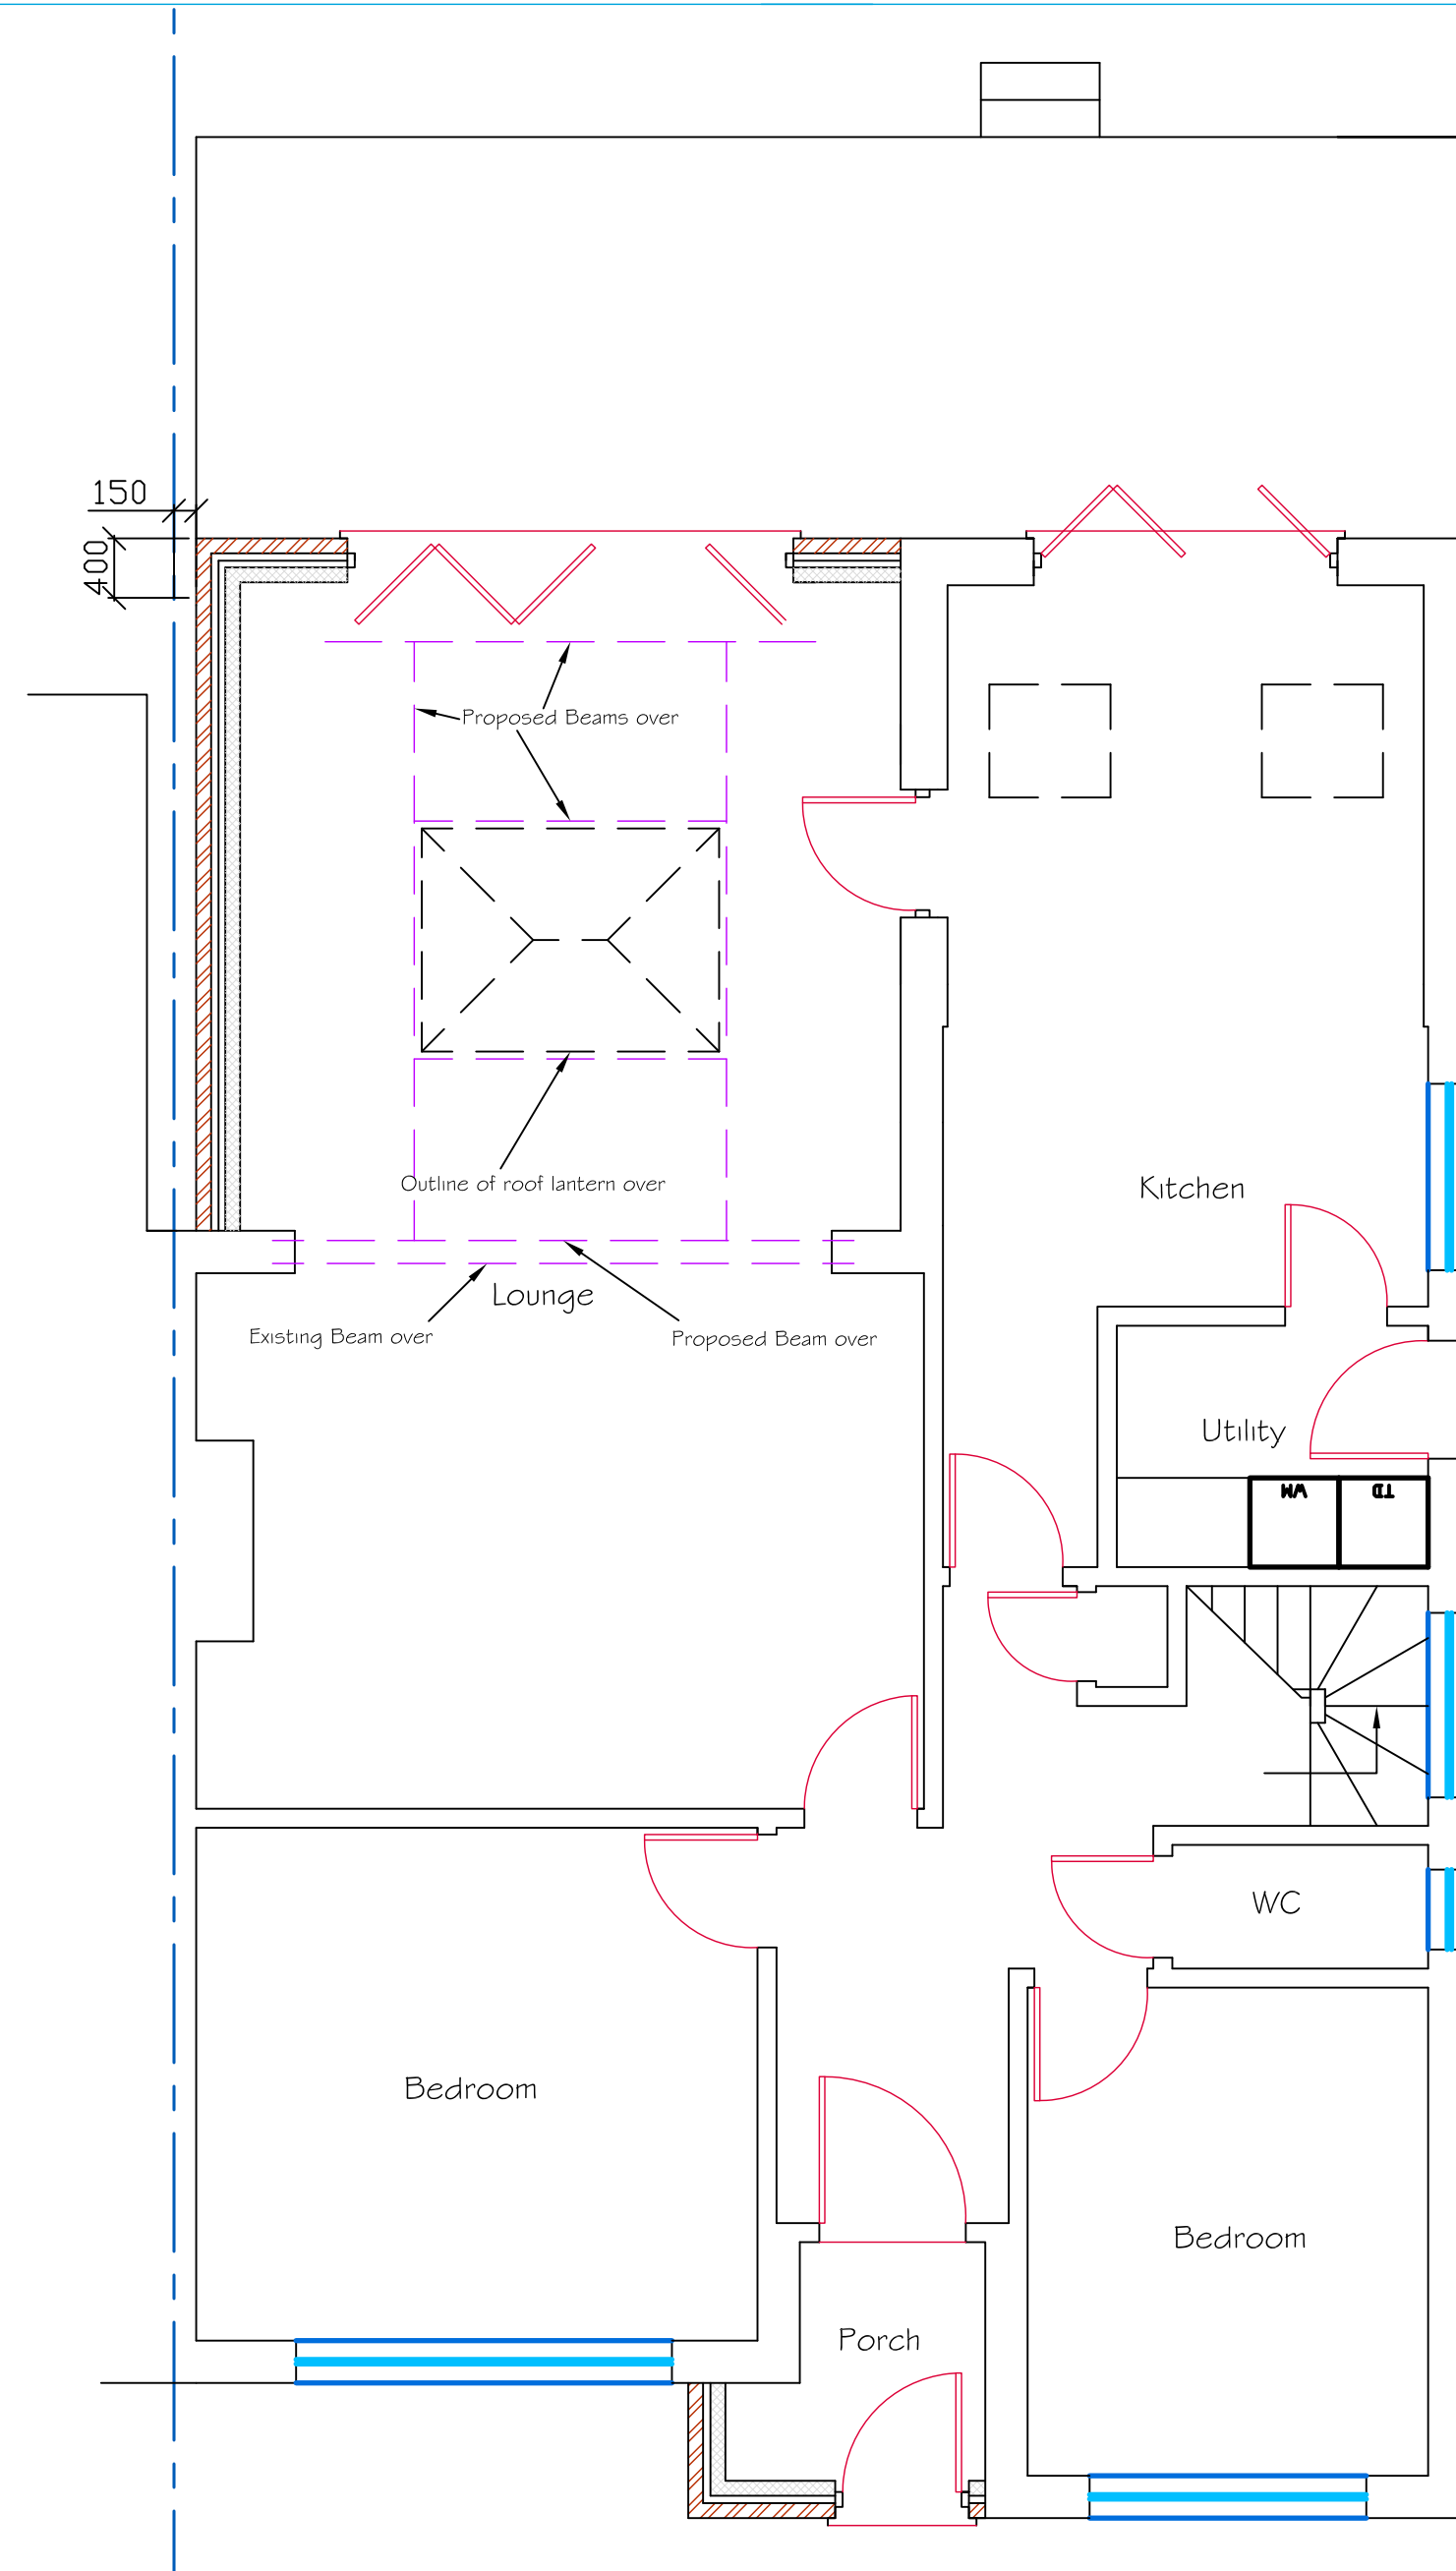


Proposed Ground Floor Plan

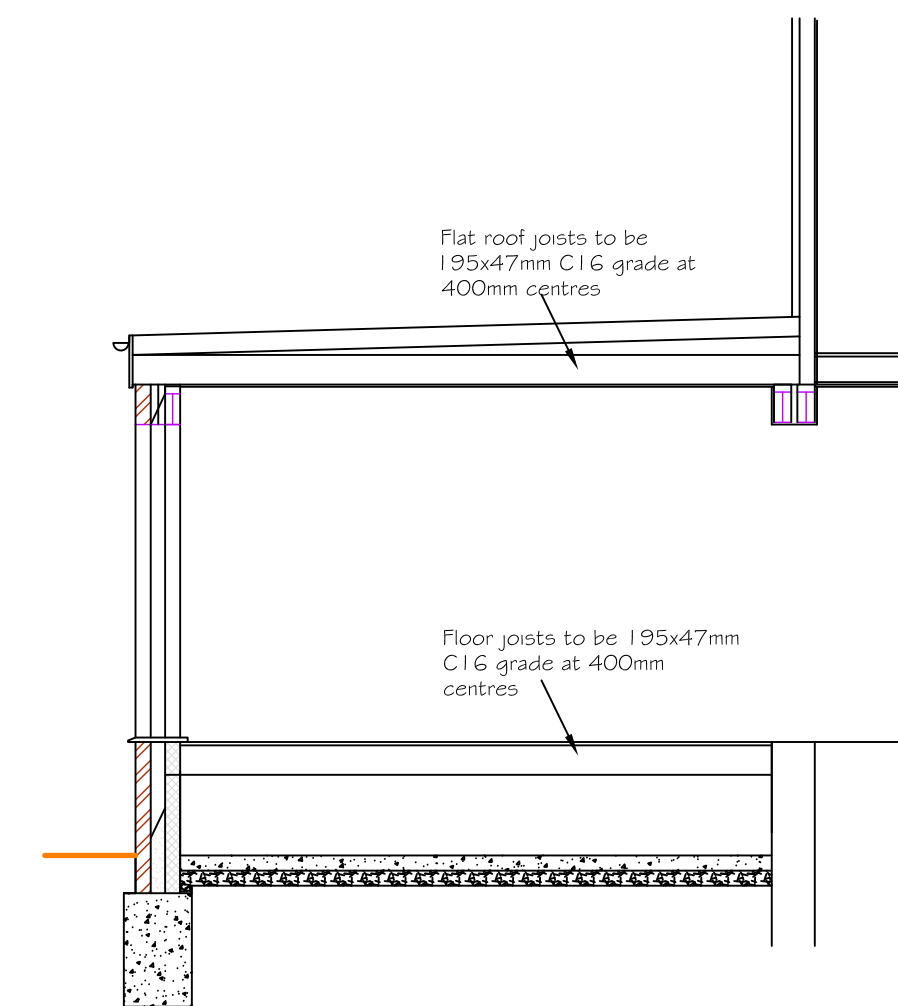


Through Section

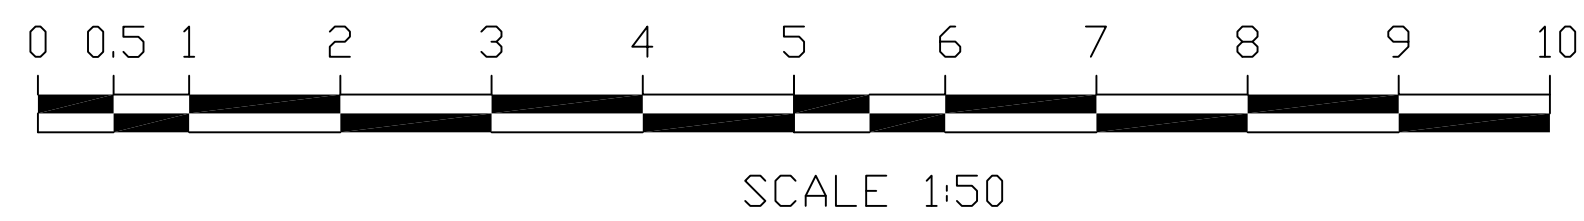


SCALE 1:50

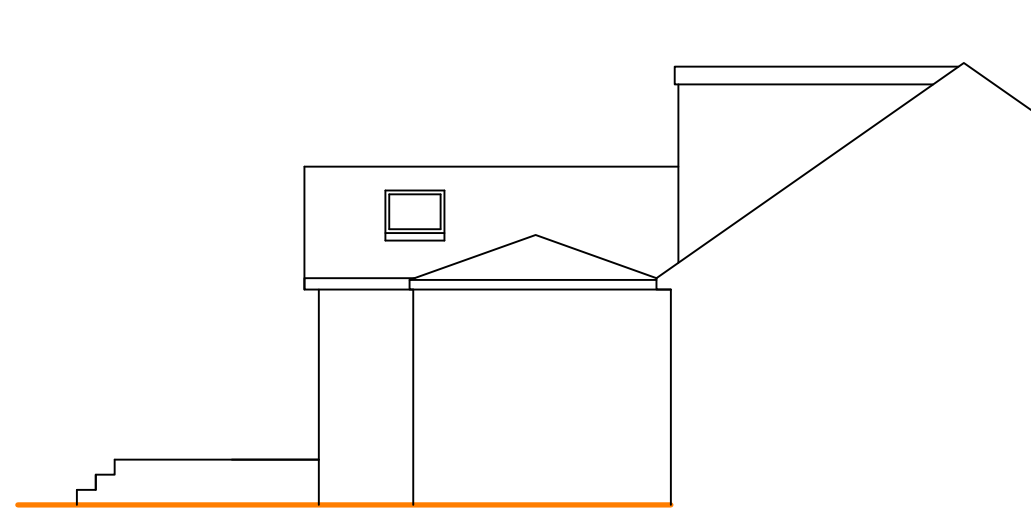


Existing Side (South-West) Elevation

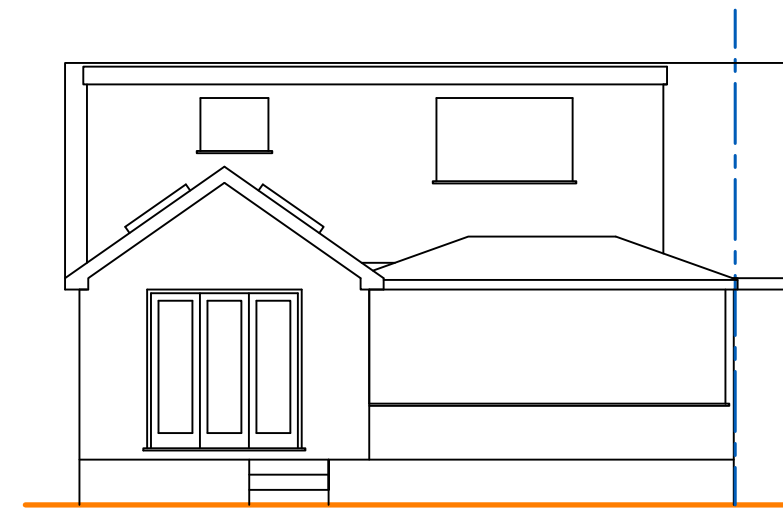


Existing Rear (North-West) Elevation

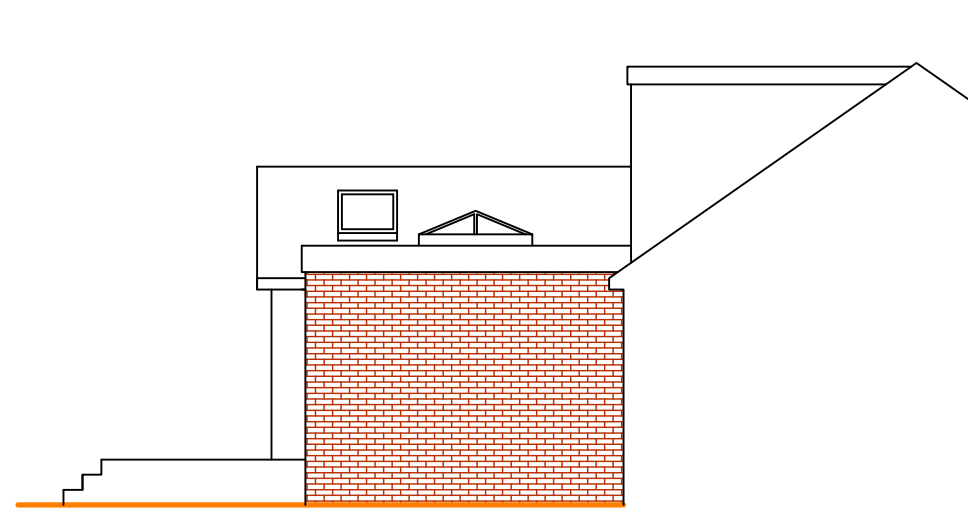

Proposed Side (South-West) Elevation

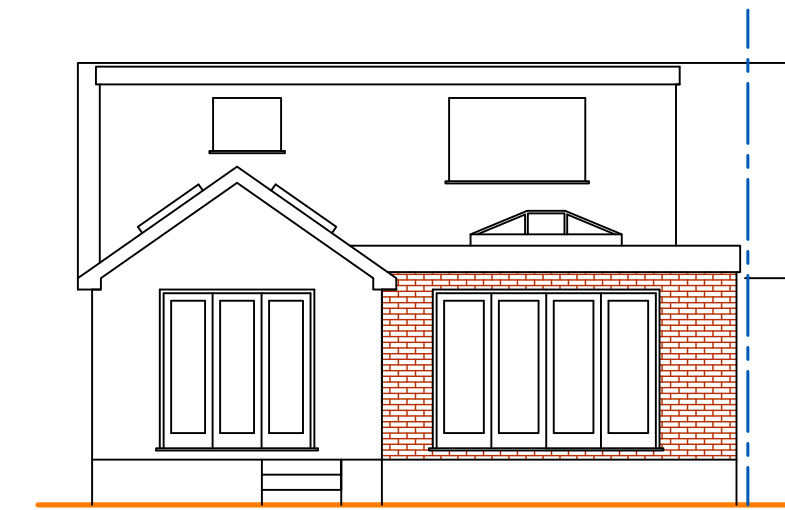

Proposed Rear (North-West) Elevation

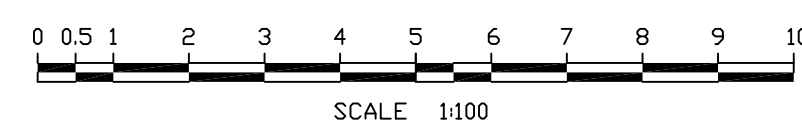

SCALE 1:100

Tony Rogers Building Consultants Address: 40 Dawn Crescent, Upper Beeding West Sussex, BN44 3WH Telephone: 01903 815225 Fax: 01903 815225		
Rev:	Date:	Revision Description:
A	07/03/2021	Ground floor wall extended
Client:	Mr & Mrs L Stringer	
Address:	42 Fitzalan Road Arundel West Sussex BN18 9JS	
Project:	Proposed single storey rear extension	
Scale:	1:50 1:100	
Paper Size	A1	
Date:	October 2020	
Drawing No:	16/1219/OI	
Drawn By:	AWR	Revision: A