

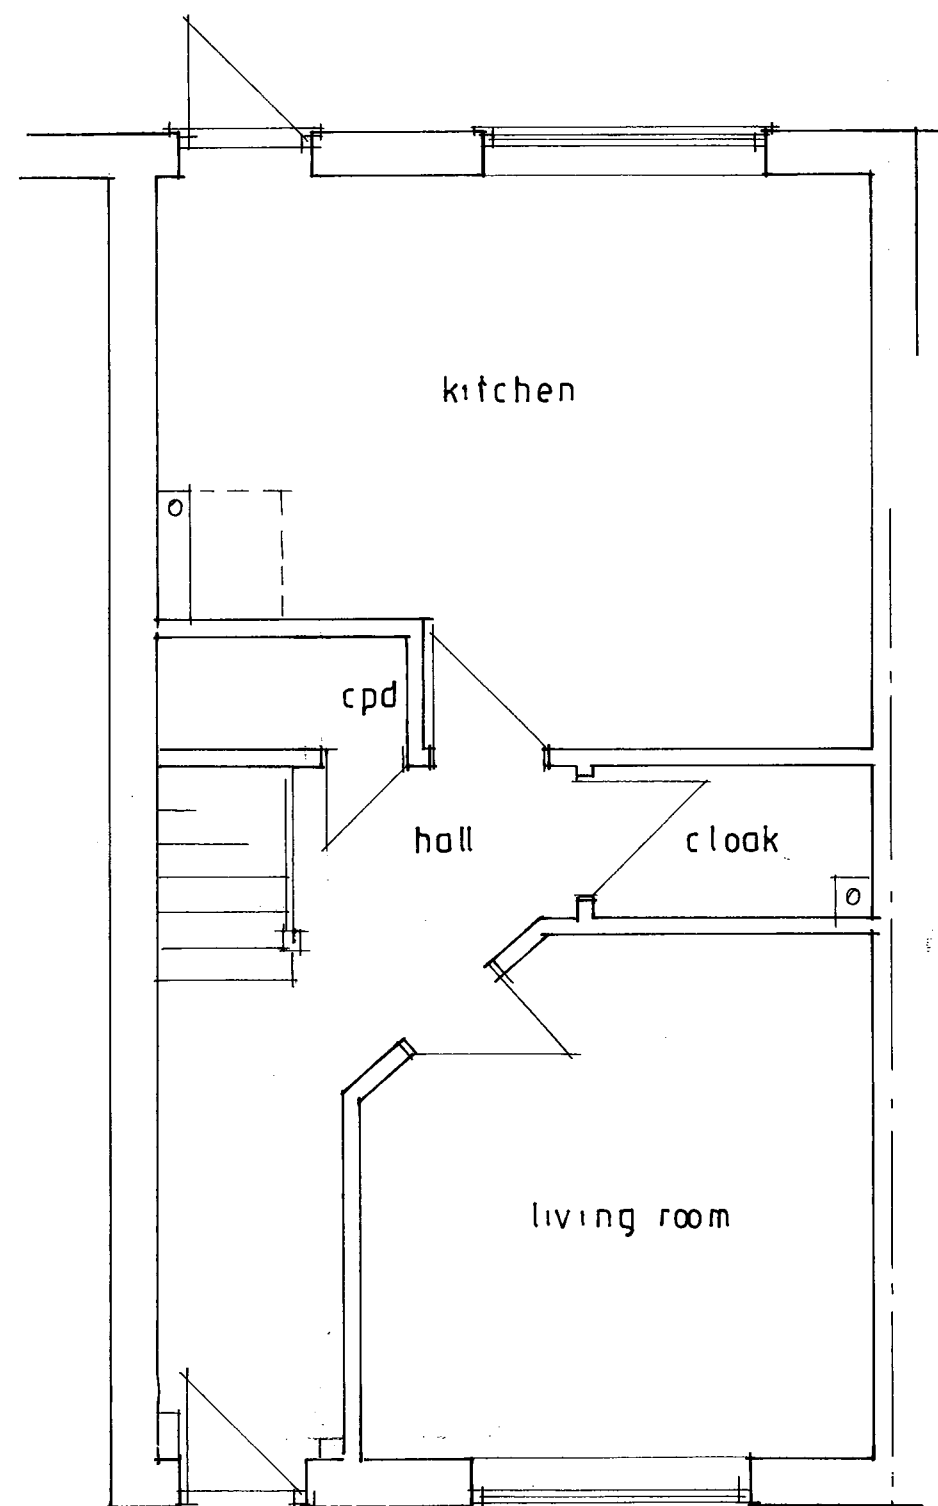


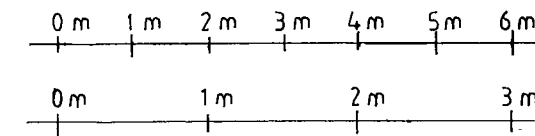

Existing Ground Floor Plan

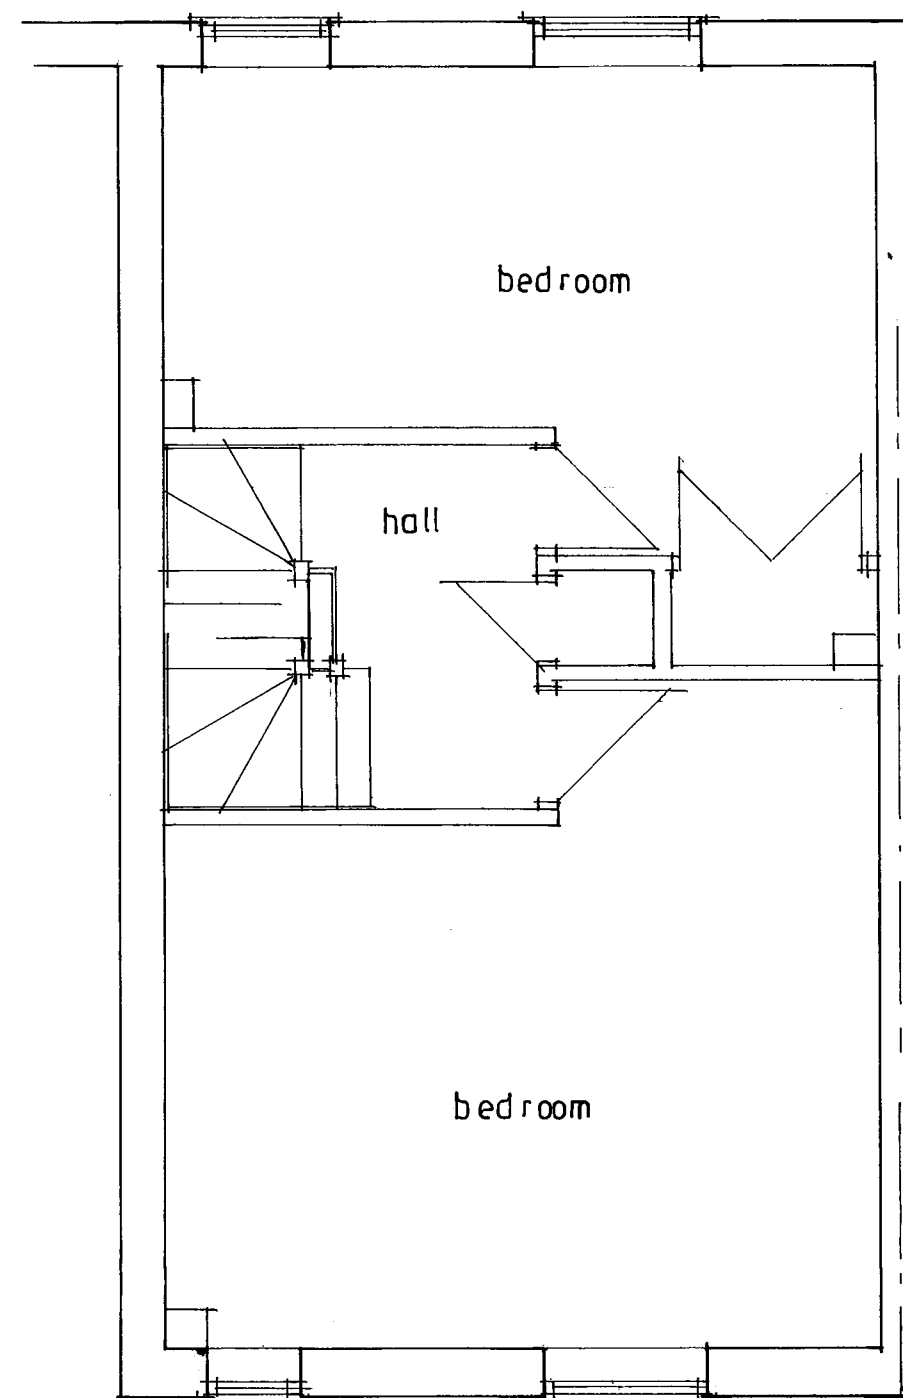

Existing First Floor Plan

**Sussex Building
Surveyors Ltd**

01903 529583
adk@sussexbuildingsurveyors.com

7 Nineveh Shipyard,
Arundel, West Sussex.
BN18 9SU

External & Internal Alterations.

**Existing Ground & First Floor
Plans.**

Scale: 1:50 Paper: A3

Date: February 2018

Drg No.: SBS/370/01

All dimensions to be checked on site.
Do not scale except for planning purposes.