



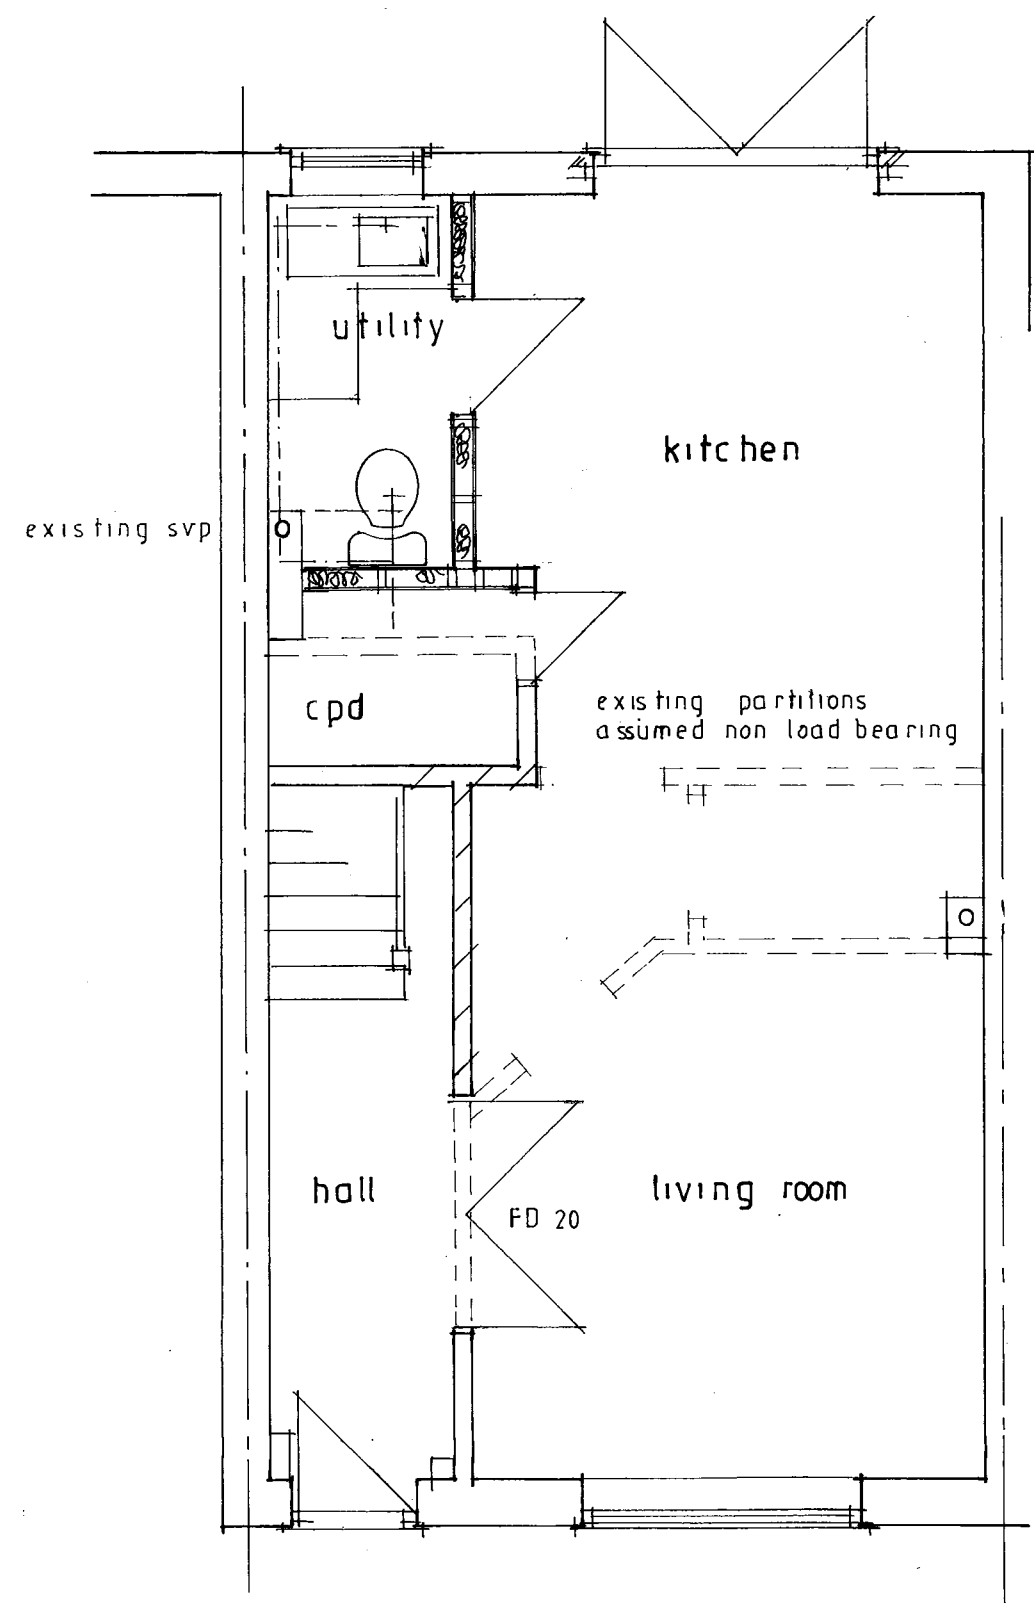

Proposed Ground Floor Plan

Rear Elevation

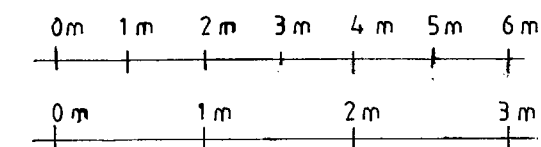

Existing

Proposed

**Sussex Building
Surveyors Ltd**

01903 529583
adk@sussexbuildingsurveyors.com

7 Nineveh Shipyard,
Arundel, West Sussex.
BN18 9SU

External & Internal Alterations.

**Proposed Ground Floor Plan.
Existing & Proposed Rear
Elevation.**

Scale: 1:50 & 1:100 Paper: A3

Date: February 2018

Dwg No.: SBS/370/02 A

All dimensions to be checked on site.
Do not scale except for planning purposes.