

General Notes

See drawing 20026/001.

FOUNDATIONS - New Extension


1. Mass concrete strip foundations (C16/20) to be cast under all walls. Width to be 450mm.
2. Concrete lintels to be placed above pipes/services intersecting the foundations.
3. Mass concrete strip foundations to be cast 1m below ground level. Minimum to be confirmed on site by BCO.
4. Ground to have a minimum bearing capacity of 80kN/m², to be confirmed by the BCO.

GROUND FLOOR - New Extension


1. Precast concrete beam and block system to be used for the ground floor. Ground floor to span in the same direction as the Flat Roof Joists (FRJ) between new foundations. Final details to be confirmed by specialist manufacturer, such as Milbank or similar approved.

WALLS - New Extension

Specification of masonry:
Internal walls and inner leaf of cavity wall are to be built in 100mm min. 7.3N blocks laid in class (ii) mortar.
External leaf of cavity wall to be built in F2, S2 min. 10N bricks laid in class (ii) mortar.

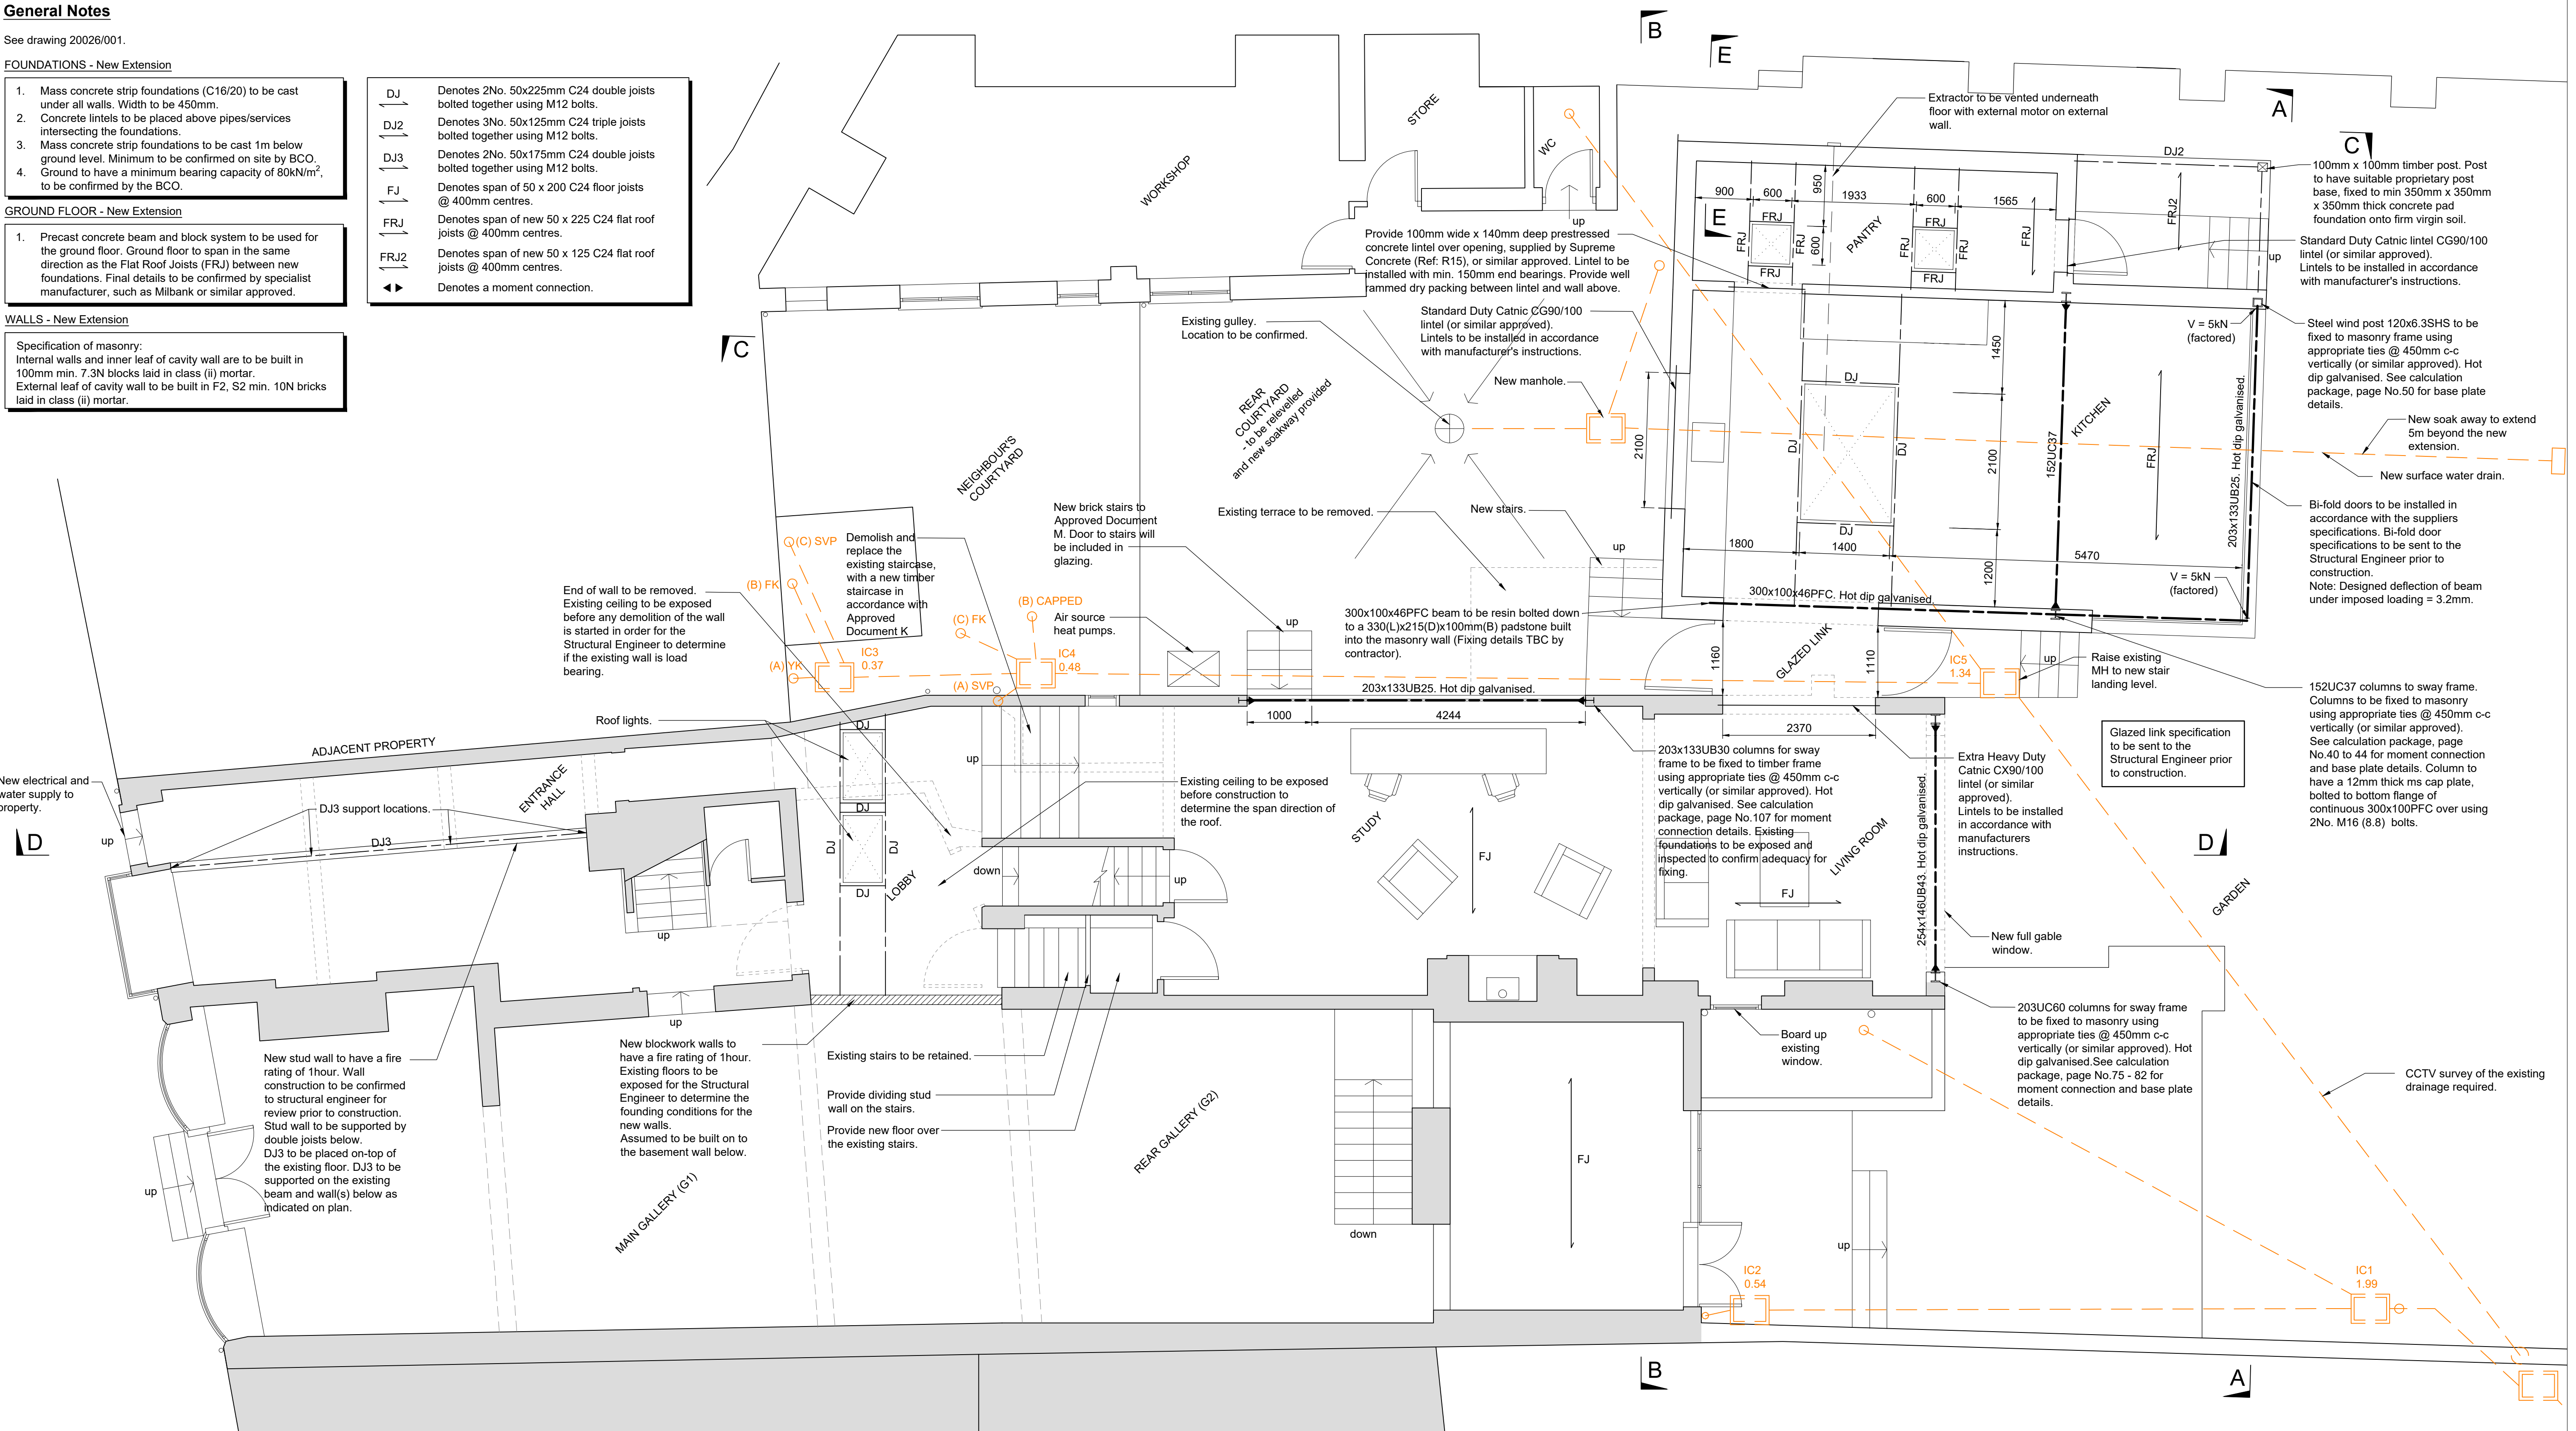

Proposed Ground Floor Plan
(Showing structure over)
(1:50)

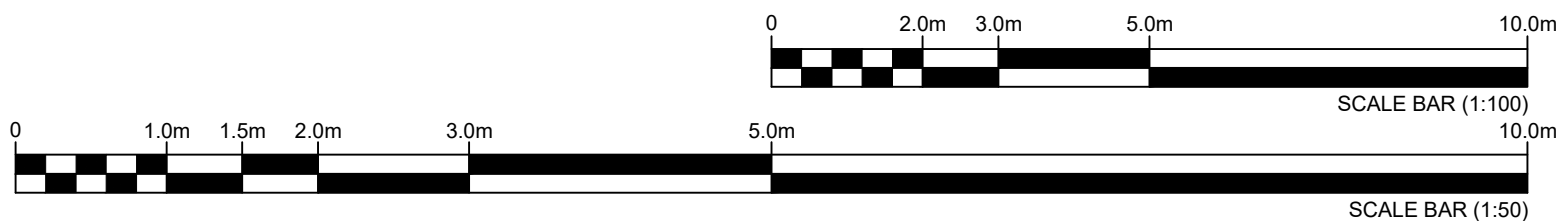

Revision: Date: Description:

B	26.02.2020	Updated Preliminary Drawings
C	09.03.2020	Design Review Drawings

PCA
PHILIP GOACHER ASSOCIATES
Consulting Civil and Structural Engineers
Park House • 122A Newland Road • Worthing • West Sussex • BN11 1LB
TEL: 01903 217723 • EMAIL: mail@pgoacher.co.uk
www.pgoacher.co.uk

Scale(s):	Date:
1:50@A1;	FEB'20
1:100@A3	
Engineer:	Checked:
DG	PJG

Spencer and Freya Swaffer
30 & 32a High Street, Arundel
PROPOSED ALTERATIONS – GF

Project No: Drawing No: Revision:
20026 002 C