


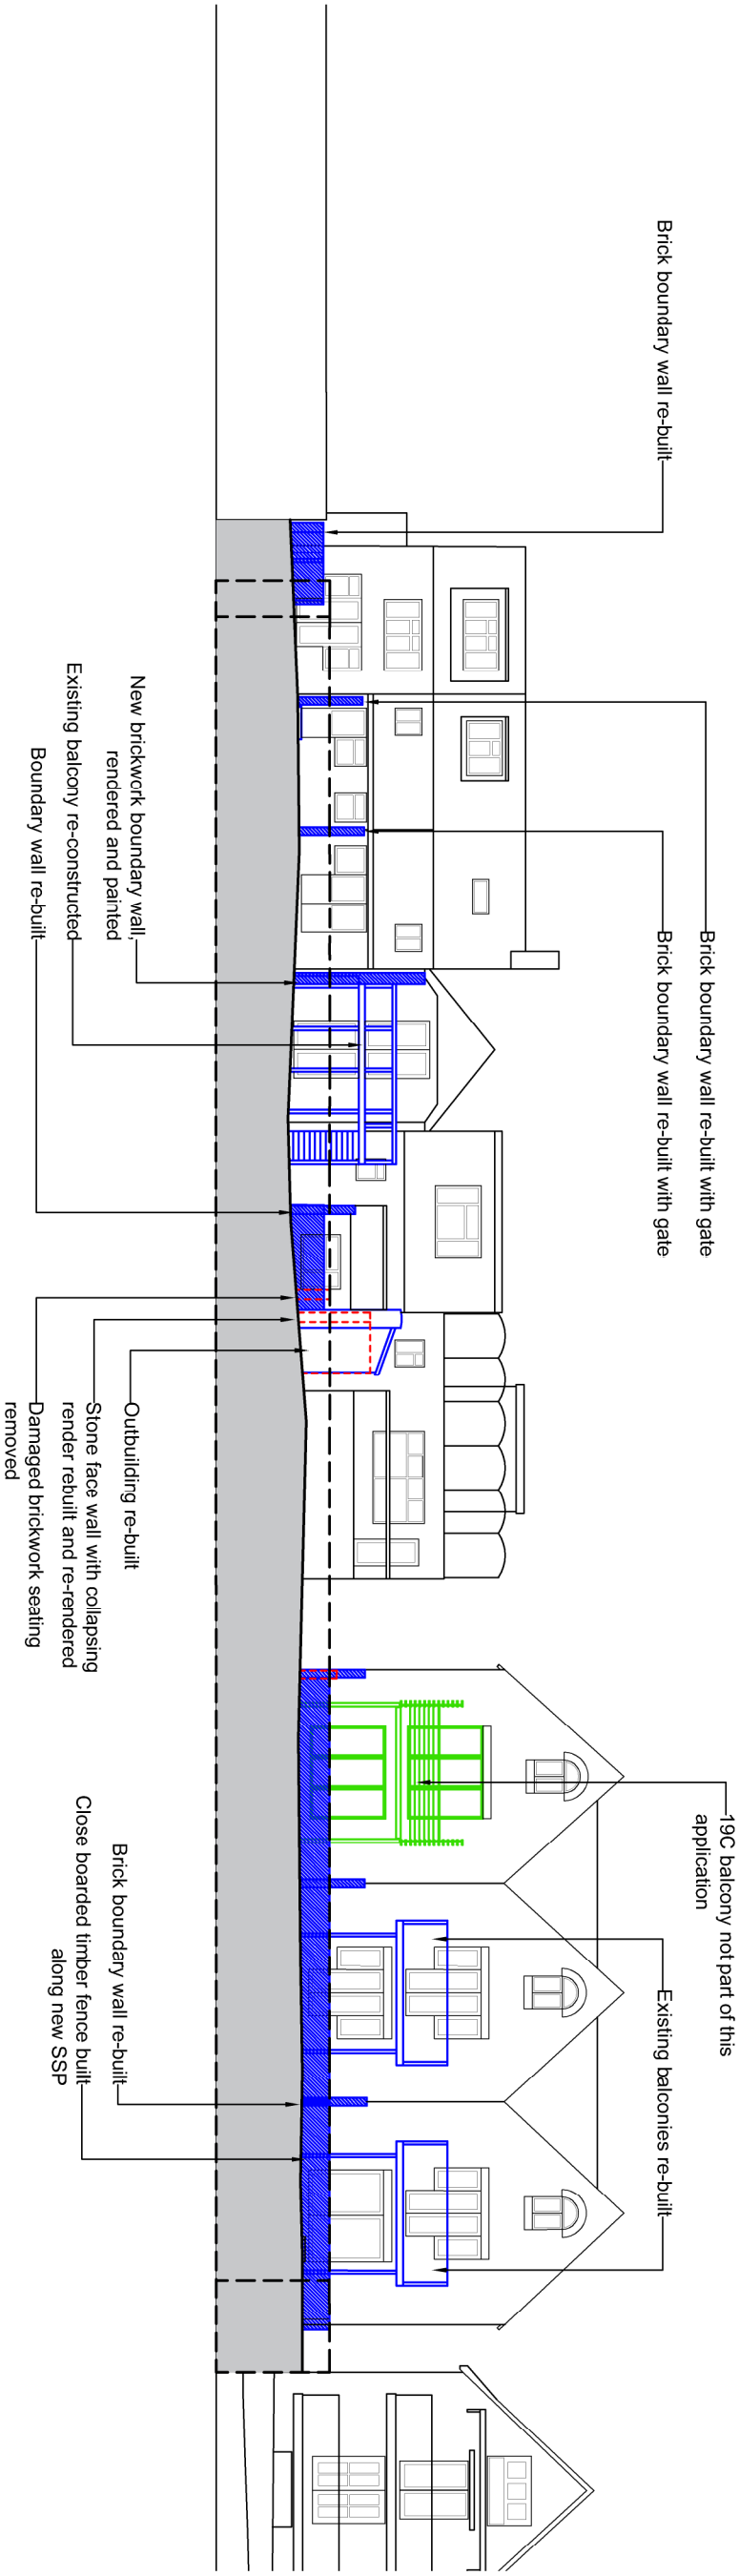

Key:
Proposed
Demolished

Client's Name
Environment Agency

Job Title
Arundel Tidal Defence Works

Drawing Title
Proposed South Elevation

Scale
1:200 @ A3

Drawn	Checked	Date
LG	SE	15.02.21

Job No	Drawing No	Rev
P1802	6	C

PRELIMINARY

Rev	Date	Revision Details	Dr	Ch
C	10.03.21	Balcony dimensions amended	LG	HJ
B	01.03.21	Amendments from client's comments	LG	HJ
A	23.02.21	Amendments from comments	LG	HJ

London:
76 Great Suffolk Street
London, SE1 0BL

Sussex:
Brooklyn Chambers, 1 Goring Road
Burgess Hill, West Sussex PO19 1AB

Bristol:
T 0117 214 1101 E info@ecearchitecture.com
Westworks, Colston Tower
Colston Street, Bristol, BS1 4XE
www.ecearchitecture.com

ECE Architecture

GDPR no. 0046 - 10002001 - 001034

100 per cent