




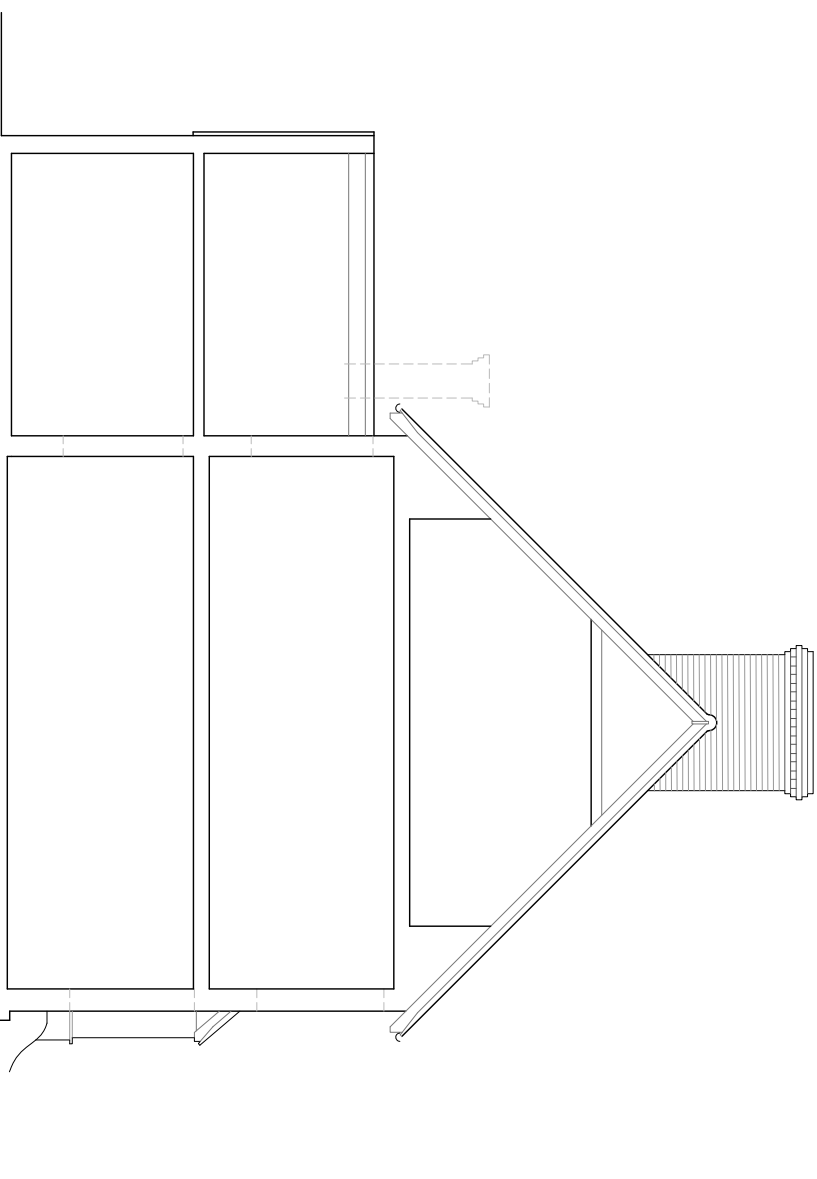


Typical Long' Section: Scale 1:100

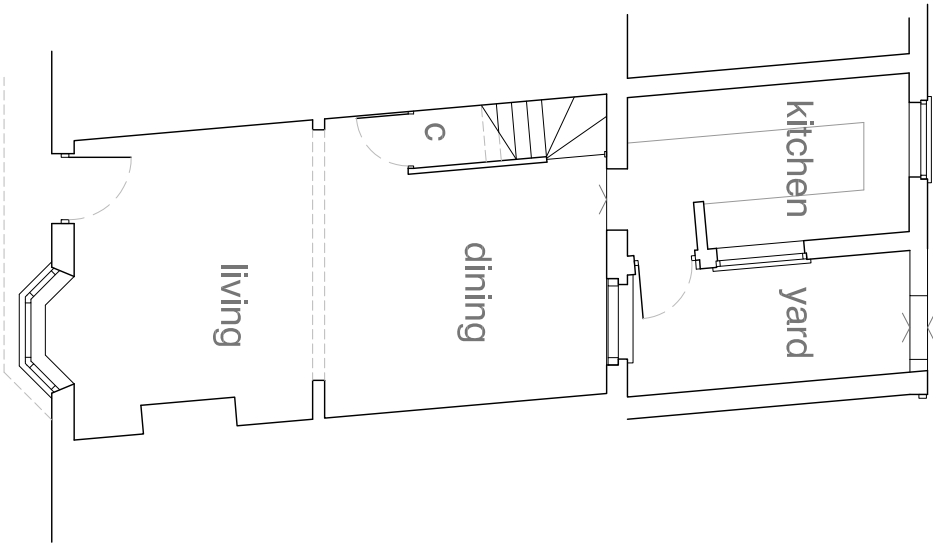


Ground Floor Plan: Scale 1:100

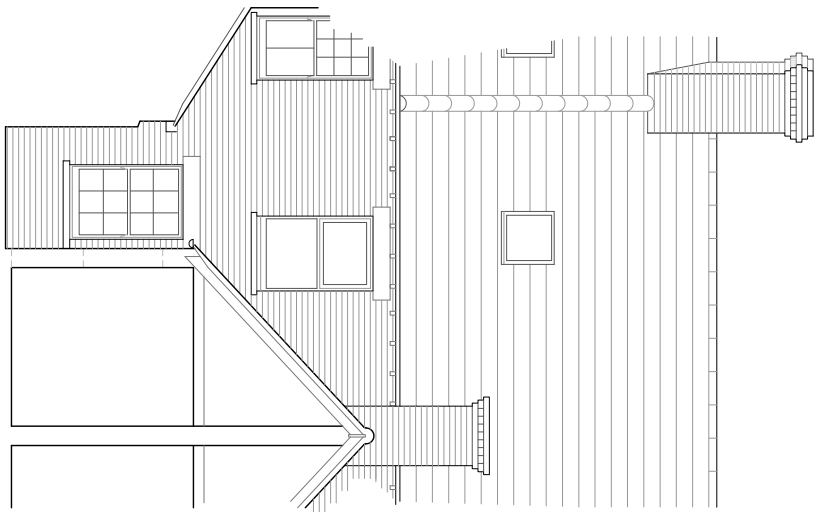

Typical Cross Section: Scale 1:100

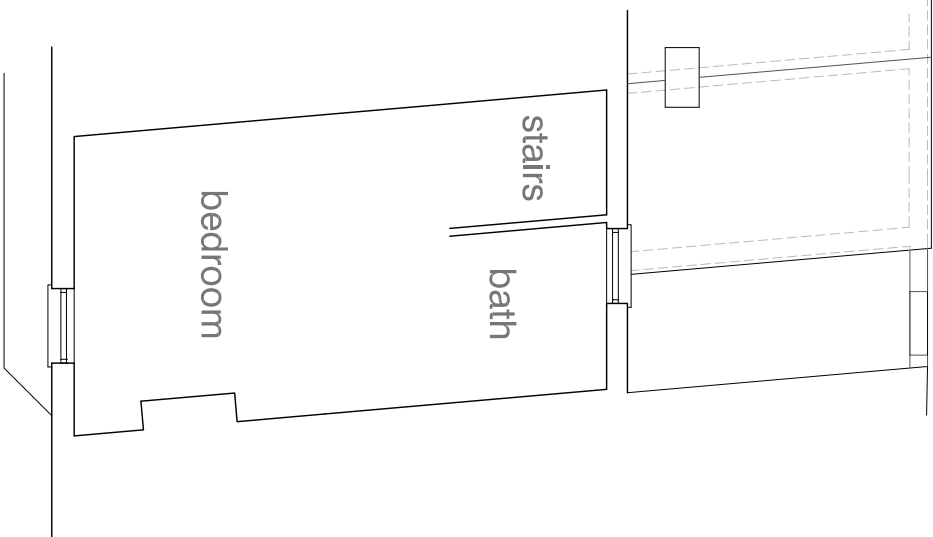


First Floor Plan: Scale 1:100

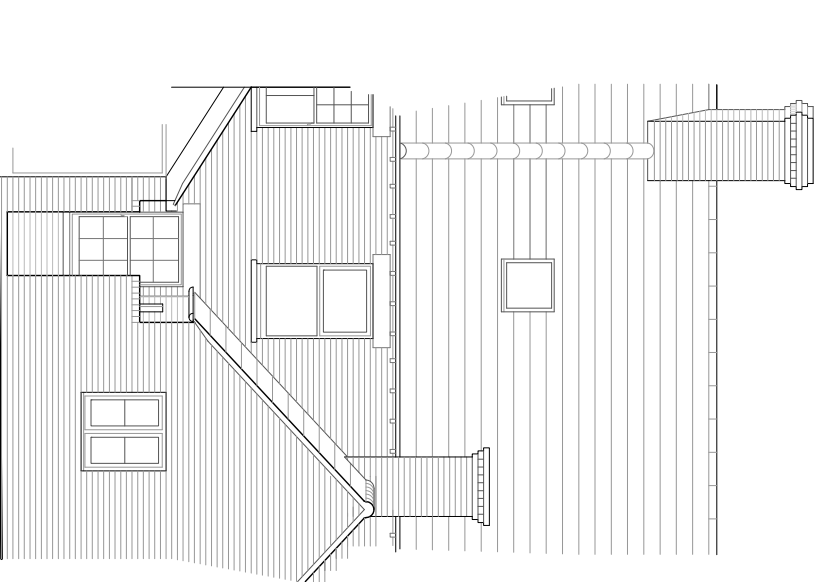


North East Elevation: Scale 1:100



Second Floor Plan: Scale 1:100

 

South East (courtyard) Elevation: Scale 1:100

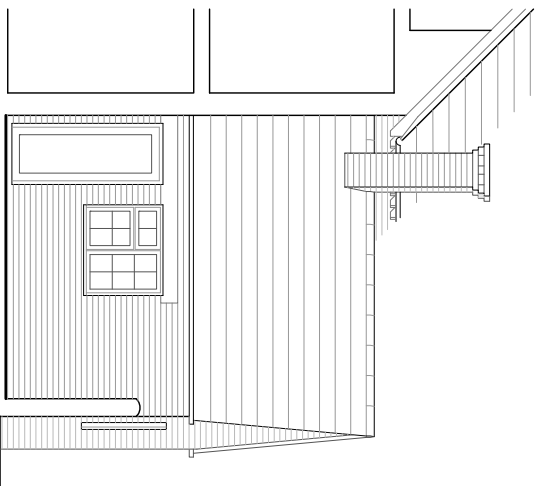

notes

Permission is granted to scale from this drawing for the purpose of Local Authority Planning Approval only. In all other cases DO NOT scale from this drawing. Please contact this office for any additional information required.

Contractors, Sub-Contractors and Suppliers are to check all relevant dimensions, levels and details of the site and any existing buildings before commencing any shop drawings or building work. Any discrepancies should be reported to this office.

This drawing must be read in conjunction with all related drawings and documents relevant to this project. Including those prepared by appointed consultants, specialists and sub-contractors etc.

This drawing is the copyright of RDV a Design

revisions	
A notes added	02/03/2022

RDV a Design

9 Oak End | Arundel | West Sussex
Tel: 01903 884013

project	4 Kirdford Road
	Arundel
	West Sussex

drawing
Floor Plans, Sections and Elevation
As Existing

scale		date
1:100	@ A3	October 2021
job no	drawing no	rev
21226	00.02	A