




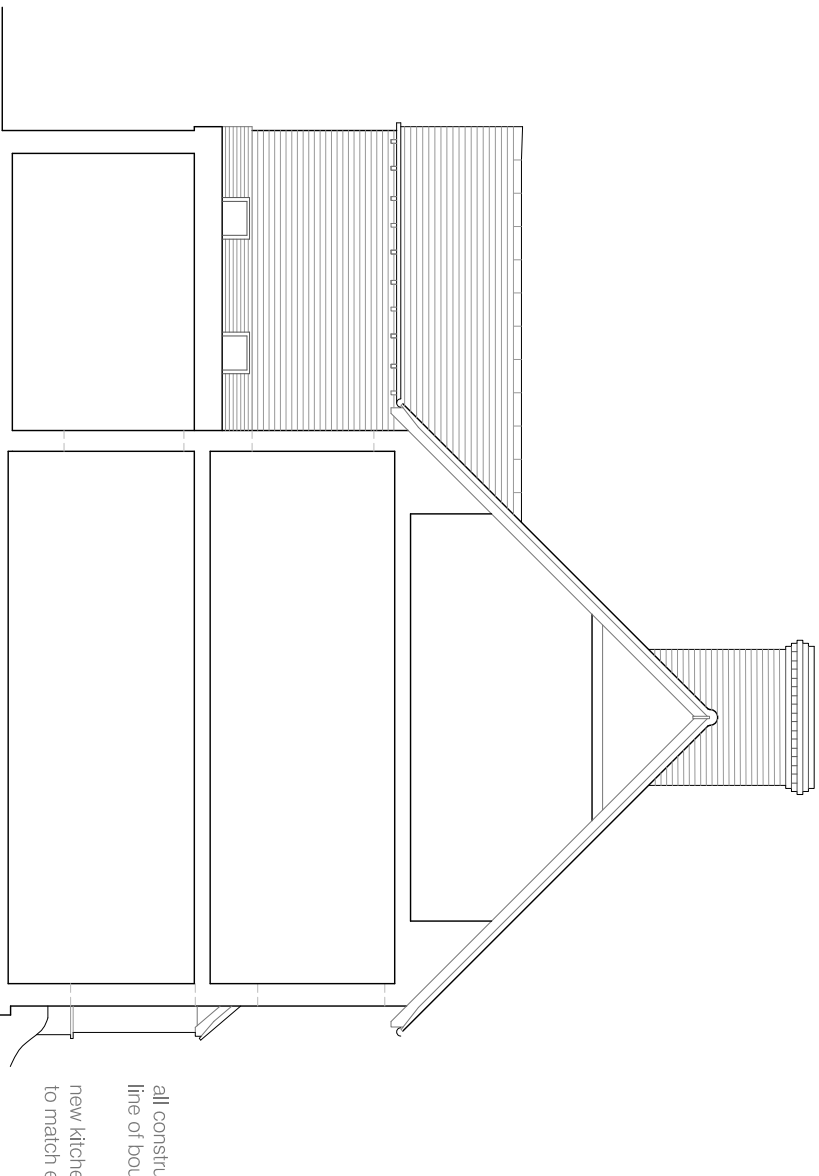


Typical Long Section: Scale 1:100

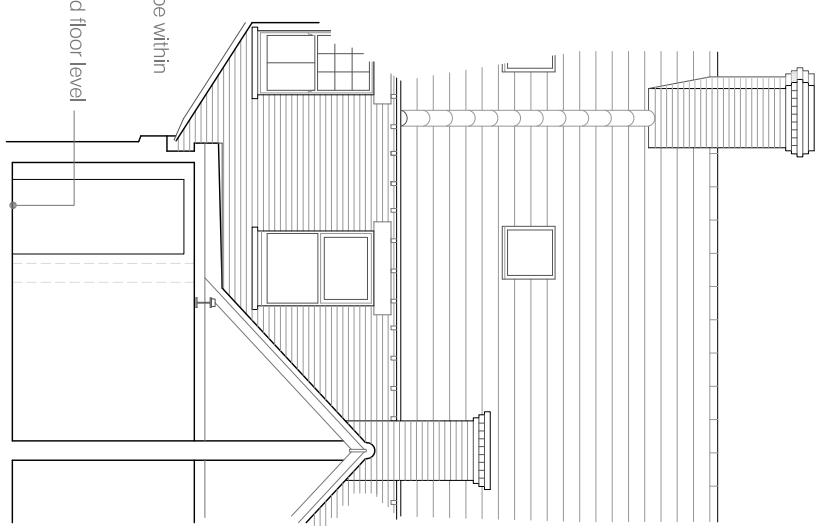


Typical Cross Section: Scale 1:100

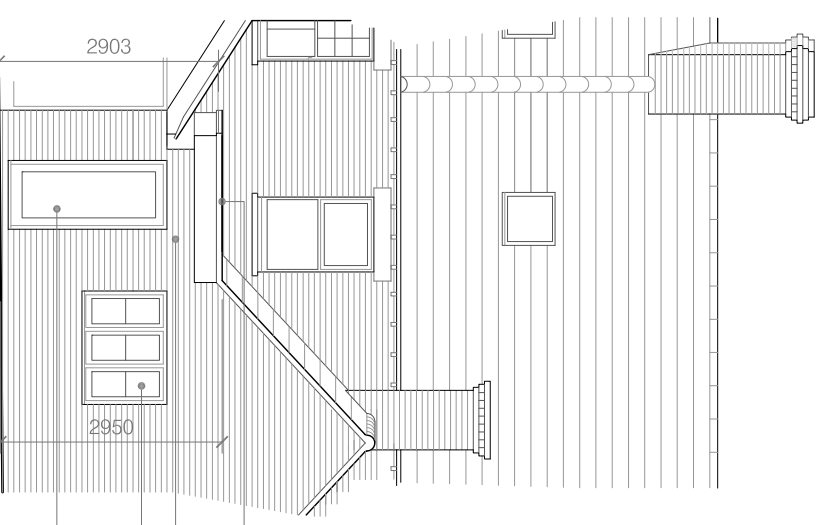


North East Elevation: Scale 1:100

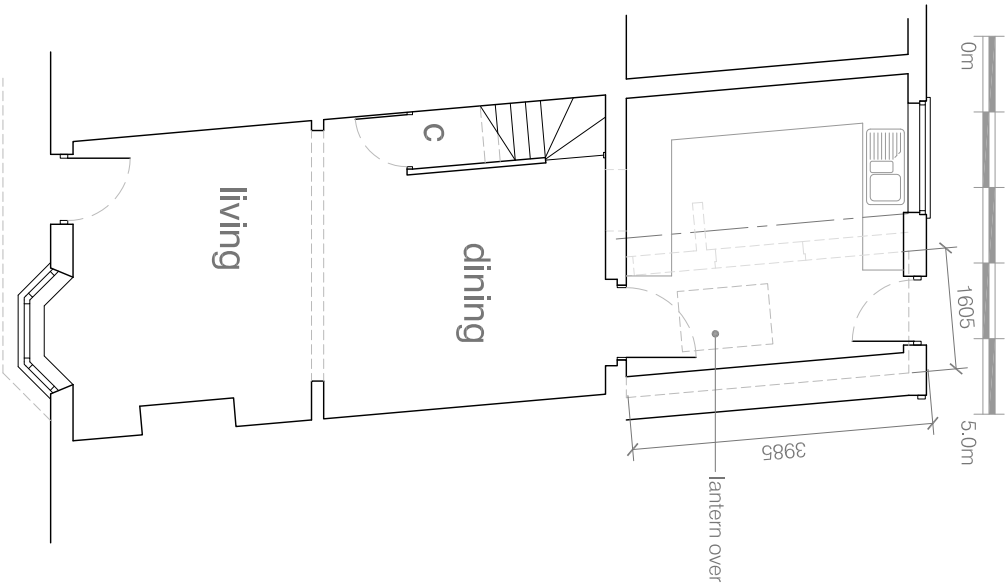


Ground Floor Plan: Scale 1:100

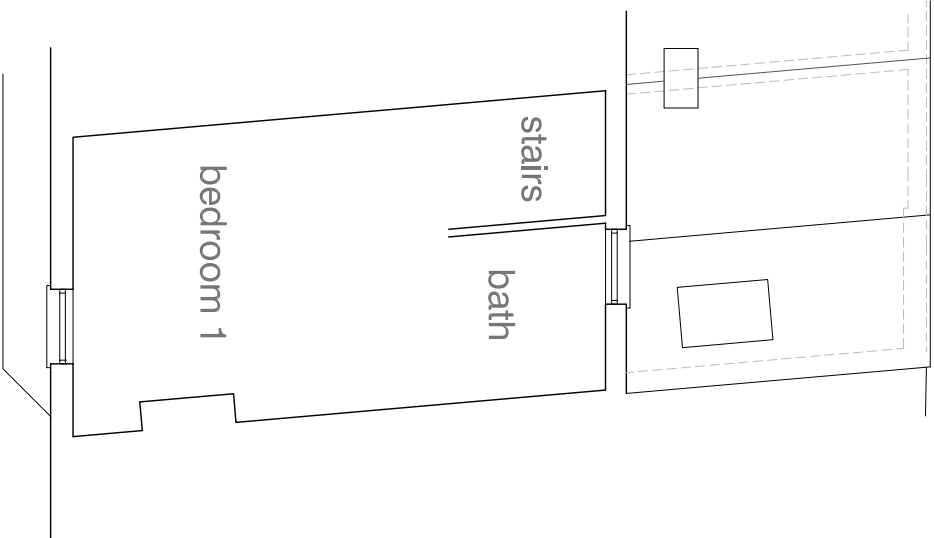

First Floor Plan: Scale 1:100

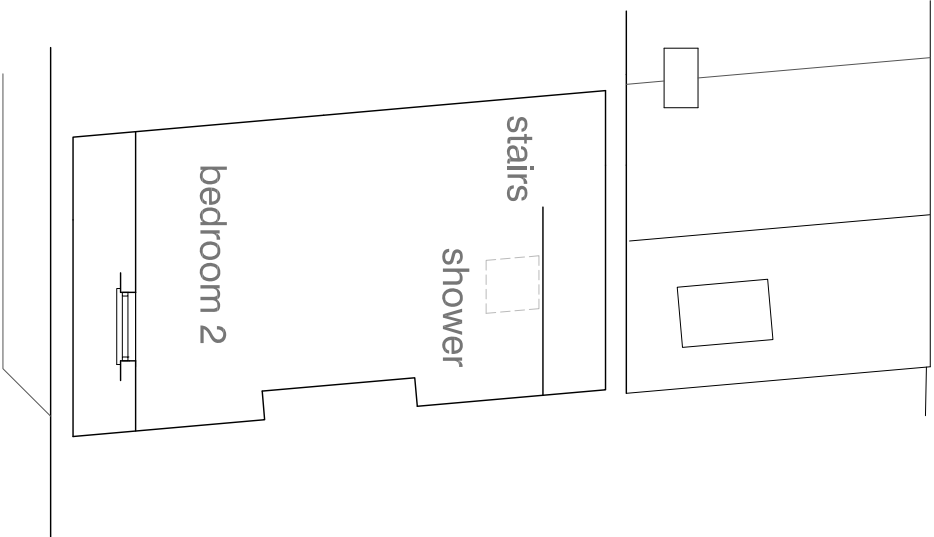

Second Floor Plan: Scale 1:100

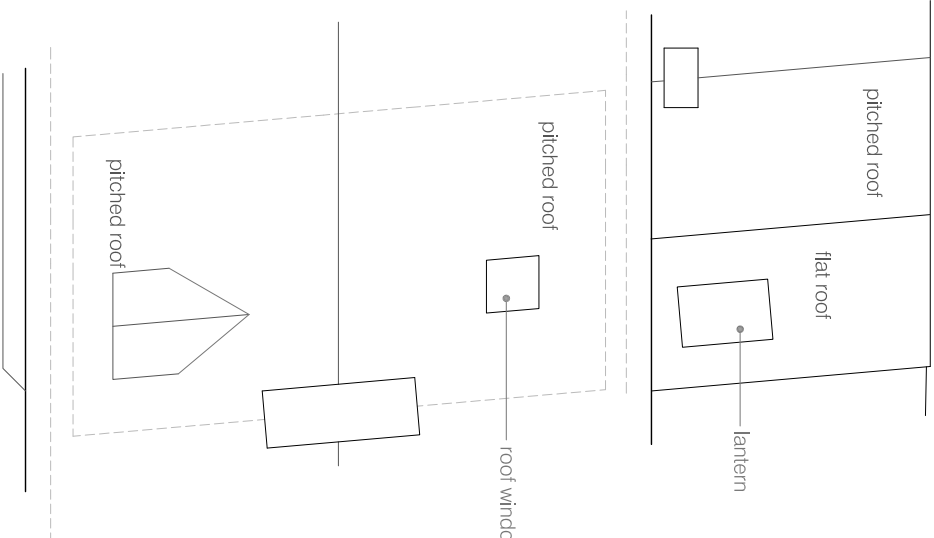

Roof Plan: Scale 1:100

notes

Permission is granted to scale from this drawing for the purpose of Local Authority Planning Approval only. In all other cases DO NOT scale from this drawing. Please contact the office for any additional information required.

Contractors, Sub-Contractors and Suppliers are to check all relevant dimensions, levels and details of the site and any existing buildings before commencing any site drawings or building work. Any discrepancies should be reported to the office.

This drawing must be read in conjunction with all related drawings and documents relevant to the project including those prepared by appointed consultants, specialists and sub-contractors etc.

This drawing is the copyright of RDV a Design

revisions

1. 21/2/2022

RDV a Design

9 Oak End | Arundel | West Sussex
Tel: 01903 884013

project
4 Kirdford Road
Arundel
West Sussex

drawing
Floor Plans, Roof Plan, Sections and Elevations
As Proposed

scale	date	rev
1:100	@ A3 March 2022	
job no	drawing no	
21226	02.02	