




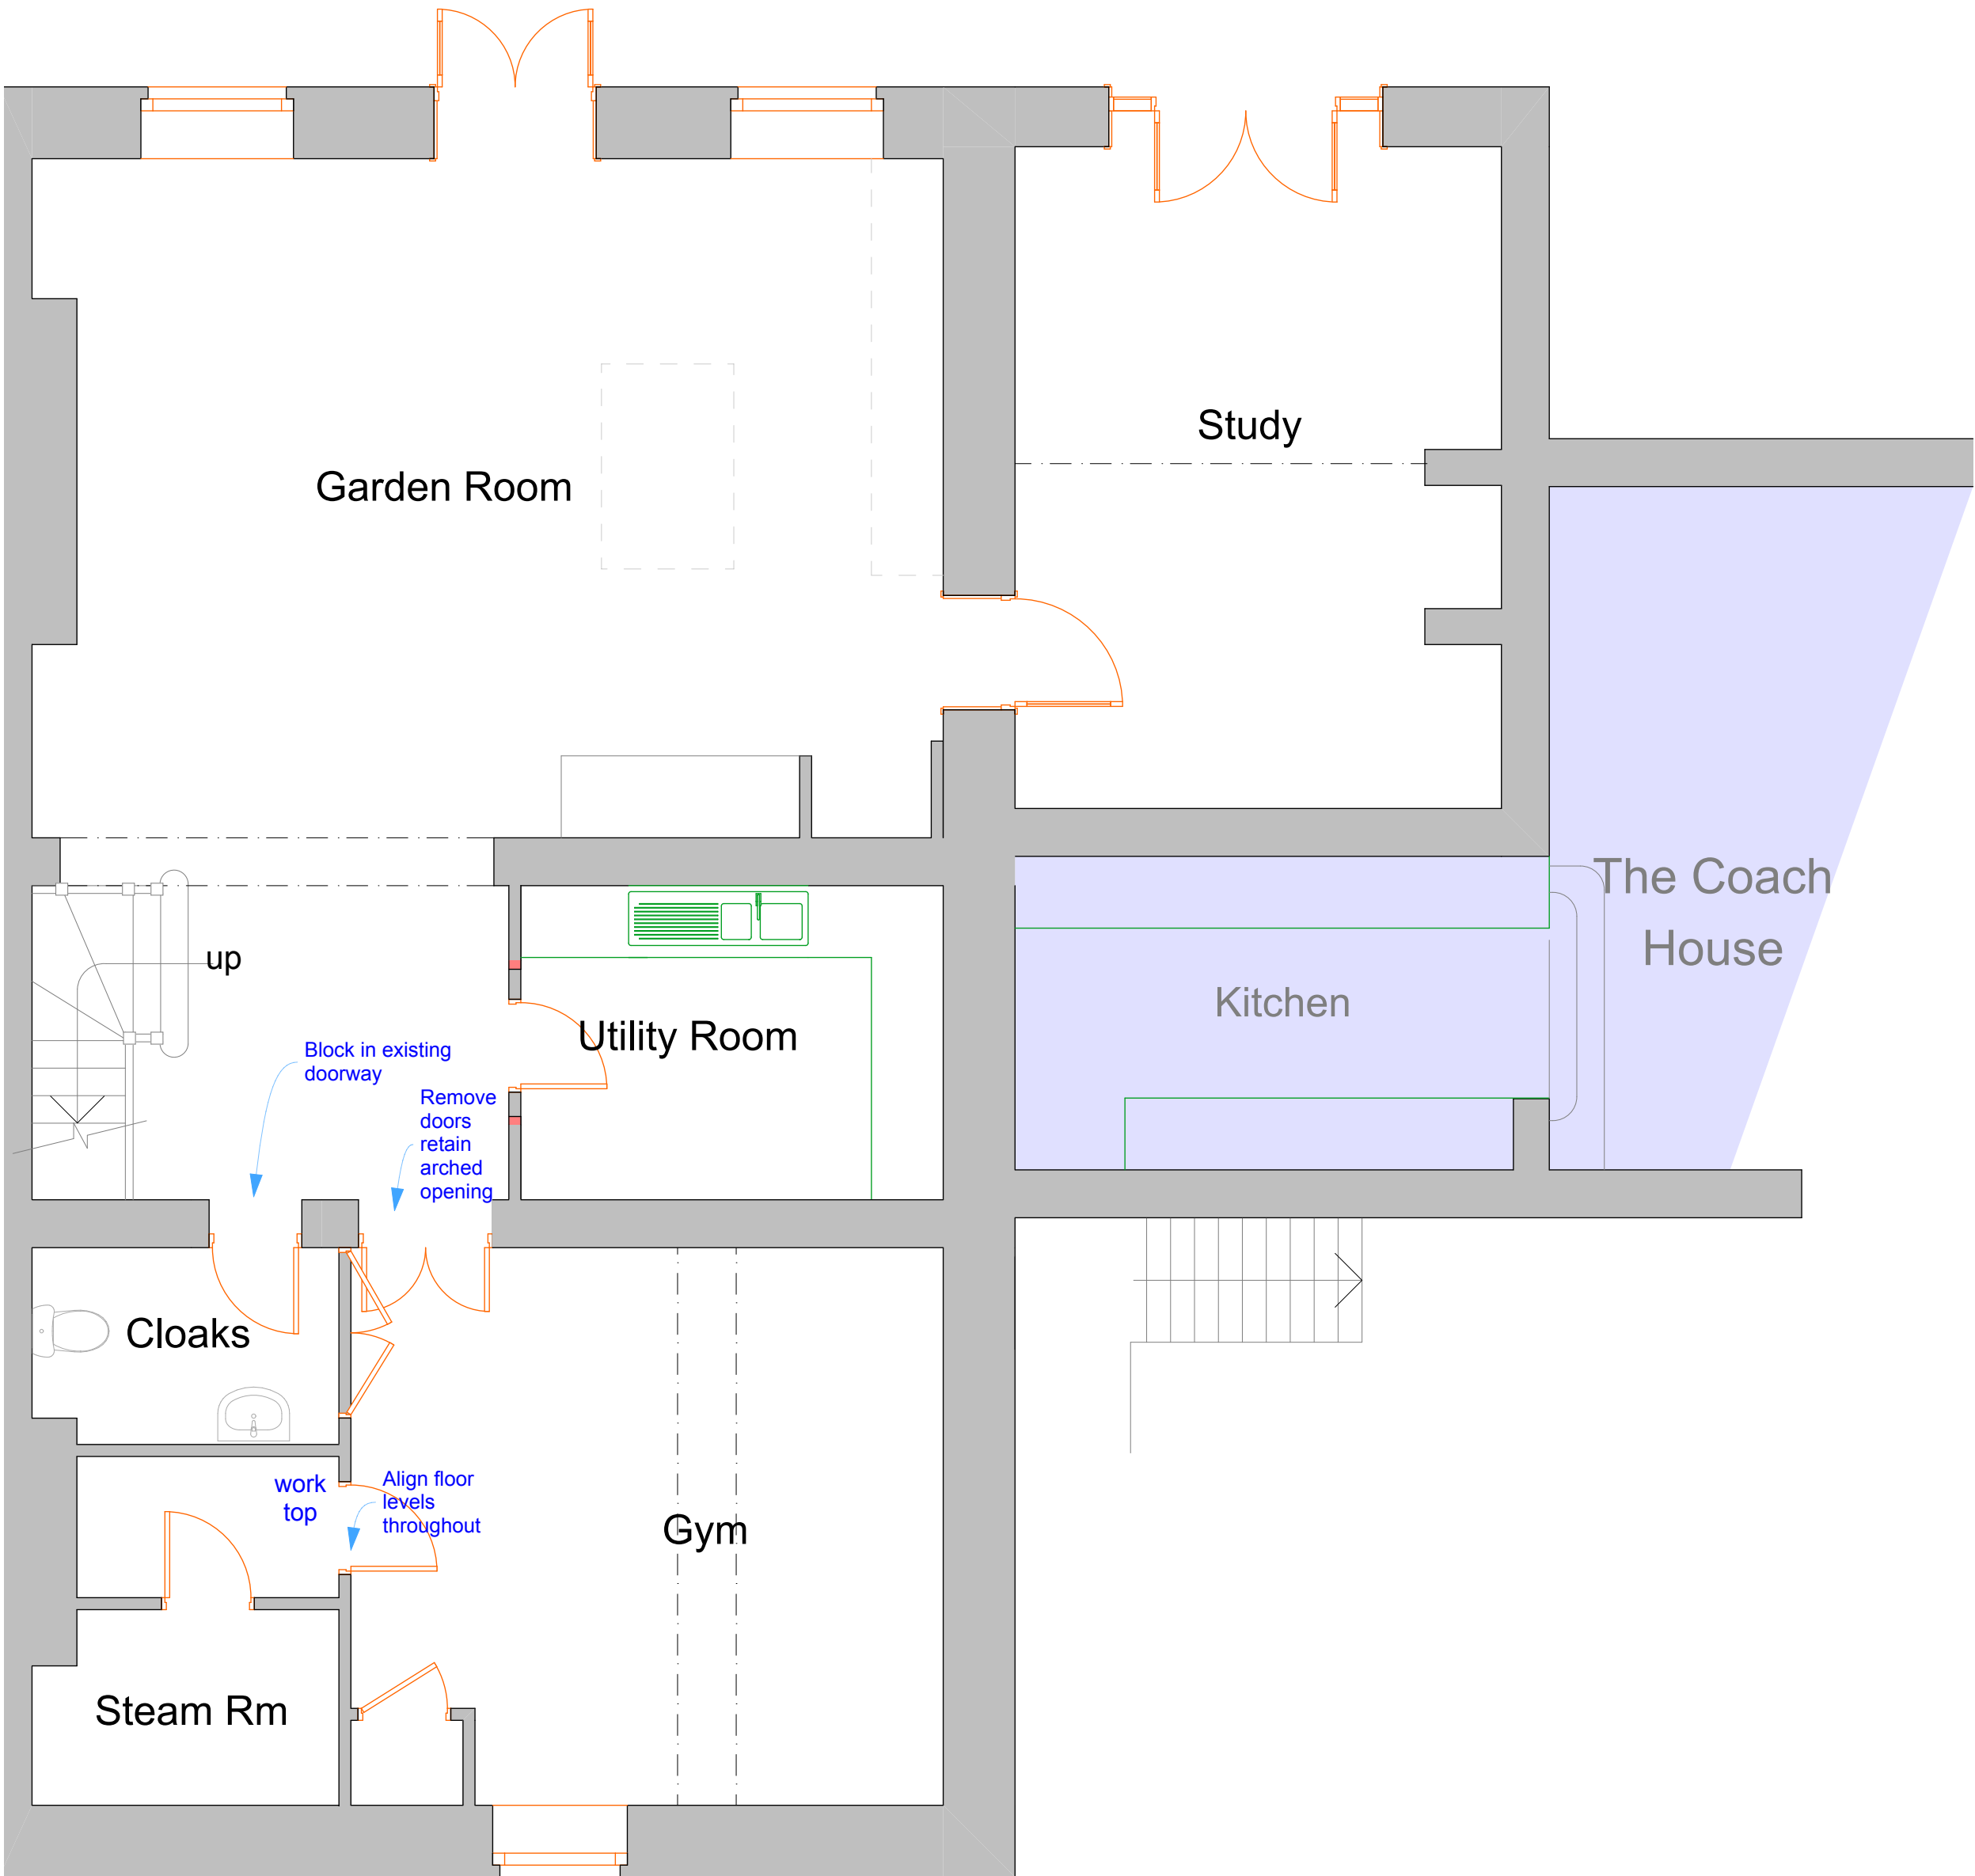

Lower Ground Floor
Existing

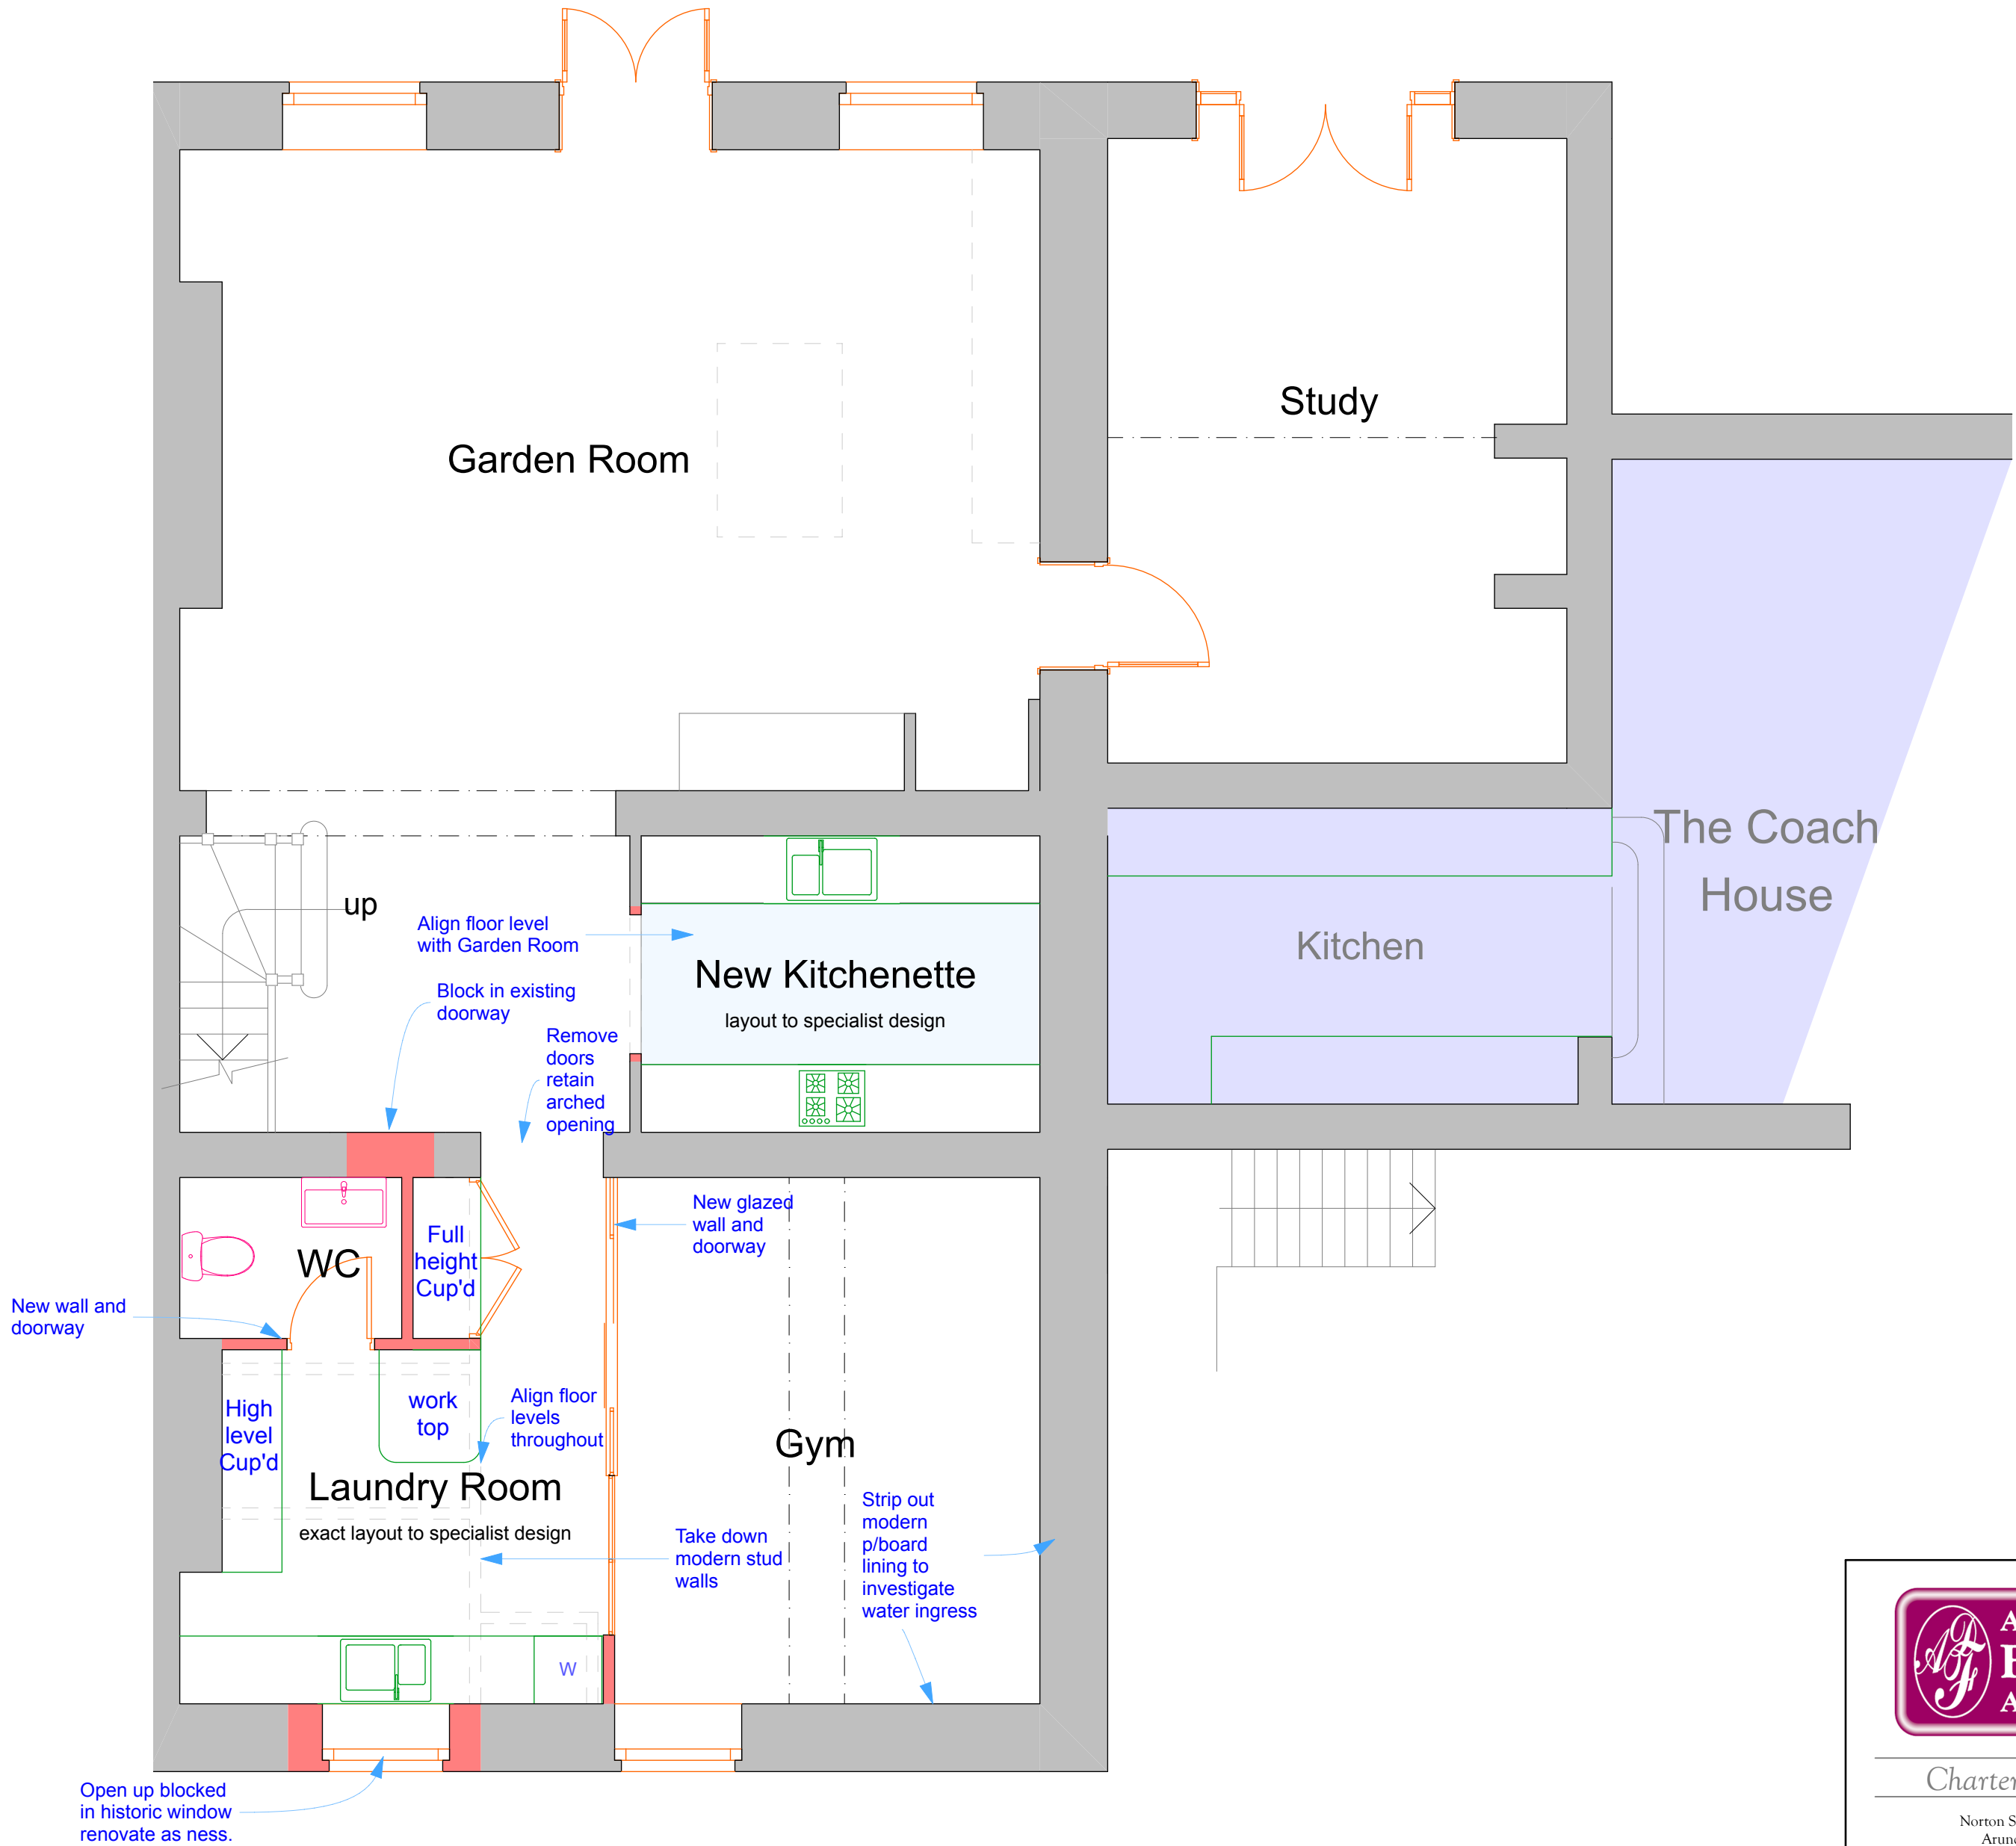

Lower Ground Floor
Proposed

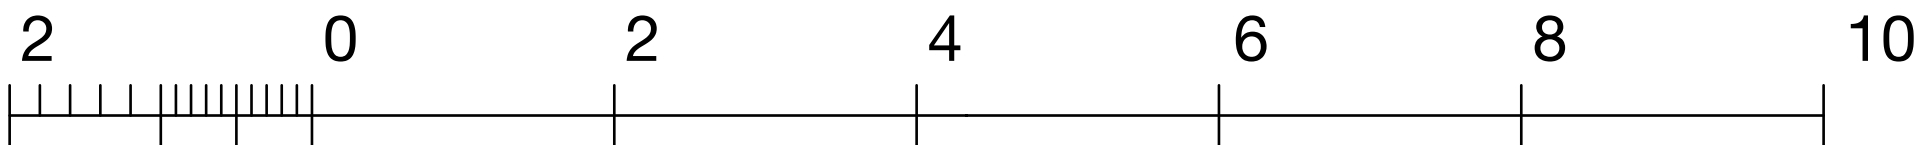

Scale Bar Metres

This drawing is the property of Andrew Fuller Associates and is not to be copied reproduced, retained or disclosed to any unauthorised person either wholly or in part without prior consent. Do not scale from this drawing except for Planning purposes. Use all figured dimensions only. All figured dimensions to be checked on site prior to construction. All discrepancies, errors and omissions to be reported to Andrew Fuller Associates prior to construction. Layout and dimensions of existing building to be checked on site.



Chartered Surveyors

Norton Studio, School Lane
Arundel, West Sussex
BN18 9DR
tel: 01903 885444

email: info@af-fuller.co.uk
www.andrewfuller.co.uk

Job Title
**Carleton House,
Maltravers Street
Arundel**

Client
Mr & Mrs A Batty

Drawing Name
**Lower Ground Floor Plans,
Existing and Proposed**

Drawing Status
Planning

Drawn by
AF

Date
Feb 19

Checked by

Date

Drawing Scale
1:50 at A1 1:100 at A3

Drawing No
191503/01

Status Revision