


This drawing has been prepared for the purpose of gaining planning permission only and does not purport to be a working or contractual drawing and should not be used for any building or contractual purposes. This drawing has been prepared based on survey drawings and information prepared by others. All dimensions and levels on all drawings must be checked and verified on site before commencement of works

© VICTORIA HOLLAND ARCHITECTURE LTD 2020

GENERAL NOTES

Minor Revisions to works to building as noted. 04.03.2020.
Minor revisions including New timber french doors with
side lights to Study, Fire Curtain added to Kitchen screen.
Swing door to Utility. Amendment to top flight of cellar
steps. 30.03.2020

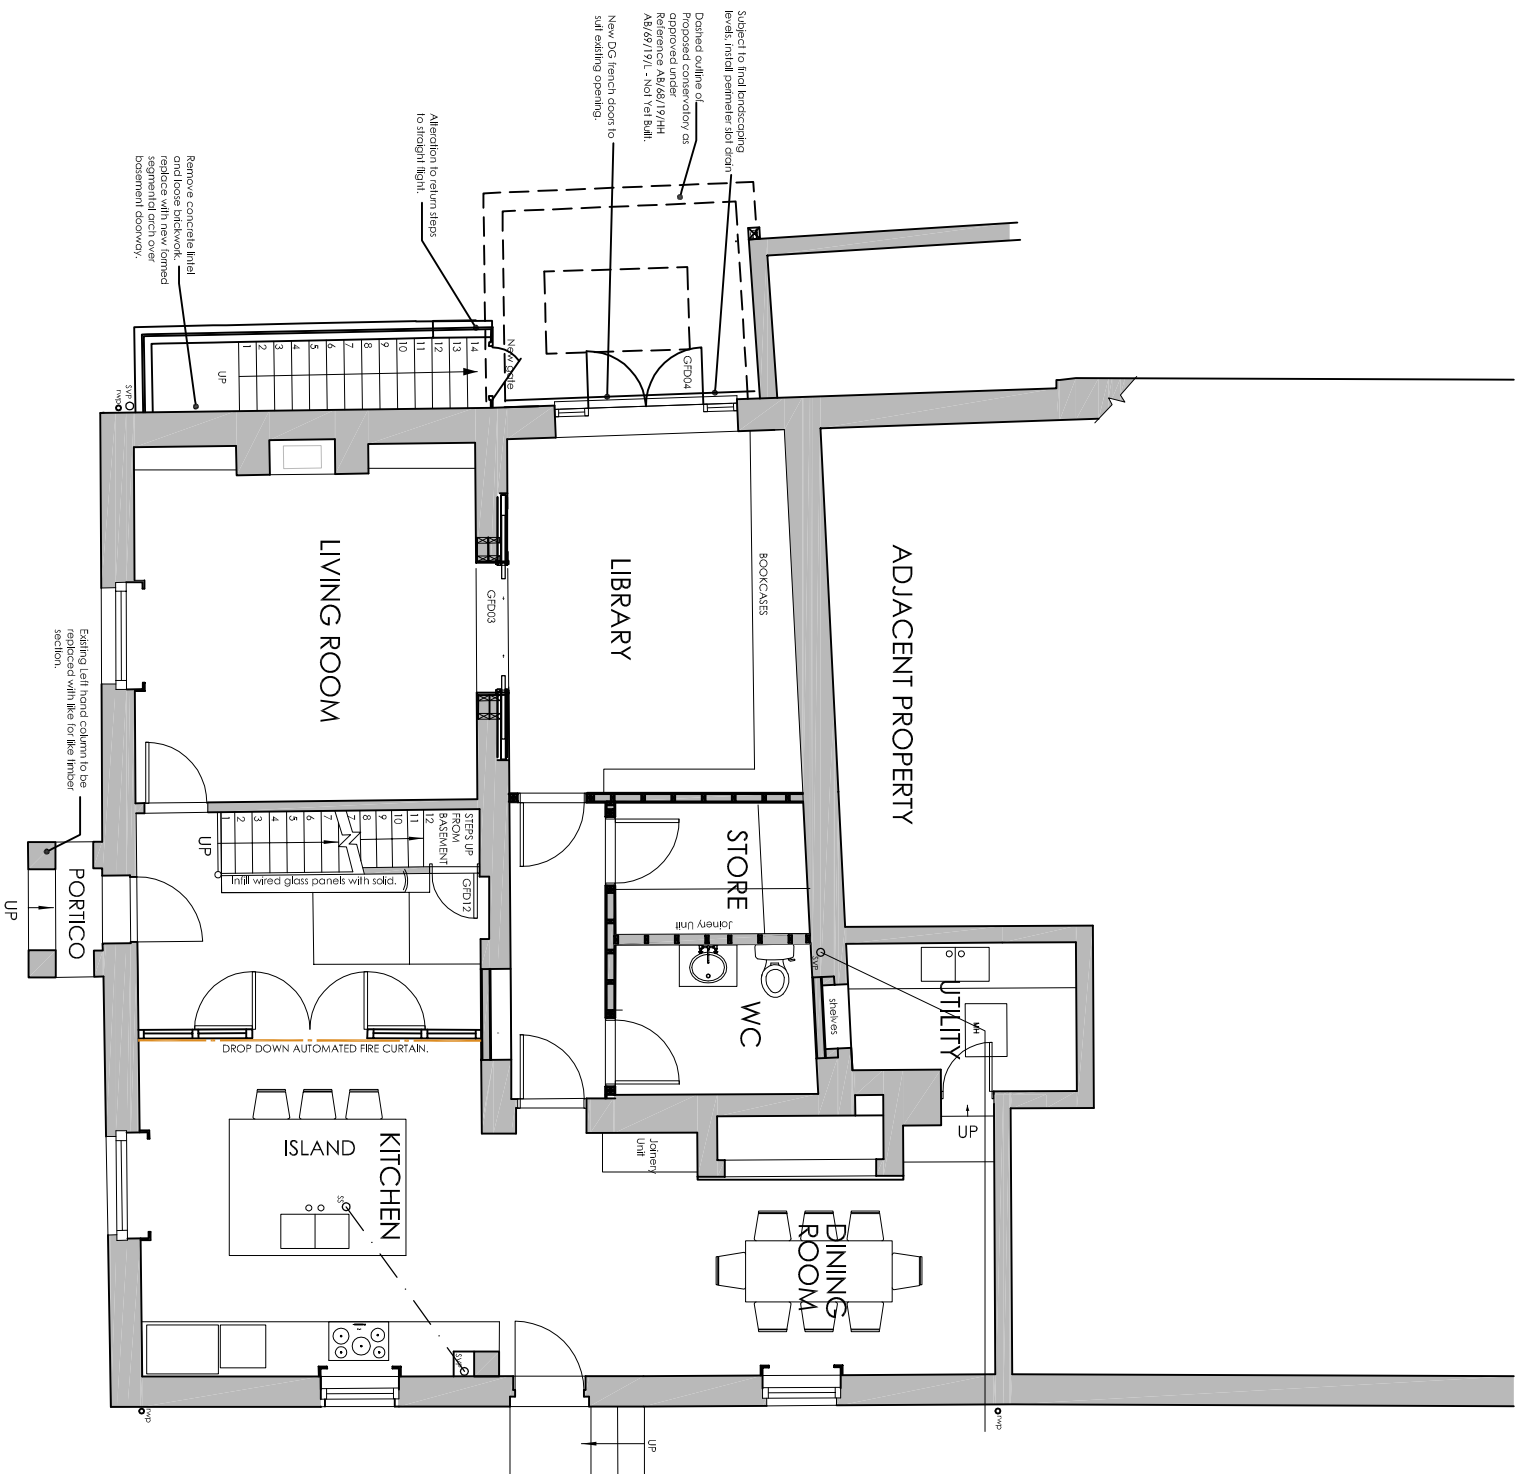

**AVOLA HOUSE,
16 TARRANT STREET,
ARUNDEL**

PROPOSED GROUND FLOOR PLAN

DATE. June 2019



SCALE. 1:50 @ A3

DRWG No. 110 Rev.B



PROPOSED PLANS - GROUND FLOOR

SCALE 1:100

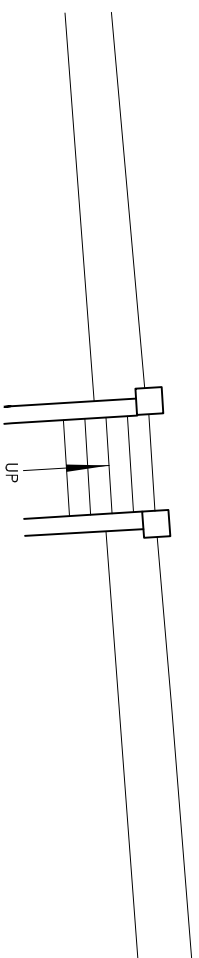 

VICTORIA
HOLLAND
ARCHITECTURE

Victoria Holland RIBA
71 Peppering High Barn · Burgham
Arundel · West Sussex · BN18 9RN
Tel 01903 882923