


Planning Issue Only

All dimensions, construction details and specification details contained on this drawing are for planning purposes only. All are to be checked and agreed on site with Client / Building Inspector as applicable prior to construction.

Key

Existing Property

Proposed Orangery

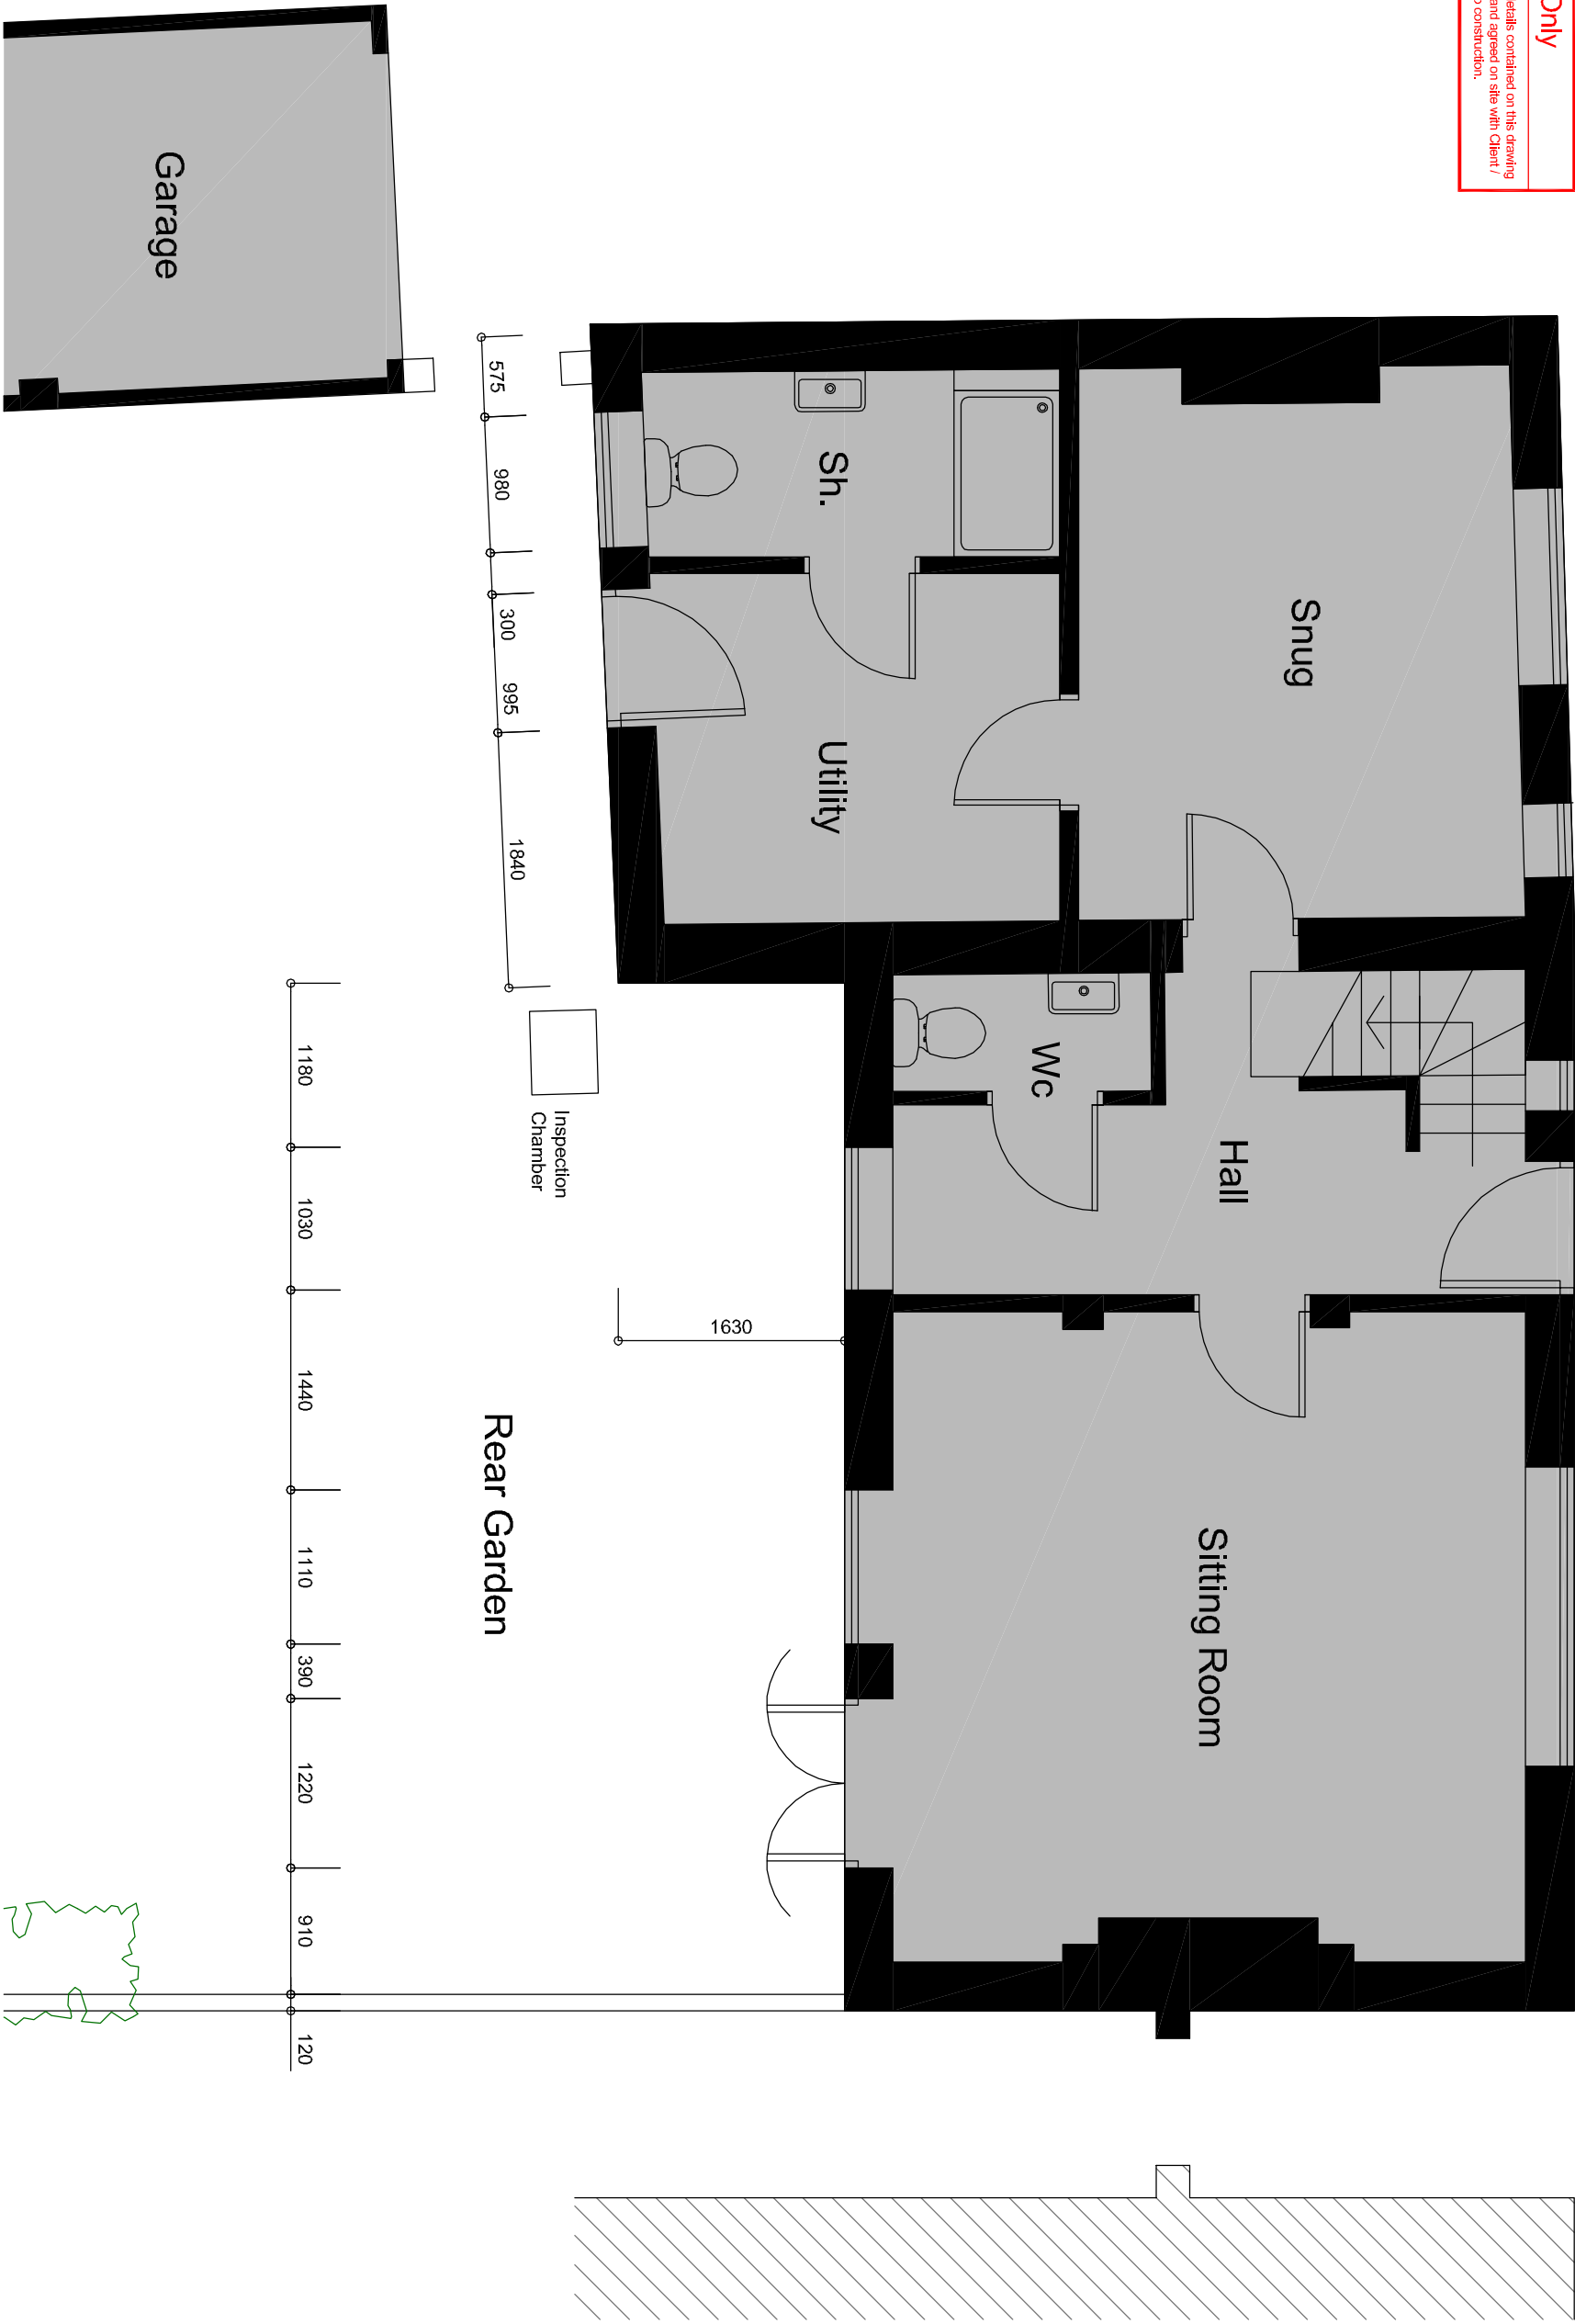

Existing Ground Floor Plan 1:50

PLEASE NOTE: ALL DIMENSIONS SHOWN ON THIS DRAWING ARE EXTERNAL DIMENSIONS (UNLESS SPECIFIED OTHERWISE).		Client / Project Title		Drawing Title		Drawing Number		Revision		Scale		Date		 ENGLISH GARDEN ROOMS GARDEN ROOMS HOME OR HCL, MANILA 8 0308
PLEASE NOTE: THIS DESIGN IS FOR PRICING PURPOSES ONLY - ALL DETAILS AND DIMENSIONS ARE SUBJECT TO CHECKING AGAINST THE SURVEYORS FULL SITE SURVEY.		Mr & Mrs Dempsey, WHITE COTTAGE, 32 KING STREET, ARUNDEL, BN18 9BW		ALTERATIONS & EXTENSION TO CREATE NEW ORANGERY TO REAR OF EXISTING PROPERTY		01 - EXISTING FLOOR PLAN		B		1:50		10.04.26		