


Planning Issue Only

All dimensions, construction details and specification details contained on this drawing are for planning purposes only. All are to be checked and agreed on site with Client / Building Inspector as applicable prior to construction.

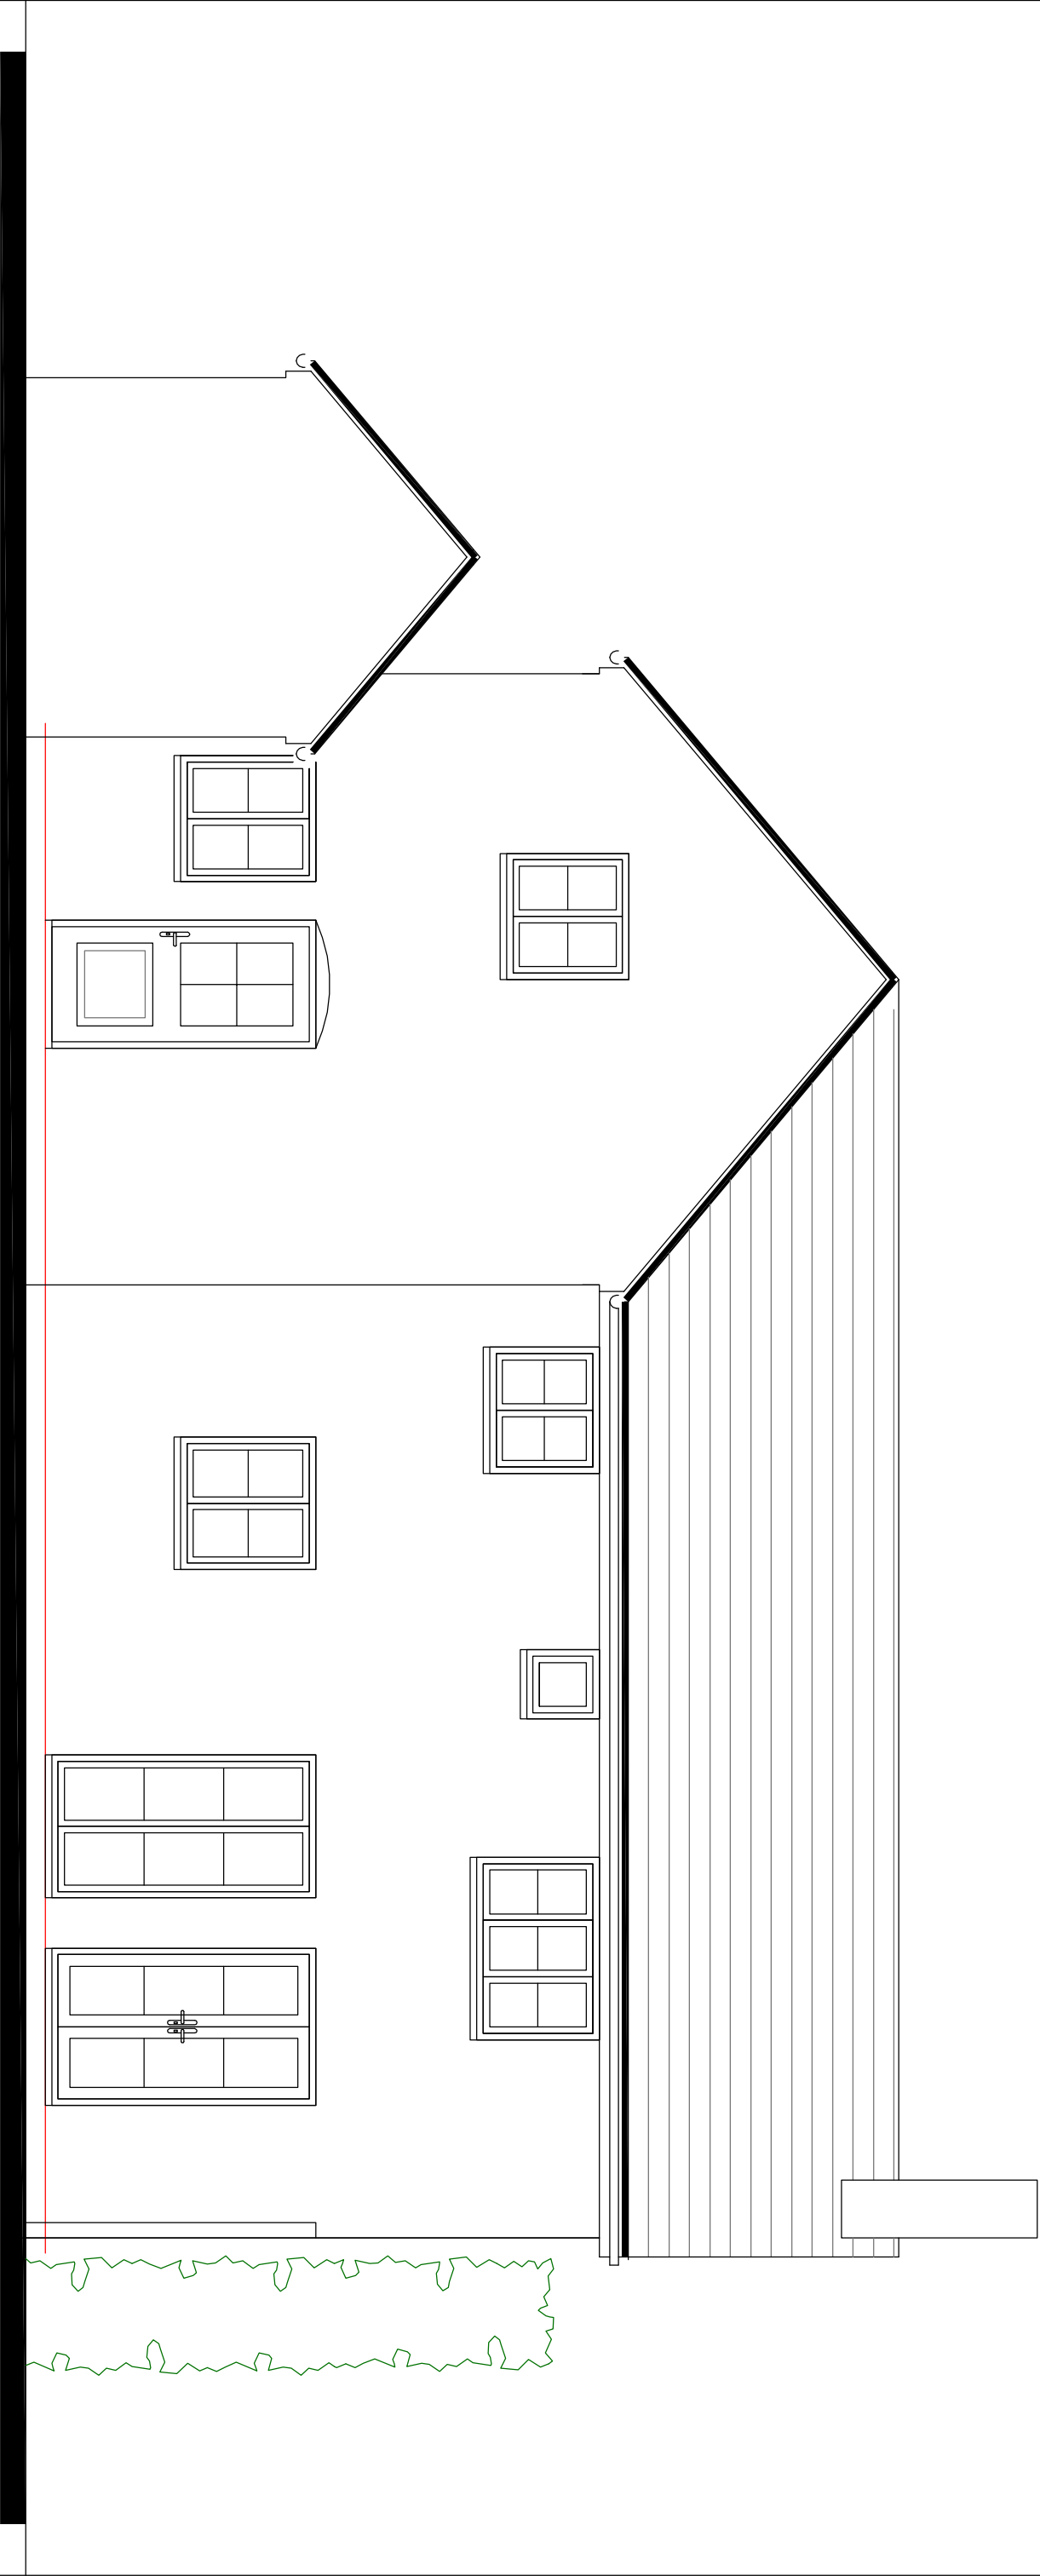

Existing Rear Elevation 1:50



Scale Bar 1:50

PLEASE NOTE: ALL DIMENSIONS SHOWN ON THIS DRAWING ARE EXTERNAL DIMENSIONS (UNLESS SPECIFIED OTHERWISE).		Client / Project Title		Drawing Title		Drawing Number		Revision	Scale	Date	 ENGLISH GARDEN ROOMS GARDEN ROOMS, HOLIDAY HOMES, BOUTIQUE HOMES
PLEASE NOTE: THIS DESIGN IS FOR PRICING PURPOSES ONLY - ALL DETAILS AND DIMENSIONS ARE SUBJECT TO CHECKING AGAINST THE SURVEYORS FULL SITE SURVEY.		Mr & Mrs Dempsey, WHITE COTTAGE, 32 KING STREET, ARUNDEL, BN18 9BW		ALTERATIONS & EXTENSION TO CREATE NEW ORANGERY TO REAR OF EXISTING PROPERTY		02 - EXISTING REAR ELEVATION		B	1:50	10.04.26	