


This drawing has been prepared for the purpose of gaining planning permission only and does not purport to be a working or contractual drawing and should not be used for any building or contractual purposes without prior written approval from Neil Holland Architects.

ARUN DISTRICT COUNCIL				
No.	AB	2	07	TC
RECEIVED		9.1.07		

NEIL HOLLAND
ARCHITECTS
7 Maltravers Street · Arundel
West Sussex · BN18 9AP
Tel · 01903 · 882923 · Fax · 884202
Email:office@neilhollandarchitects.co.uk
www.neilhollandarchitects.co.uk

FOR MR & MRS BOYD


N.B. APPROXIMATE LOCATION OF TREES INDICATED ONLY.

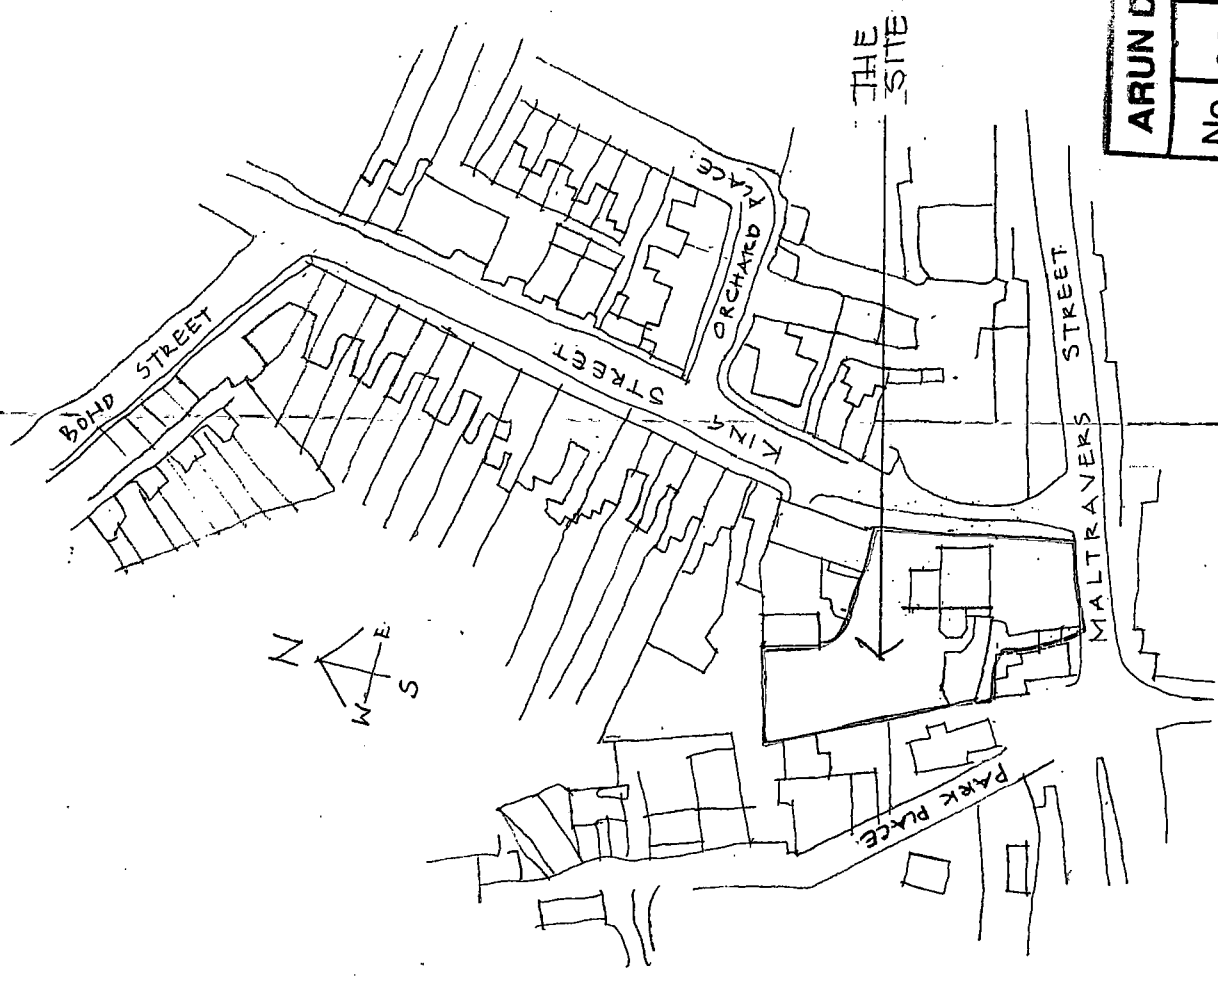

LOCATION PLAN
SCALE 1:1250
JOB NO. 511 DNGN°1

Group of Leylandii trees - approximately 9 in total

Bay Tree + Holly Tree

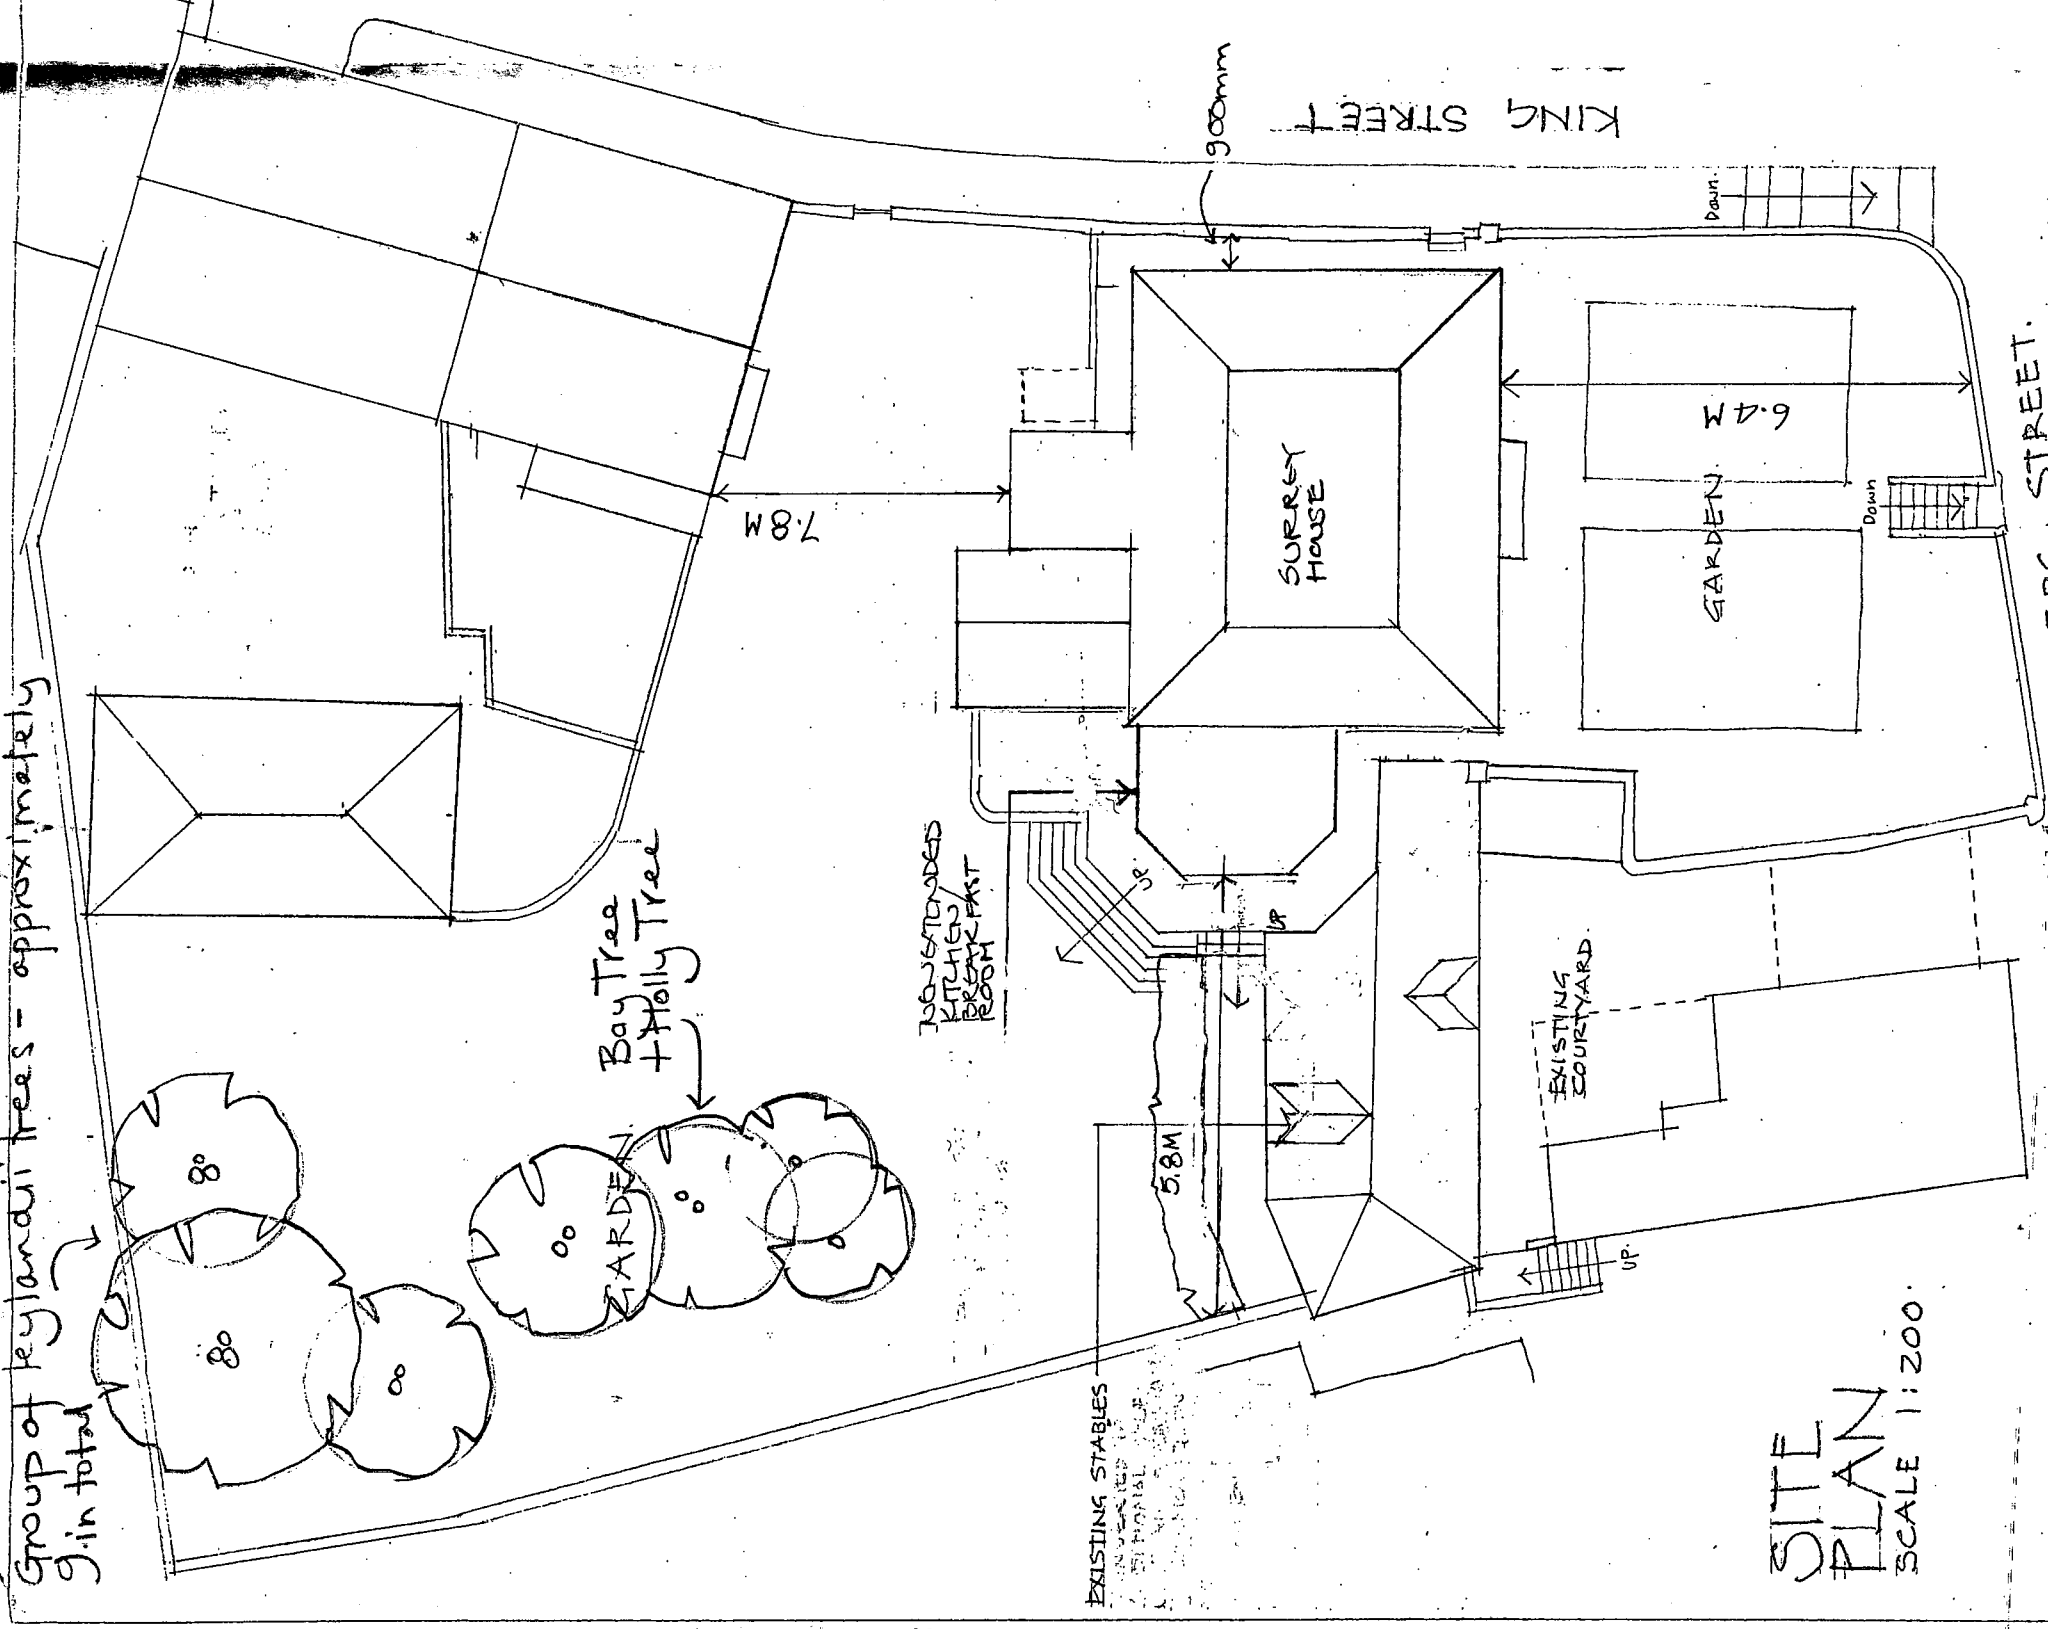

SITE PLAN
SCALE 1:200

SURREY HOUSE · EXTENSION & RE-ORDERING