




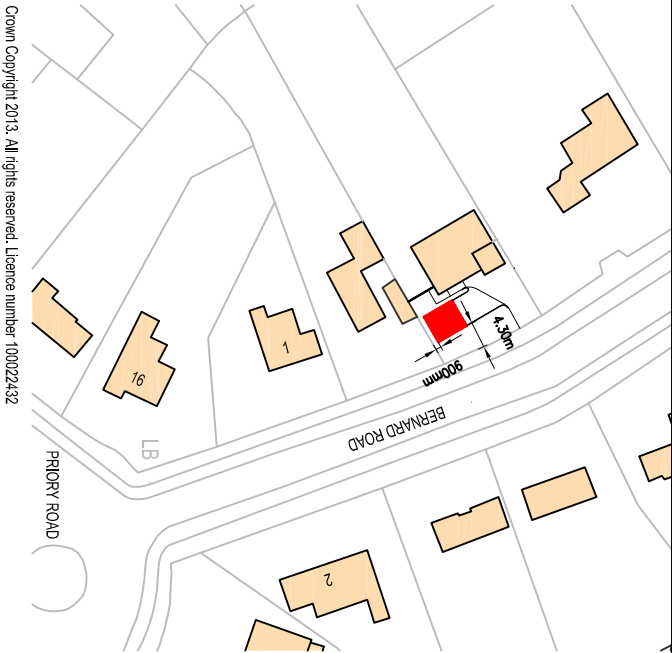

Location Plan
Scale: 1:1250.

 

1:1250 Scale bar

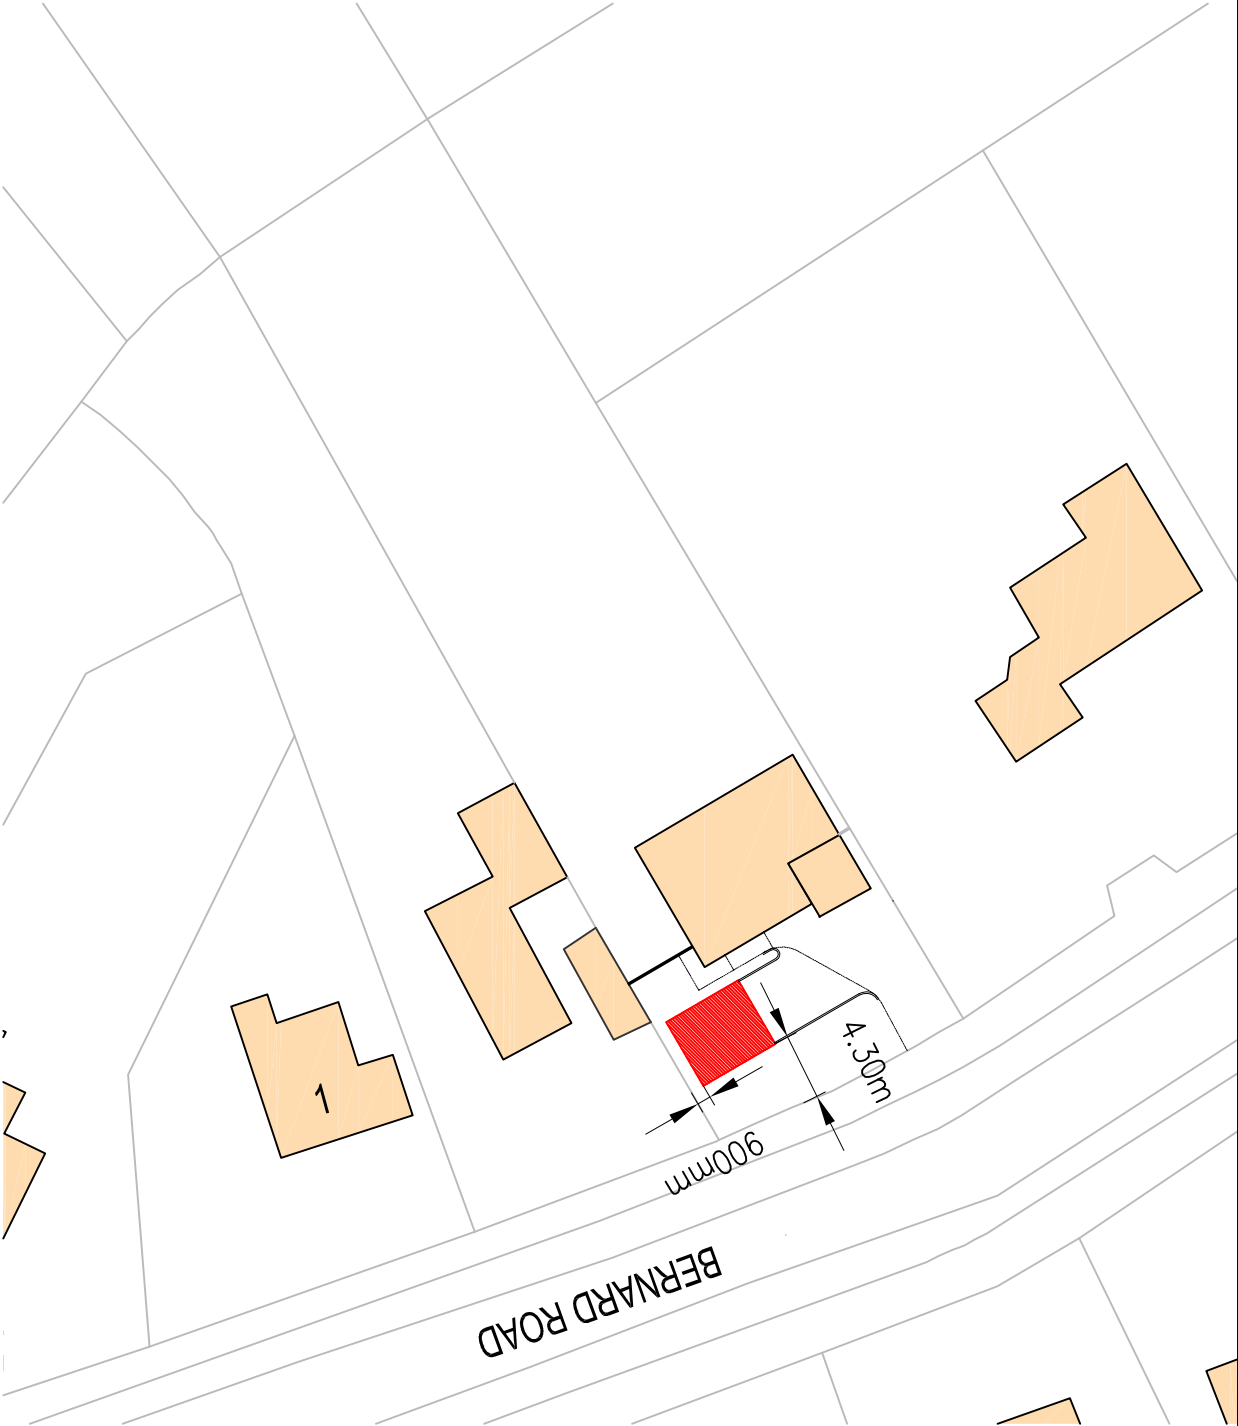

Site Plan
Scale: 1:500.



1:500 Scale bar

General Notes:

Do not scale dimensions from this drawing, unless for Planning purposes.

The Contractor is responsible for checking all dimensions on site prior to commencement of the works.

This drawing is to be read in conjunction with the specification.

© Brian Elstone - 2013

Brian Elstone Surveying Services Ltd Brian Elstone, MCIOB, RMAPS, MBEng Building Surveyor and Architectural Consultant Registered CDM Coordinator 14 Sutton Avenue, Rustington, West Sussex, BN16 2ET Phone: 01903 784884, Mobile: 07710 593021, Email: brian@elstone.biz		
Client: Mr & Mrs A. Kiseleva		
Project: 5 Bernard Road, Arundel, BN18 9EP.		
Drawing Title: Proposed Free Standing Car Port. - Location Plan & Site Plan		
Revision	Date	Description
Scale:	Date:	Drawn By:
NOTED	01/11/2013	BE
Drawing Number:	Revision:	
1094-027	-	