

General Notes

All dimensions to be checked on site. All details and dimensions relating the sub-contractors or suppliers work must be checked and agreed between the subcontractors or supplier and the general contractor.

All new brickwork and finishes to match existing as closely as possible.



Existing Front Elevation.

(1:50)




Proposed Front Elevation.

(1:50)


Bulkhead light to match existing over other door

New door opening formed with brick arch and step details to match existing. New door located inside landing area to have glazed central area. Frame to be stained to match existing staining to adjacent ground floor shop window frames

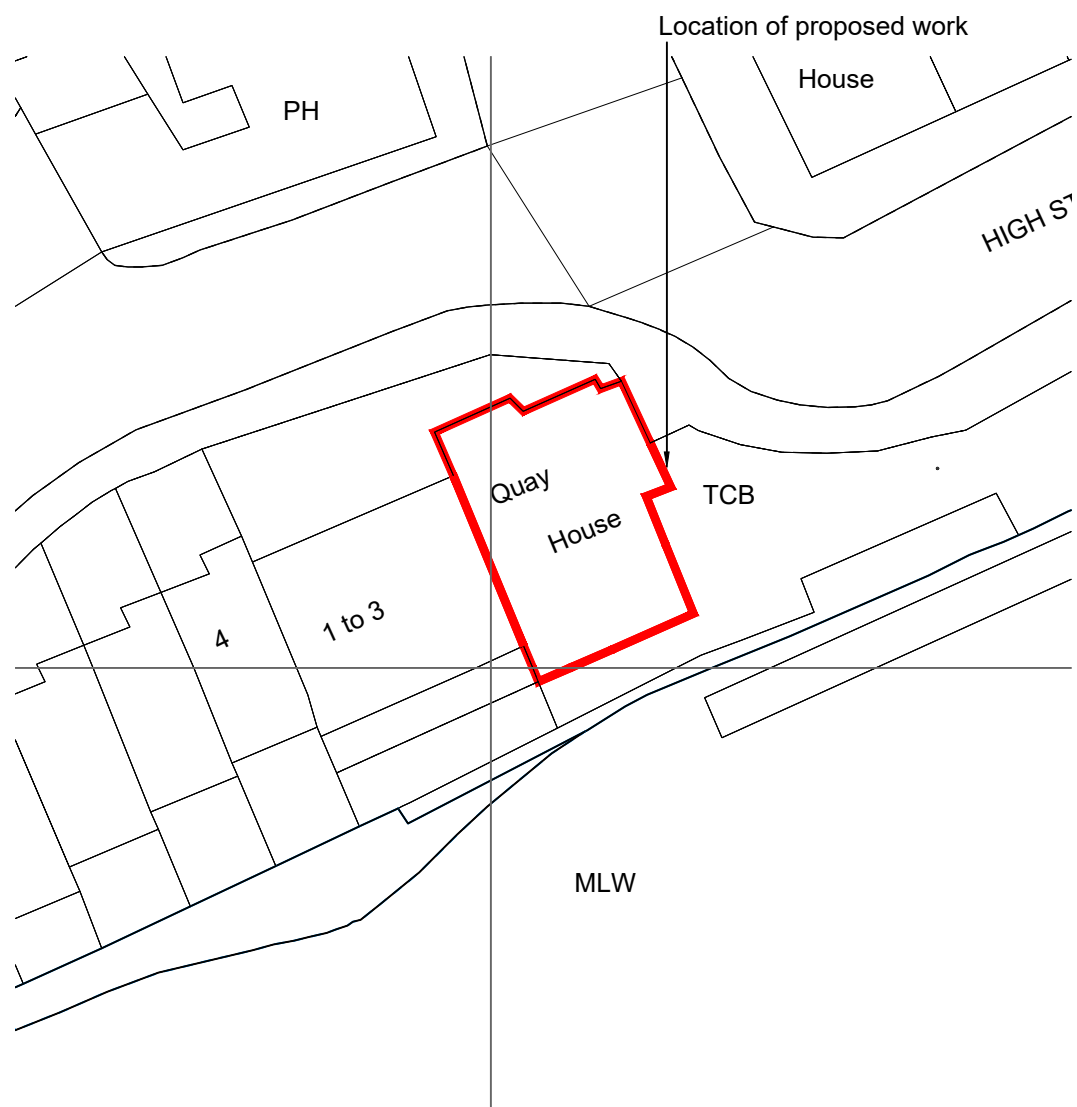


Block Plan.

(1:500)

 


NORTH

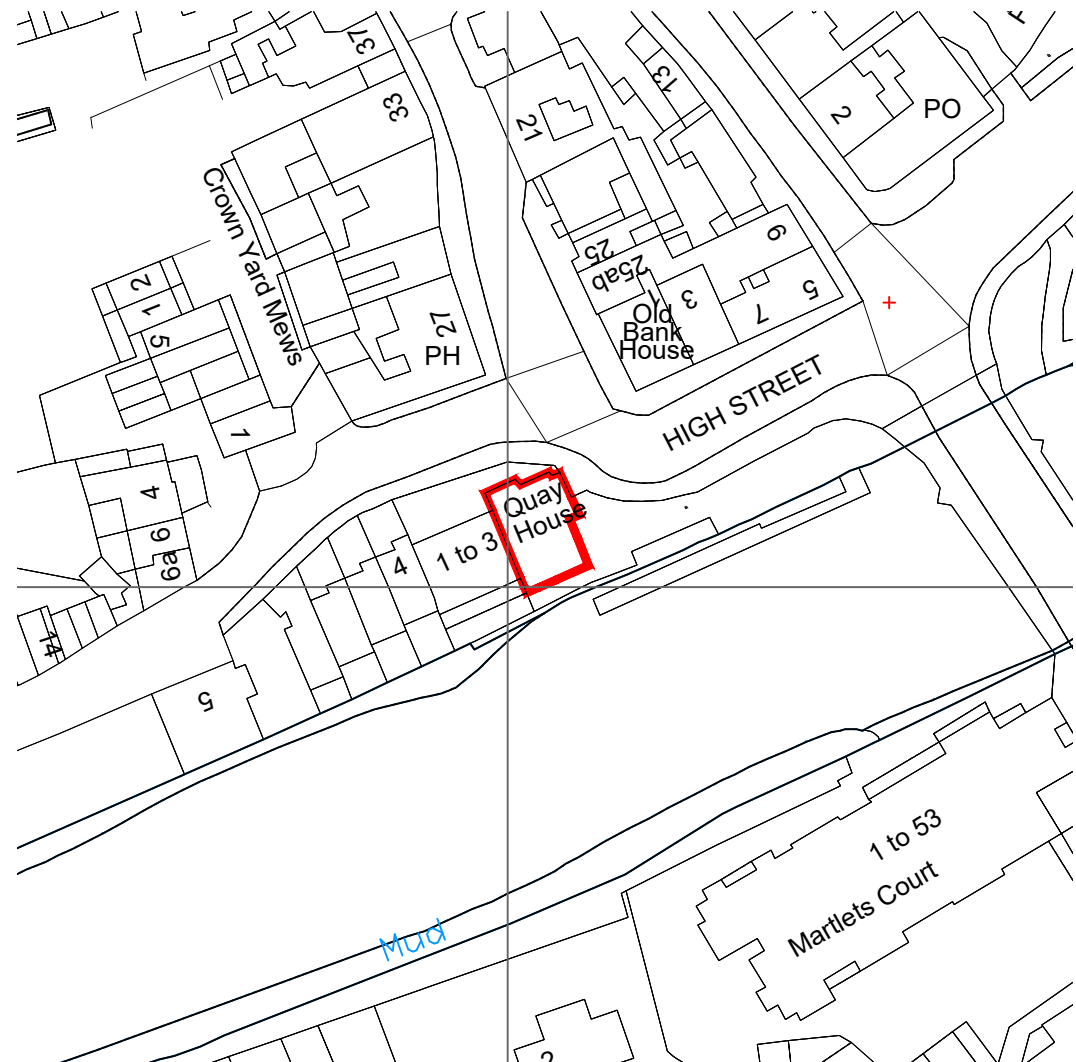


Location Plan.

(1:1250)

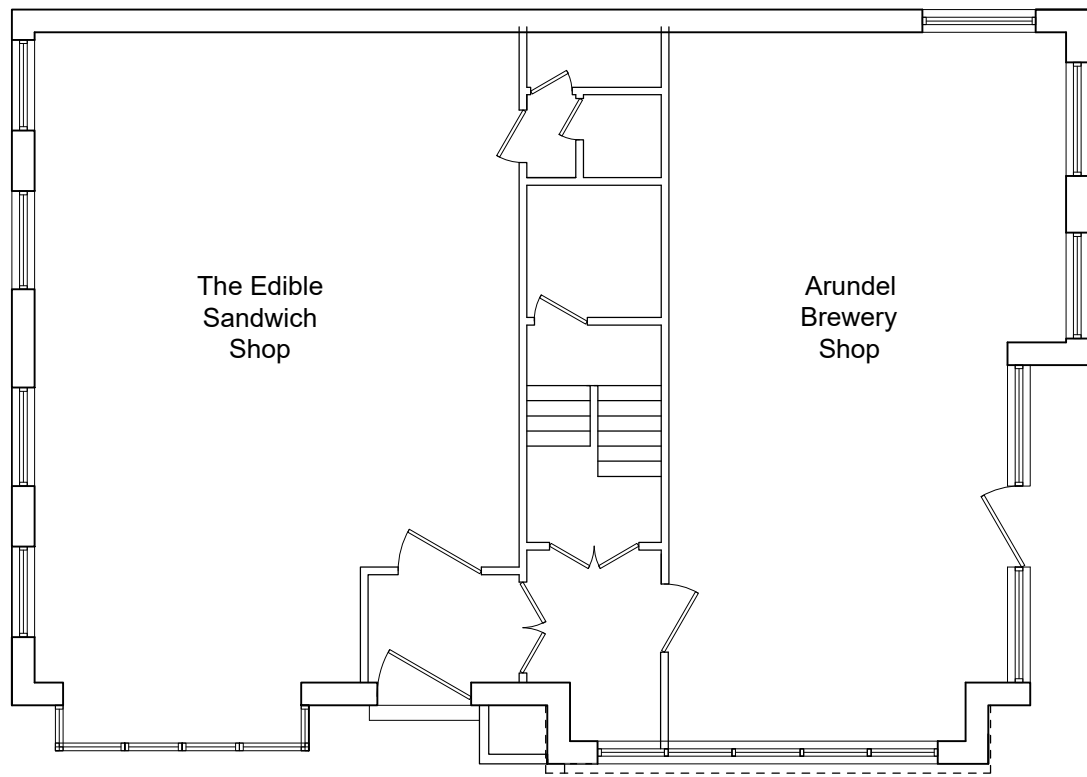


Existing Ground Floor Plan.

(1:100)

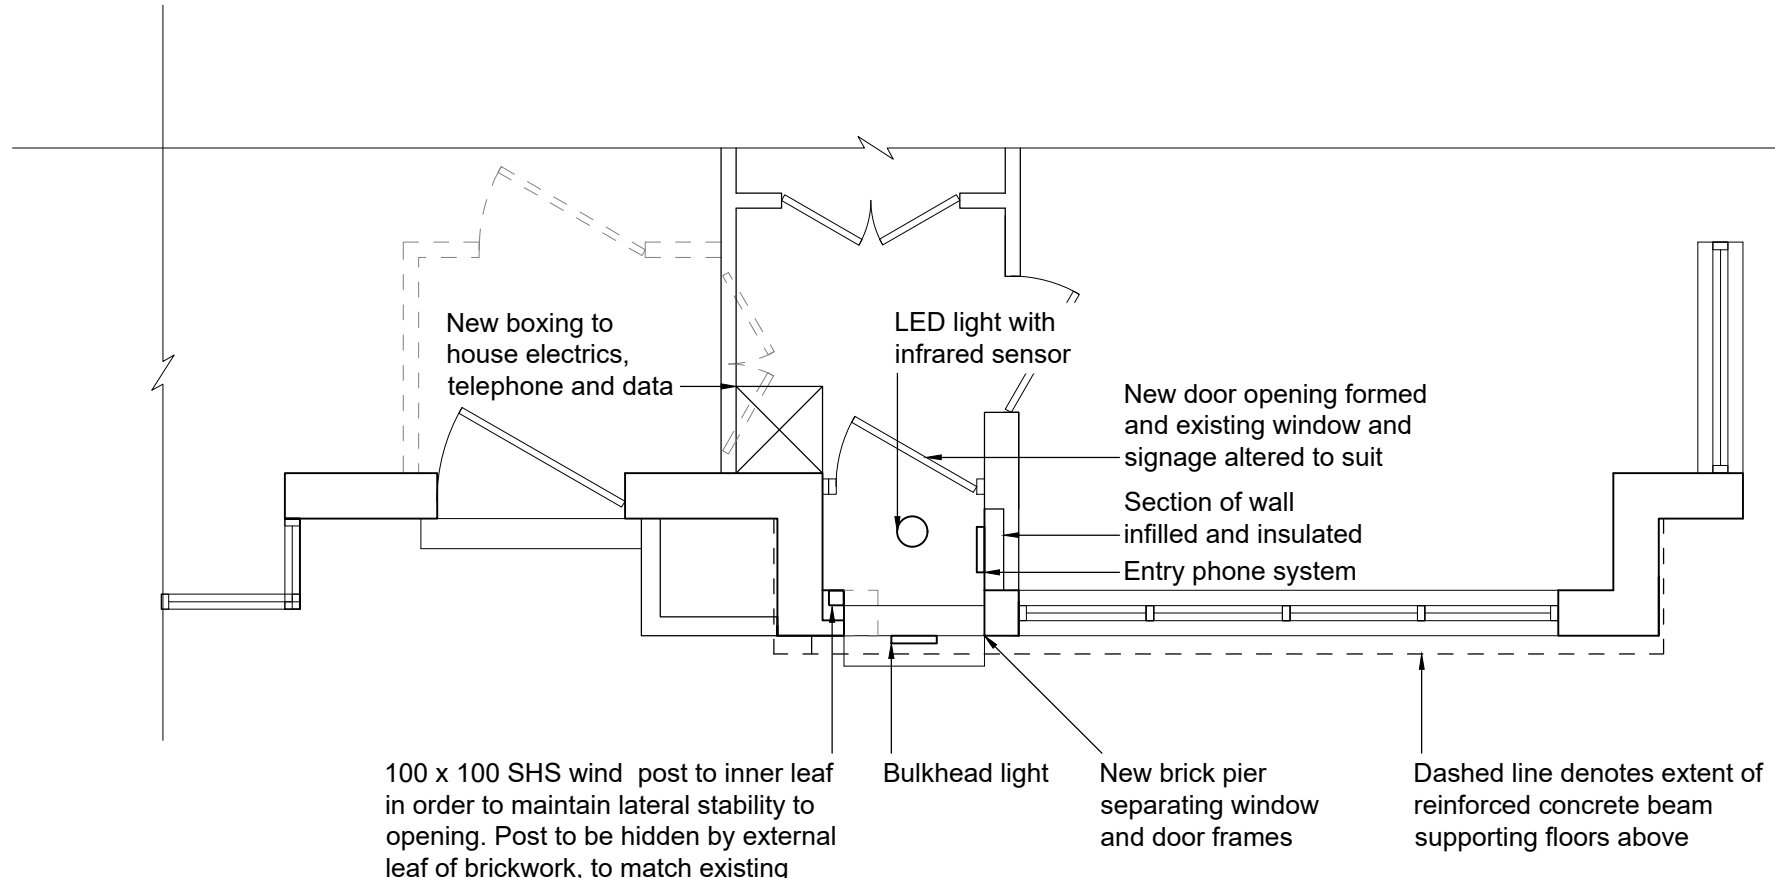

Proposed Part Ground Floor Plan.

(1:50)

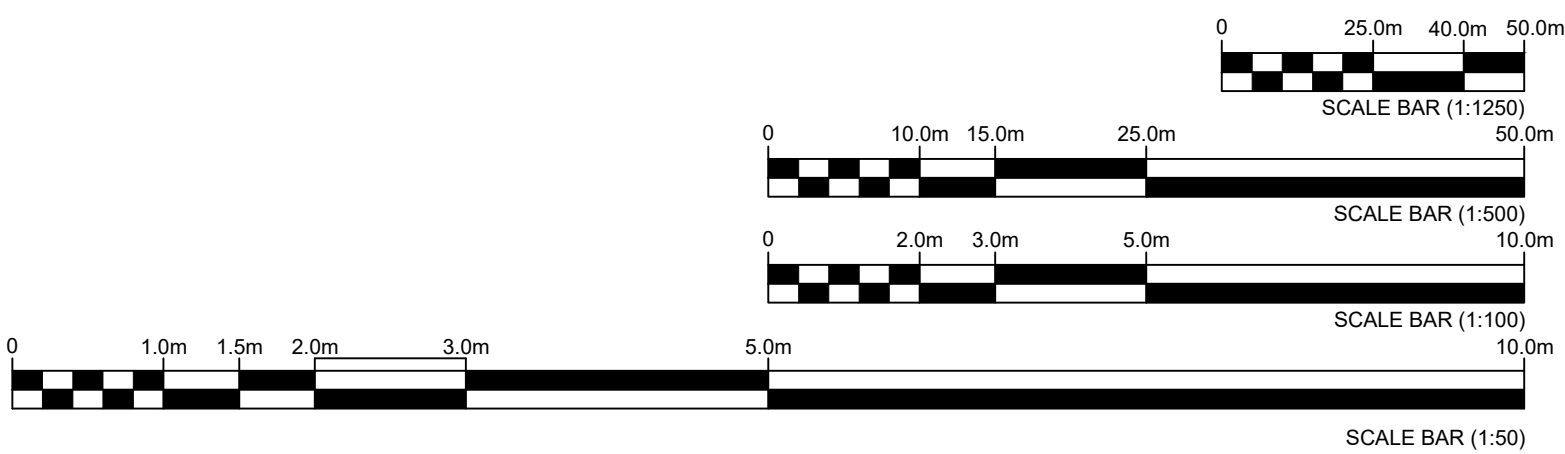

Revision:	Date:	Description:
A	11.03.2016	ISSUED FOR COMMENT
B	18.01.2017	MINOR AMENDMENTS
C	17.03.2017	NORTH ARROW ADDED

PHILIP GOACHER ASSOCIATES
Consulting Civil and Structural Engineers
Park House • 122A Newland Road • Worthing • West Sussex • BN11 1LB
TEL: 01903 217723 • FAX: 01903 821987 • EMAIL: mail@pgoacher.co.uk
www.pgoacher.co.uk

Scale(s):	Date:
1:50@A1	JAN'17
Engineer:	Checked:
EMP	PJG

Jordan & Cook Limited
Quay House, River Rd, Arundel
PROPOSED ALTERATIONS

Project No: 15203
Drawing No: 001
Revision: C