


Joinery Details 1:2


Head/ Cill
Section 1:2

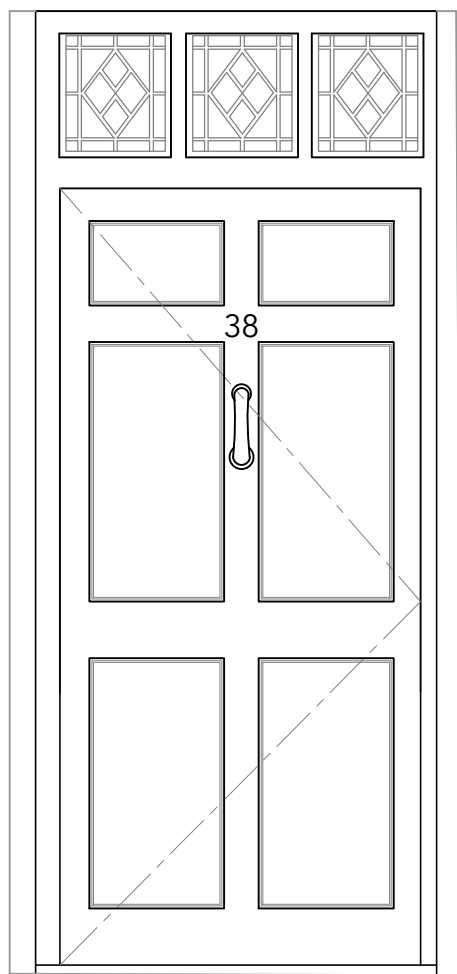


Elevation 1:20

Specifications

- Frame - As existing.
- Sash - Top rail & Stiles - to match existing.
Btm rail & Mid rails - to match existing.
- Profile - Ovolo to inset panels.
- Cill Projection - As existing.
- Hardware/Fittings- Existing mortice locks, latch and deadlock to be retained and re-used.
- Material - Accoya
- Finish - Painted

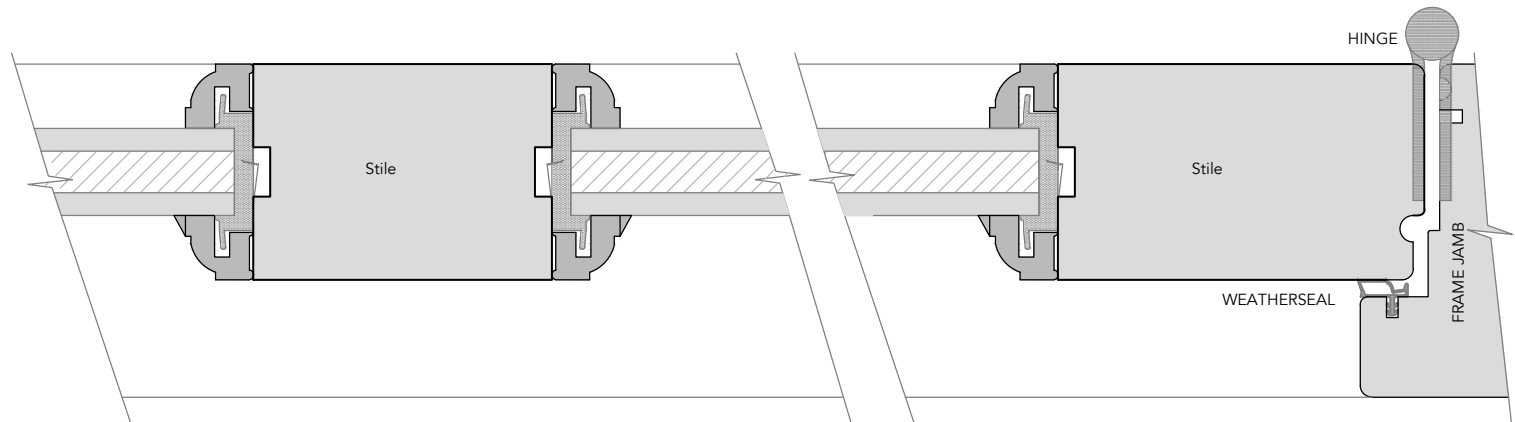

Jamb
Section 1:2

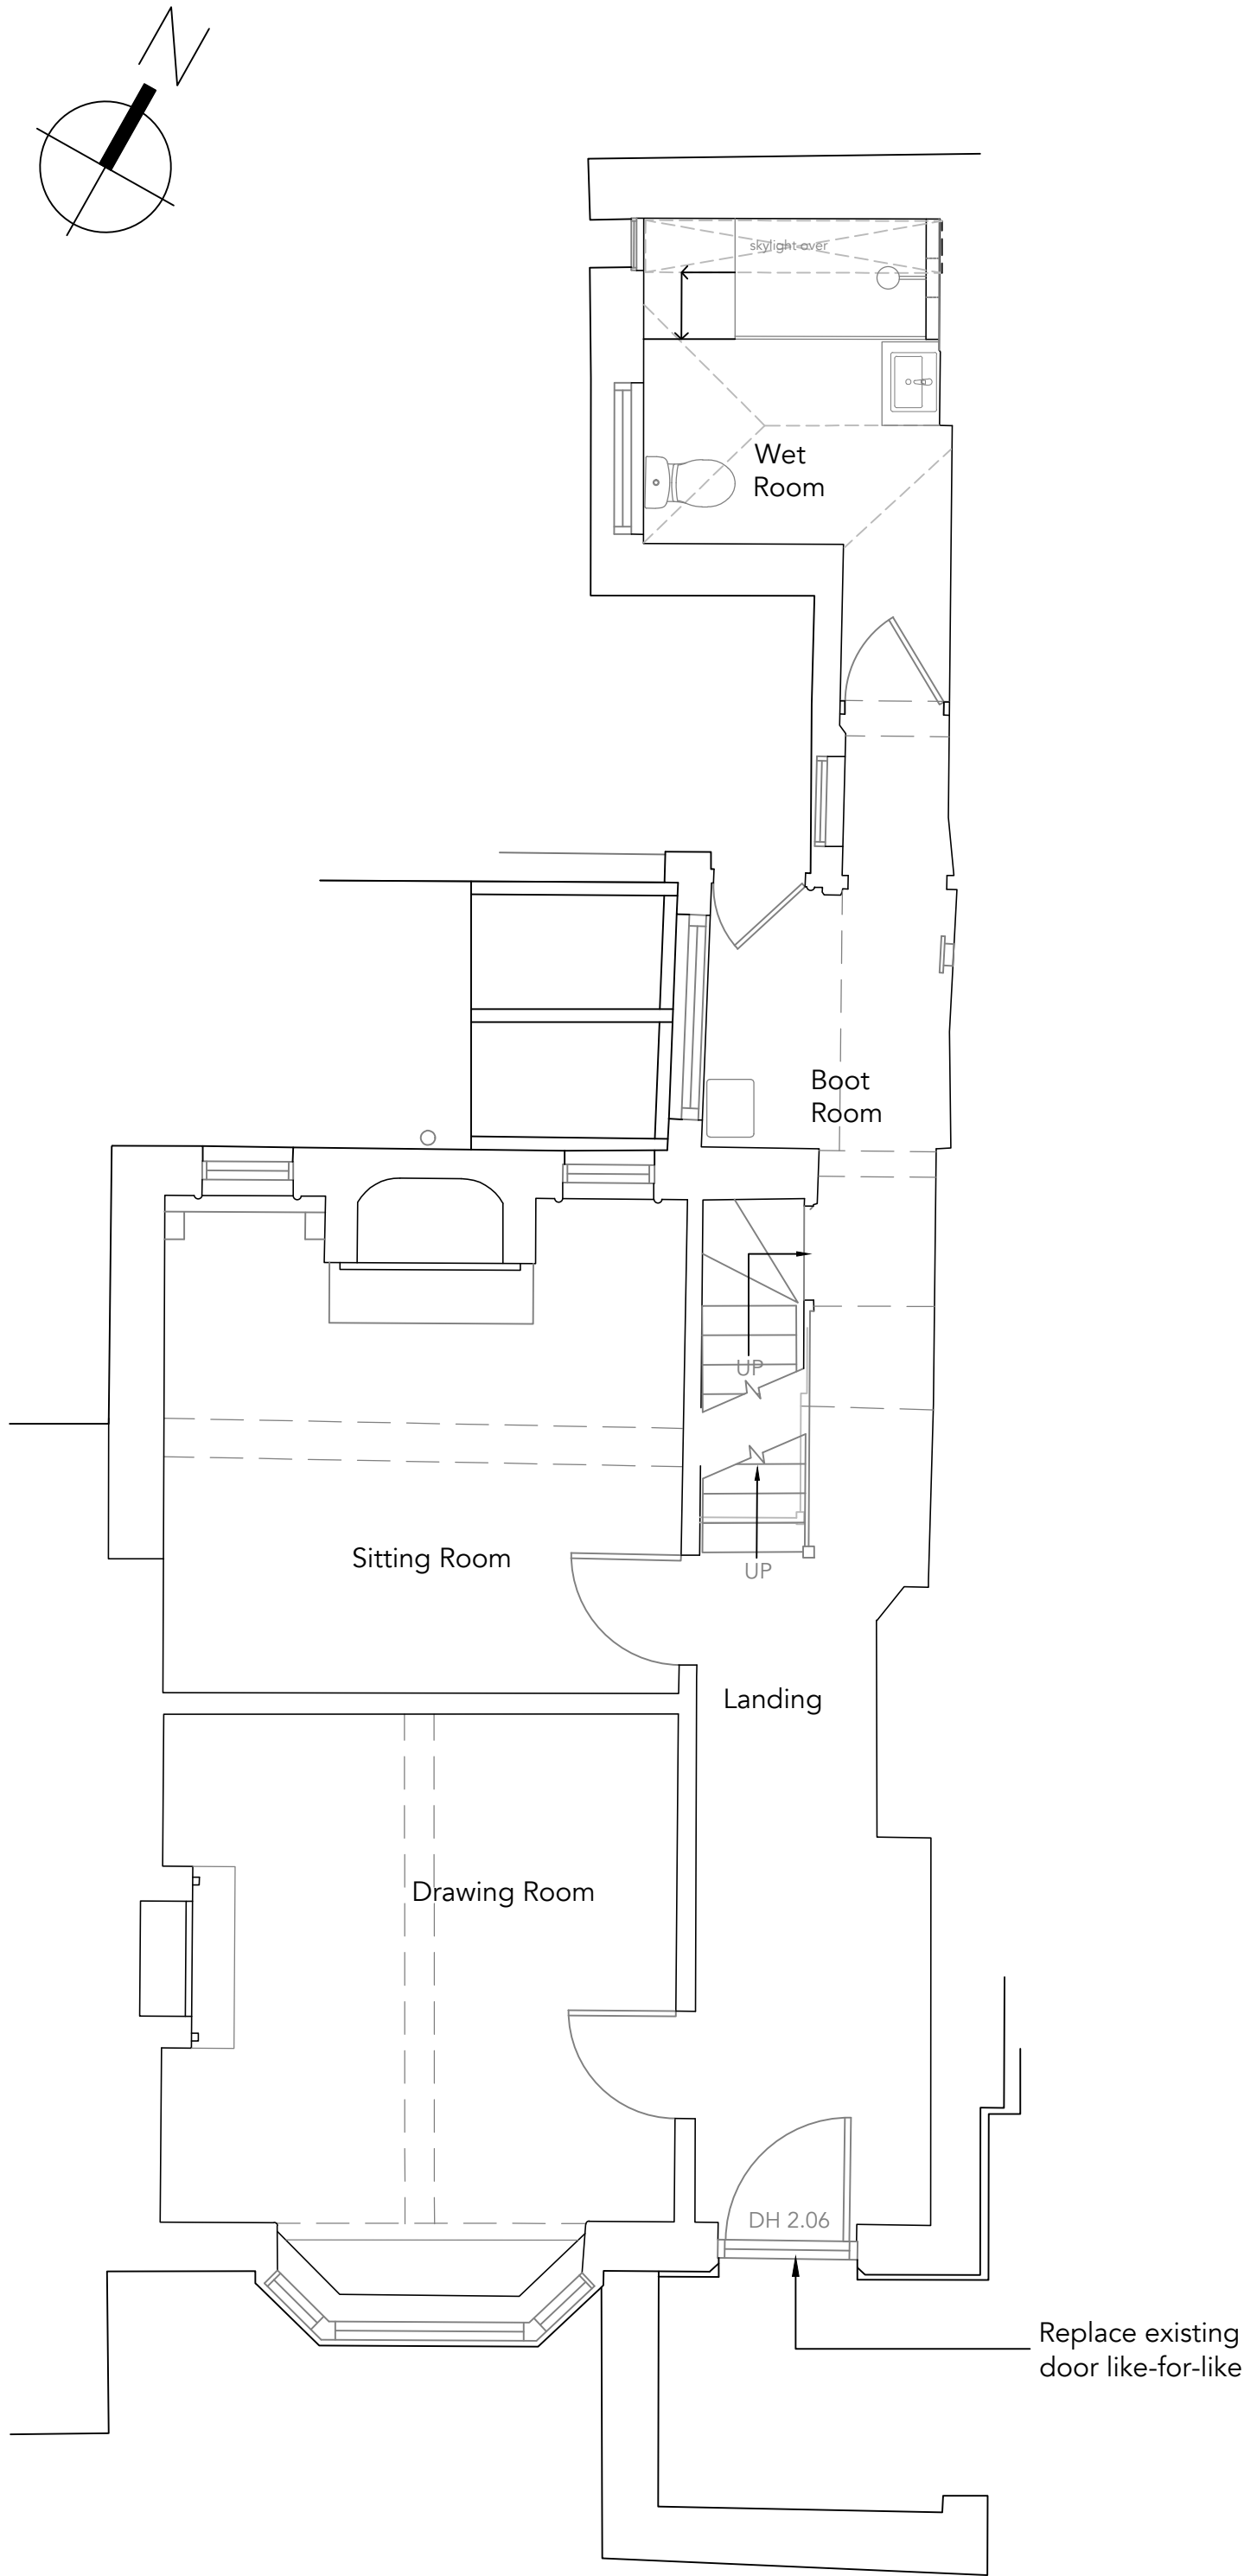

First Floor Plan
1:50



South Elevation (Front)
1:50

Datum 48.00m



Scale bar 1:2



Scale bar 1:20



Notes:
All dimensions to be taken from finished/ existing door frame and checked by supplier.

Revisions:

This drawing is the property of Fuller Architects and is not to be copied reproduced, retained or disclosed to any unauthorised person either wholly or in part without prior consent. Do not scale from this drawing except for Planning purposes. Use all figured dimensions only. All figured dimensions to be checked on site prior to construction. All discrepancies, errors and omissions to be reported to Fuller Architects prior to construction. Layout and dimensions existing building to be checked on site.

FULLER

• ARCHITECTS •

01903 774754
info@fuller-architects.co.uk
fuller-architects.co.uk
103-105 Sea Road, East Preston,
BN16 1NX

Job Title
38 Maltravers Street, Arundel

Client
Miss J. Rausing

Drawing Name
Plan and Elevation - Proposed

Drawing Status
Planning

Drawn by ALP Date Apr 26
Checked by LW Date Apr 26

Drawing Scale
1:50 at A1

Drawing No
223168/ 034

Revision