


**Drawing For Construction Purposes Only**  
Note: This drawing is to be used in conjunction with our building notes. The building notes are within this drawing.  
All dimensions and details on this drawing should be checked and verified on site by the contractor before construction and erection. DO NOT scale from this drawing. Use figures given in the drawing only. Any discrepancies should be highlighted without delay.  
Note: This drawing has been produced by the use of a topographical survey carried out by others. All information has been verified from the survey and is assumed to be accurate. ADP Architects Ltd cannot be held responsible for any discrepancies discovered on site.  
P HODGETTS ASSOCIATES FOR CONSTRUCTION

- Self-closing FD30 Fire Door
  - Self-closing FD20 Fire Door (minimum requirement)
  - Mechanical Extract fan energy independent unit or taken to multi-unit/WHV whole house system to meet PALE design
  - Polythane Wrapped Cavity Barrier
  - Concrete Podstone to Engineer's Design
  - Steel Beam to Engineer's Design
  - Sound Densifying Gull Insulation
  - Plumbing Connection
    - Radiator Downpipe
    - Escape Window
    - Smoke Detector
    - Carbon Monoxide Detector
    - Heat detector
  - Emergency Lighting
  - Fire Exit Sign
- For guidance only and subject to fire officer's approval

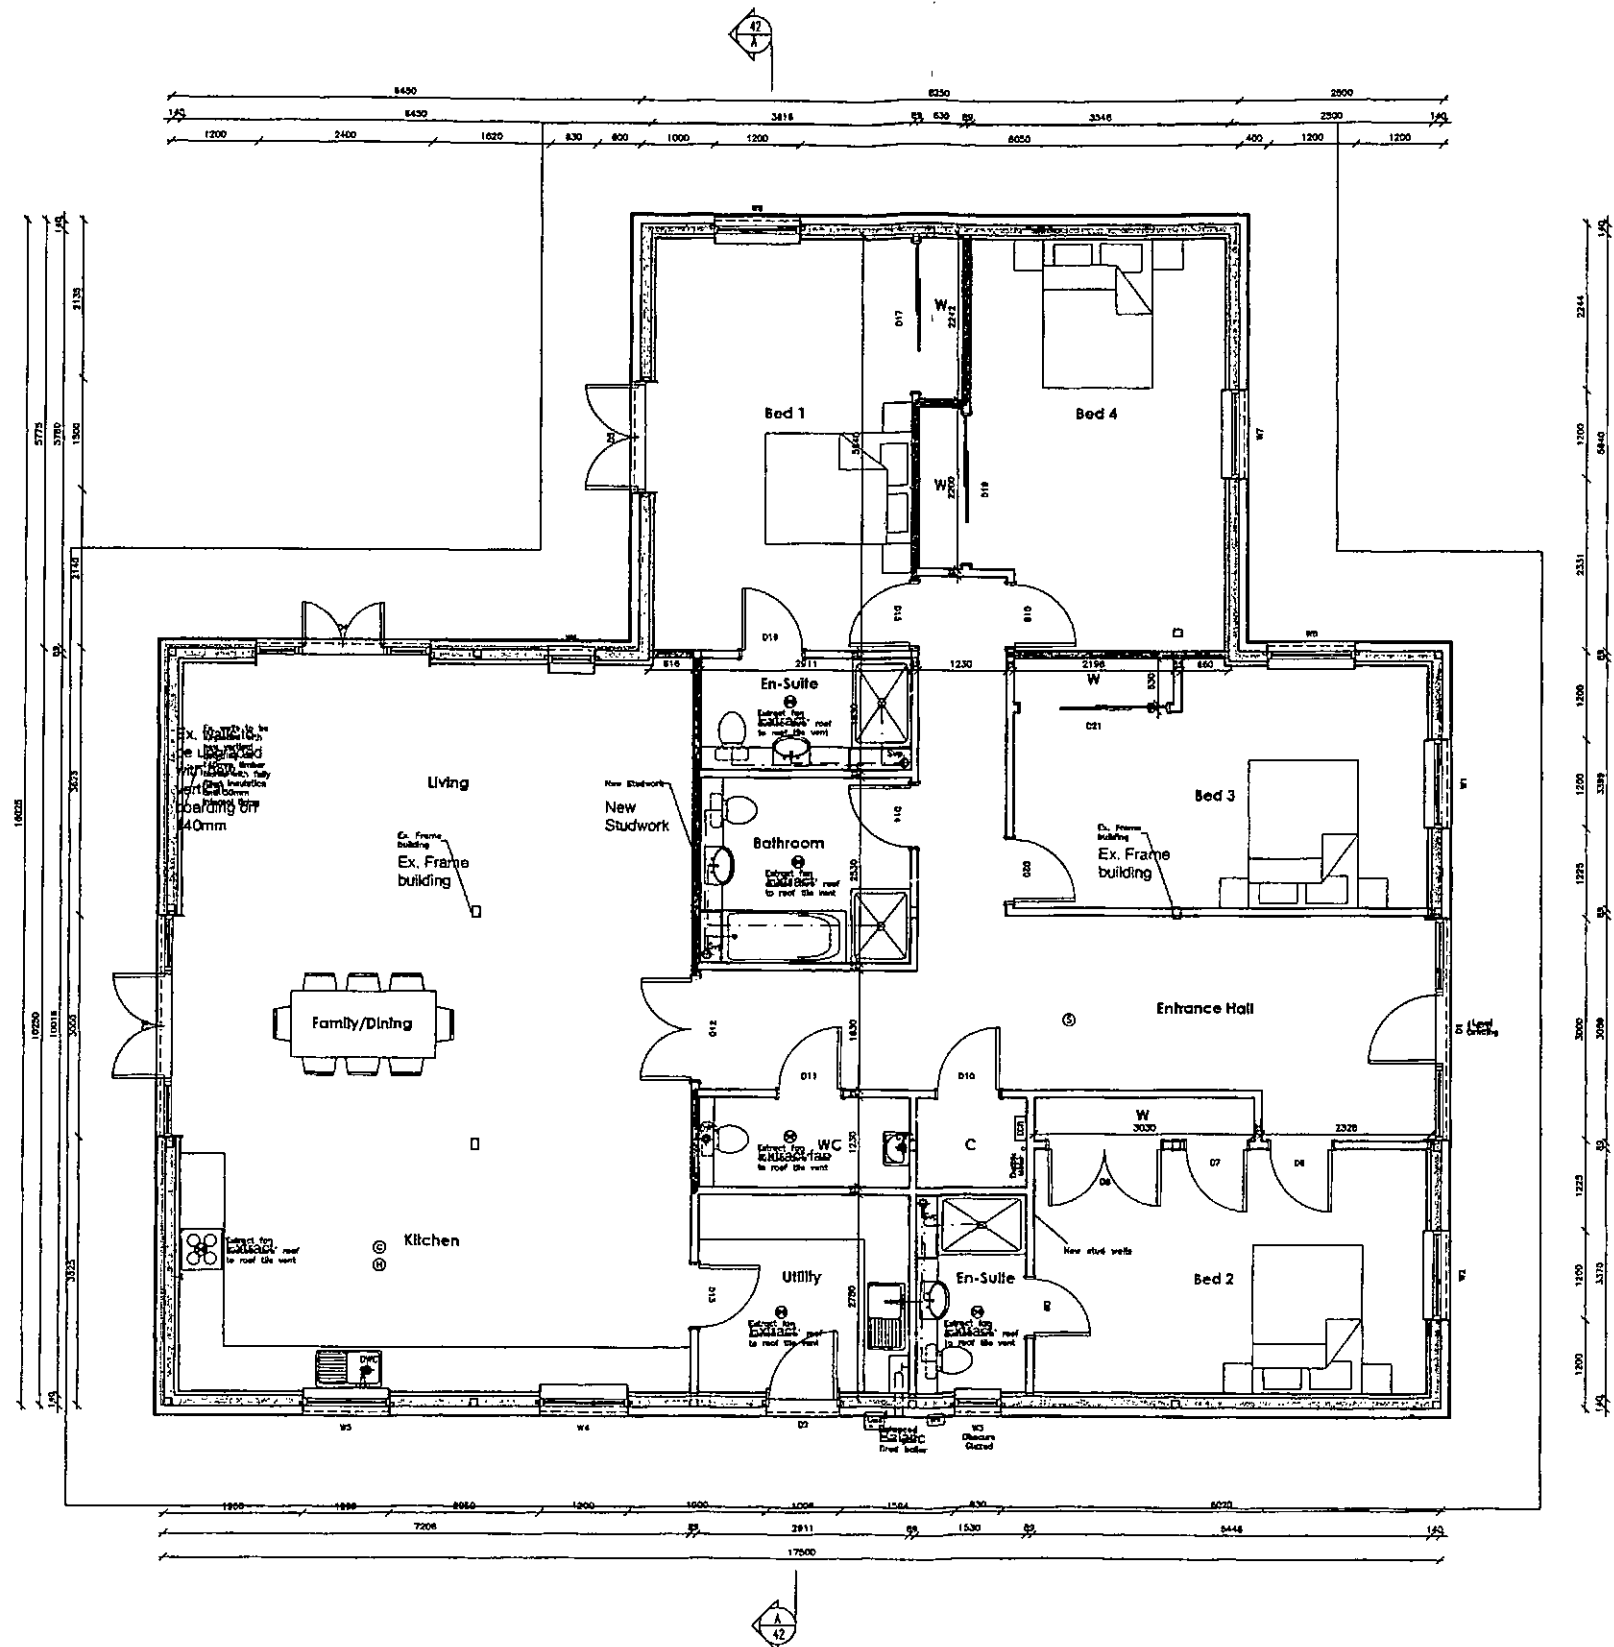

PRELIMINARY

Project name/location:  
**Residential Development  
Arundel Equine Centre  
Tottenham  
Arundel  
BN18 0BG**  
client:  
**Clarendon Properties Ltd**  
drawing title:  
**Ground Floor Plan (Plot 5)**

job number: **1781**  
drawing number: **40**  
drawing scale: **1:50 (A1)**  
date: **Mar 18**  
drawn by: **JSC**

Ground Floor Plan 1:50

PLOT 5