


RIBA #arb

Chartered Practice

Architects Register Board

This drawing is the copyright of ADP Architects Ltd. It may not be altered or reproduced in any form or by any means without the written consent of ADP Architects Ltd.

Drawing For Construction Purposes Only
Note: This drawing is to be used in conjunction with our Building Notes. The Building Notes are written in a separate A1 document.
All dimensions and details on this drawing should be checked and verified on site by the contractor before construction and erection. DO NOT assume from this drawing, any implied dimensions only. Any discrepancies should be highlighted without delay.
Note: This drawing has been produced by the use of a topographical survey created and by others. ADP Architects therefore disclaim liability for any errors or omissions in the drawing and ADP Architects Ltd cannot be held responsible for any discrepancies appearing on the drawing.
IT IS NOT TO BE USED FOR CONSTRUCTION.

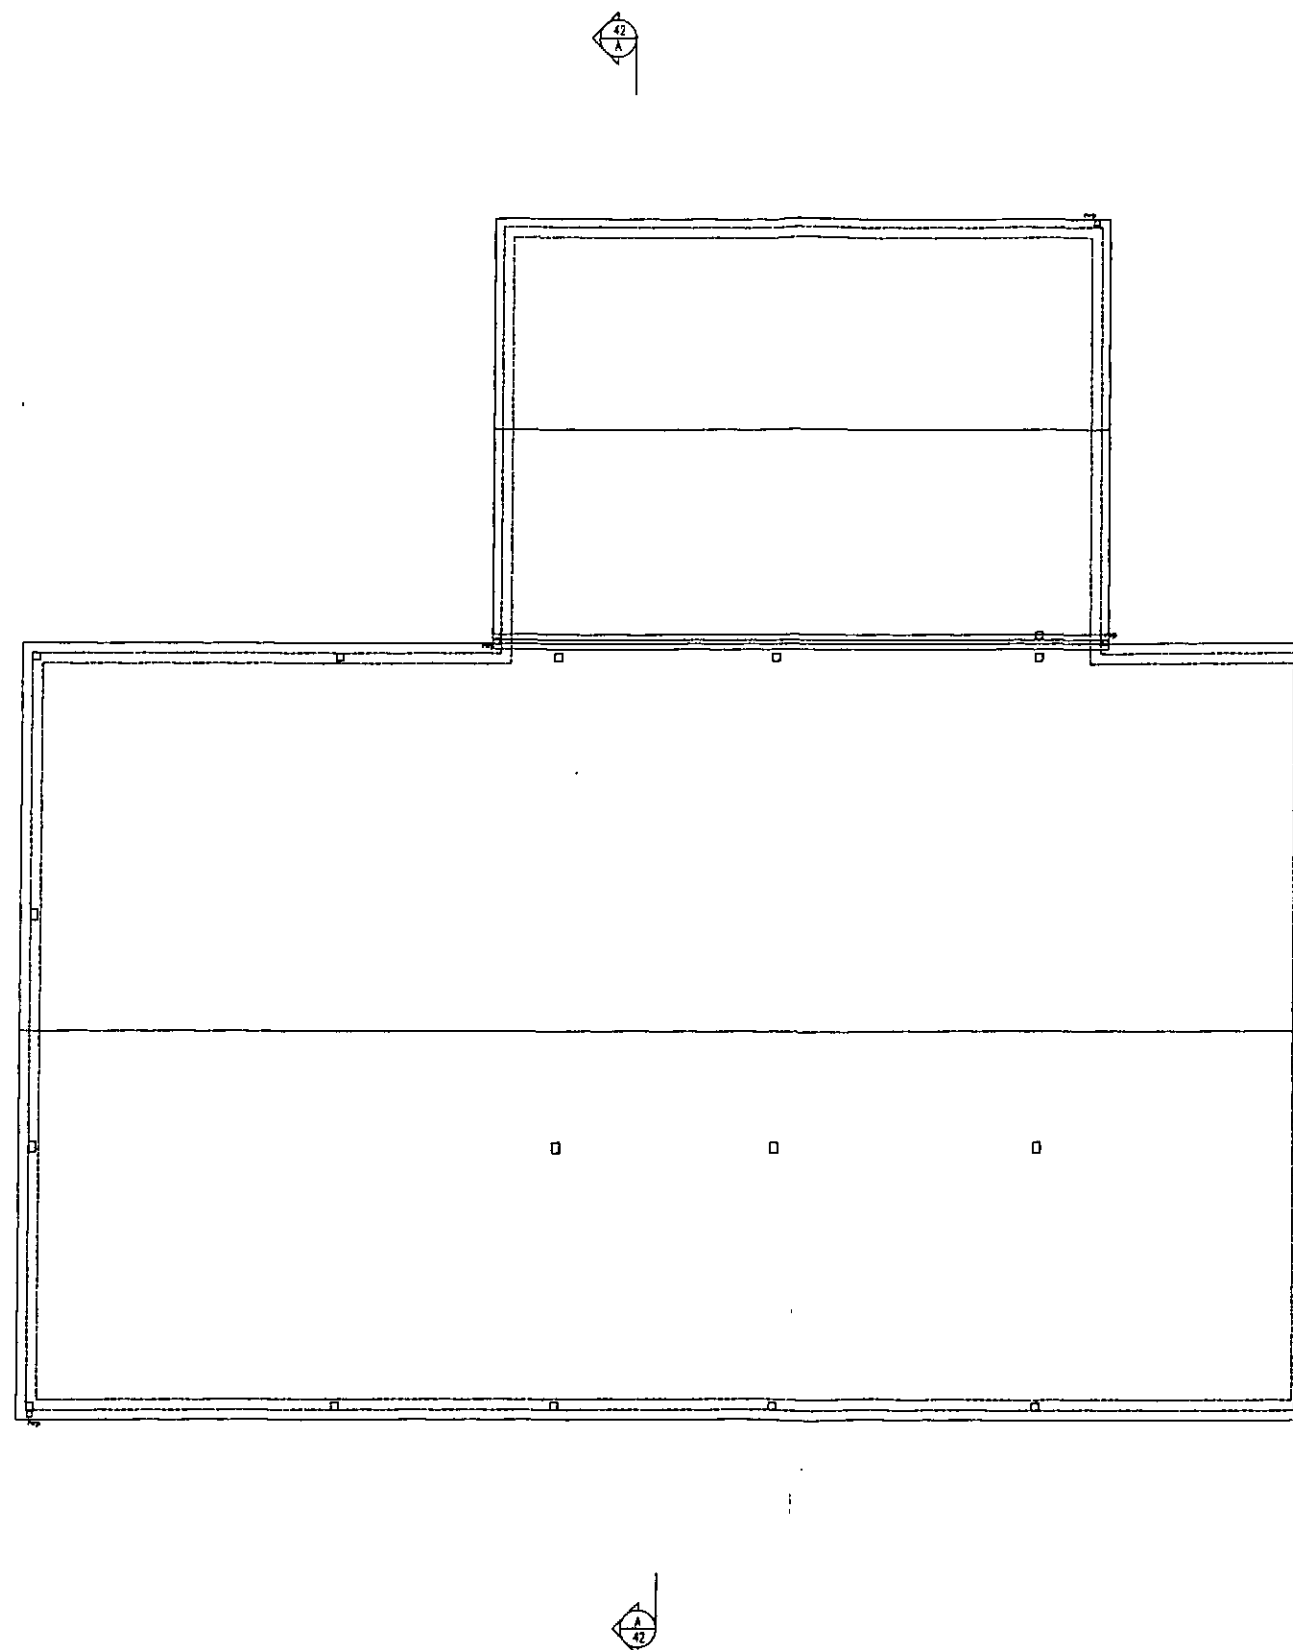

PRELIMINARY

01489 584503
mail@adp-8d.co.uk
www.adp-8d.co.uk

Richmond Court, 94 Boleyn Road, Park Gate, Southampton, SO31 1BA

project name/address:
**Residential Development
Arundel Business Centre
Torrington
Arundel
BN18 0BG**

client:
Clarendon Properties Ltd

drawing title:
Roof Plan (Plot 5)

job number:	drawing number:	revision:
1781	41	

drawing scale/dim:	date:	drawn by:
1:50 (A1)	Mar 18	JSC

Roof Plan 1:50

PLOT 5