

notes

Permission is granted to scale from this drawing for the purpose of Local Authority Planning Approval only. In all other cases DO NOT scale from this drawing. Please contact this office for any additional information required.


Contractors, Sub-Contractors and Suppliers are to check all relevant dimensions, levels and details of the site and any existing buildings before commencing any site drawings or building work. Any discrepancies should be reported to this office.

This drawing must be read in conjunction with all related drawings and documents relevant to this project, including those prepared by appointed consultants, specialists and sub-contractors etc.

This drawing is the copyright of RDV a Design

revisions


1.

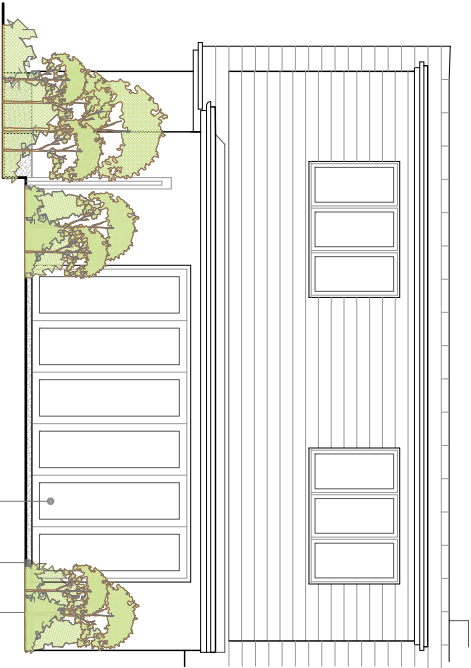

East Elevation: Scale 1:100




Painted render to match the existing
Painted plinth to match the existing
PVCU bi-fold doors

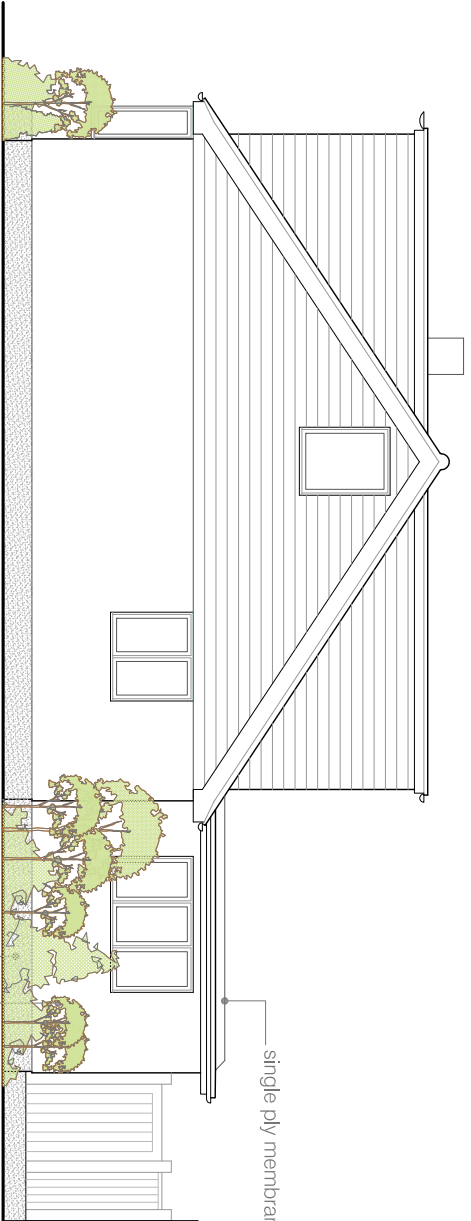


South Elevation: Scale 1:100


single ply membrane
Painted render to match the existing
Painted plinth to match the existing

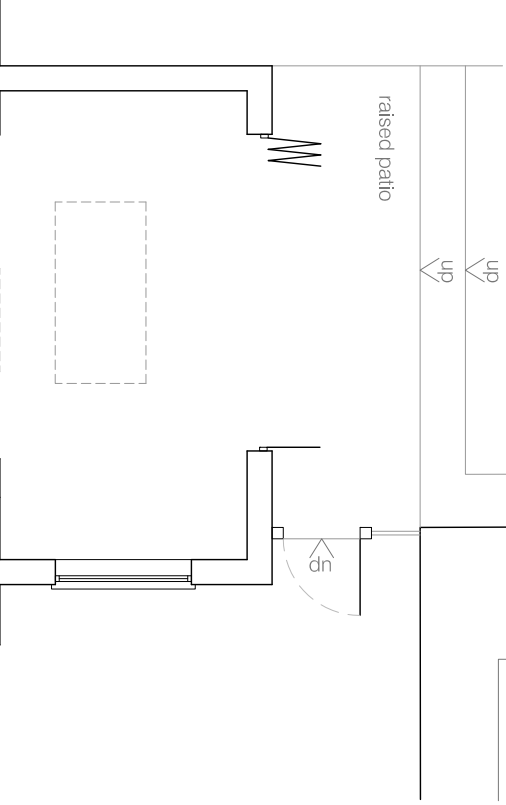

Ground Floor Plan: Scale 1:100

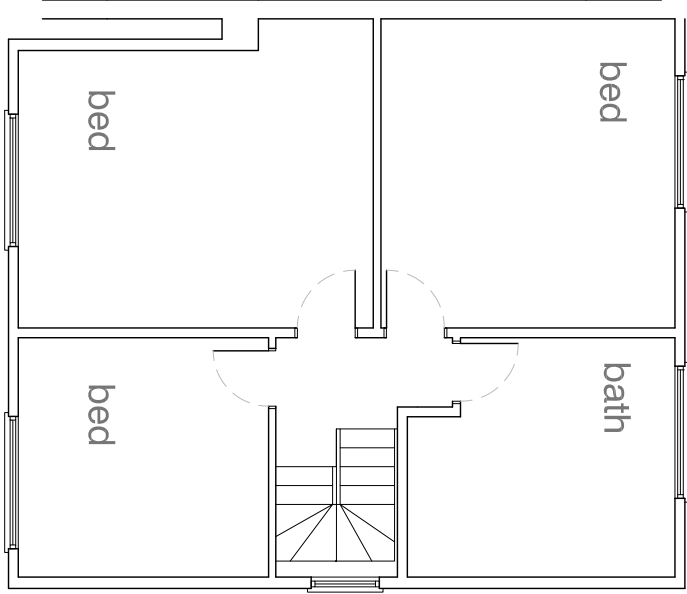

First Floor Plan: Scale 1:100

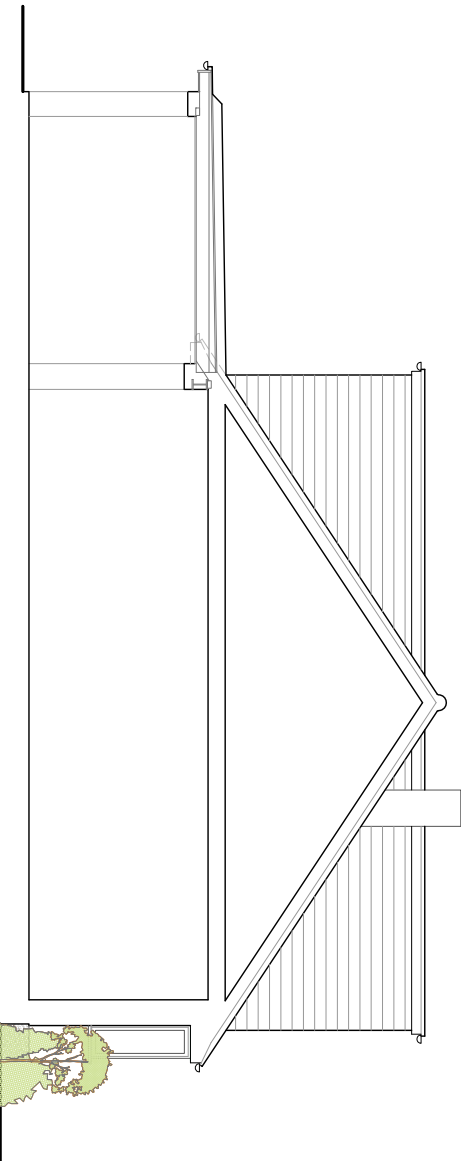

North Sectional Elevation: Scale 1:100



RDV a Design

9 Oak End | Arundel | West Sussex
Tel: 01903 884013

project
43 Fitzalan Road
Arundel
West Sussex

drawing
Floor Plans, Section and Elevations
As Proposed

scale	date
1:100	@ A3 April 2020
job no	drawing no
20177	02.02