




FRONT ELEVATION
PROPOSED 1:50.

External elevation not affected by proposals, unless noted otherwise.

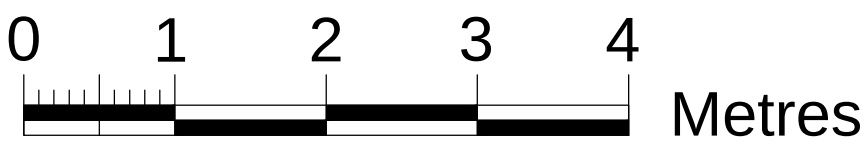

A 22 JUNE 2018 PROPOSED 'NORFOLK TAP' & 'RESTAURANT/COCKTAIL BAR' SIGNS ADDED.
PROPOSED GLASS SHELVING IN GROUND FLOOR WINDOWS OMITTED.

REVISION/DATE:

Proposed Internal Refurbishments &
Conversion of Staff Rooms to Bedrooms
'The Norfolk Arms' Hotel, Arundel.
for
The Norfolk Arms Hotel

JOB TITLE:

PROPOSED
G.A. Front Elevation

DRAWING:

a.e. chubb ltd.

architectural services

106 Laverstock Road, Salisbury, Wiltshire, SP1 2SA
tel: 01722 323942
e-mail: tony.chubb@btinternet.com
company no. 4434685

DATE: APR. 2018

SCALE: 1:50 @ A1

DRAWN: AEC

DRWG. NO:

REVISION:

A

397/14

THIS DRAWING IS COPYRIGHT & MUST NOT BE USED/REPRODUCED WITHOUT PERMISSION.
FIGURED DIMENSIONS TO BE USED ONLY. DO NOT SCALE.
SITE DIMENSIONS TO BE CHECKED/VERIFIED BEFORE WORK IS COMMENCED.