




THIRD FLOOR PLAN  
PROPOSED 1:50.

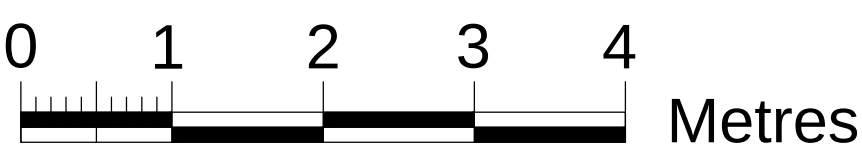

A 02 FEB. 2018 NEW EN-SUITE LAYOUT ALTERED TO BEDROOM 17.  
EN-SUITE PROPOSED FOUL WASTE RUN ADDED.

REVISION/DATE:

Proposed Internal Refurbishments &  
Conversion of Staff Rooms to Bedrooms  
'The Norfolk Arms' Hotel, Arundel.  
for  
The Norfolk Arms Hotel

JOB TITLE:

PROPOSED  
G.A. Third Floor Plan - Room 17.

DRAWING:

a.e. chubb ltd.  
architectural services  
106 Laverstock Road, Salisbury, Wiltshire, SP1 2SA  
tel: 01722 323942  
e-mail: tony.chubb@btinternet.com  
company no. 4434685

DATE: JAN. 2018  
SCALE: 1:50 @ A1  
DRAWN: AEC

DRWG. NO: 397/13  
REVISION: A

THIS DRAWING IS COPYRIGHT & MUST NOT BE USED/REPRODUCED WITHOUT PERMISSION.  
FIGURED DIMENSIONS TO BE USED ONLY. DO NOT SCALE.  
SITE DIMENSIONS TO BE CHECKED/VERIFIED BEFORE WORK IS COMMENCED.

