




PART FIRST FLOOR PLAN
PROPOSED 1:50.

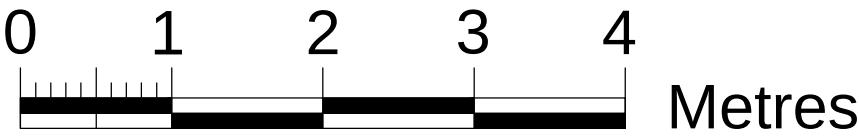

PROPOSED
G.A. First Floor Plan - Rooms 3 and 3A.

a.e. chubb ltd.
architectural services
106 Laverstock Road, Salisbury, Wiltshire, SP1 2SA
tel: 01722 323942
e-mail: tony.chubb@btinternet.com
company no. 4434685

DATE: JAN. 2018
SCALE: 1:50 @ A1
DRAWN: AEC
JOB TITLE: PROPOSED
G.A. First Floor Plan - Rooms 3 and 3A.
DRAWING: 397/12

THIS DRAWING IS COPYRIGHT & MUST NOT BE USED/REPRODUCED WITHOUT PERMISSION.
FIGURED DIMENSIONS TO BE USED ONLY. DO NOT SCALE.
SITE DIMENSIONS TO BE CHECKED/VERIFIED BEFORE WORK IS COMMENCED.