



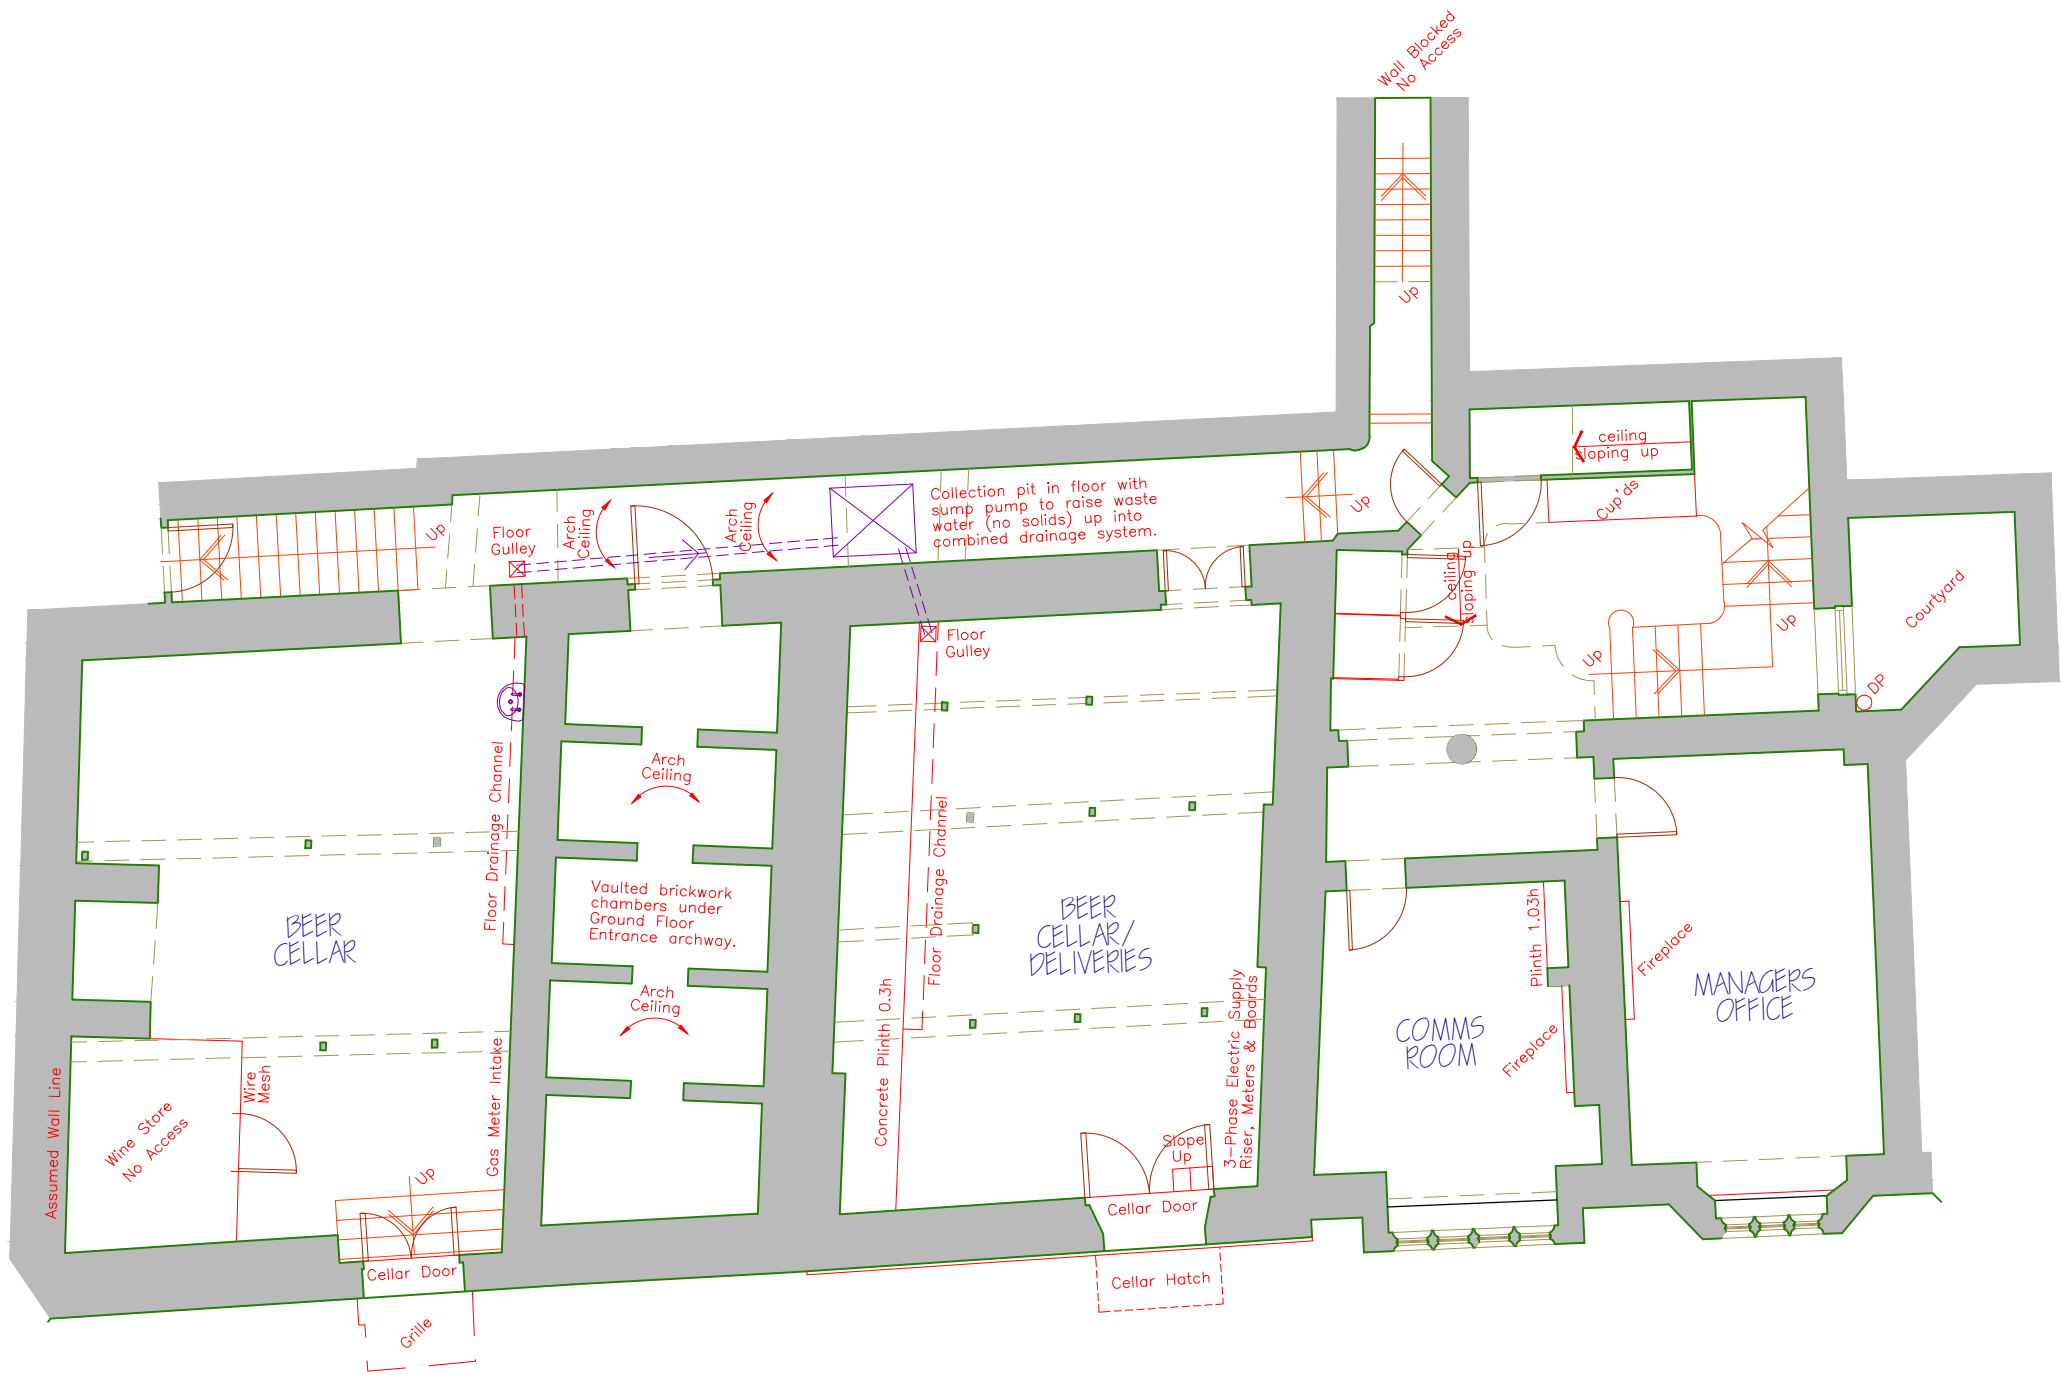

**BASEMENT FLOOR PLAN  
EXISTING. 1:100.**

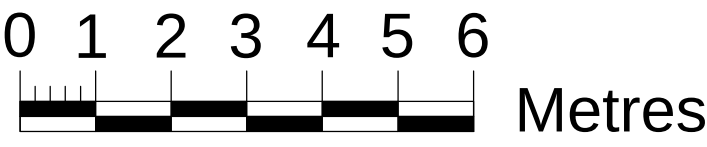

A 22 JUNE 2018 FLOOR GULLIES & FOUL DRAINAGE ADDED.

REVISION/DATE:  
**Proposed Internal Refurbishments &  
Conversion of Staff Rooms to Bedrooms  
'The Norfolk Arms' Hotel, Arundel.  
for  
The Norfolk Arms Hotel**

EXISTING  
G.A. Basement Floor Plan.

DRAWING:  
**a.e. chubb ltd.**  
architectural services  
106 Laverstock Road, Salisbury, Wiltshire, SP1 2SA  
tel: 01722 323942  
e-mail: tony.chubb@btinternet.com  
company no. 4434685

|   |            |           |        |
|---|------------|-----------|--------|
| DATE:   | JAN. 2018  | DRWG. NO: | 397/01 |
| SCALE:   | 1:100 @ A1 | REVISION: | A      |
| DRAWN:   | AEC        |           |        |
| THIS DRAWING IS COPYRIGHT & MUST NOT BE USED/REPRODUCED WITHOUT PERMISSION.<br>FIGURED DIMENSIONS TO BE USED ONLY. DO NOT SCALE.<br>SITE DIMENSIONS TO BE CHECKED/VERIFIED BEFORE WORK IS COMMENCED. |            |           |        |