




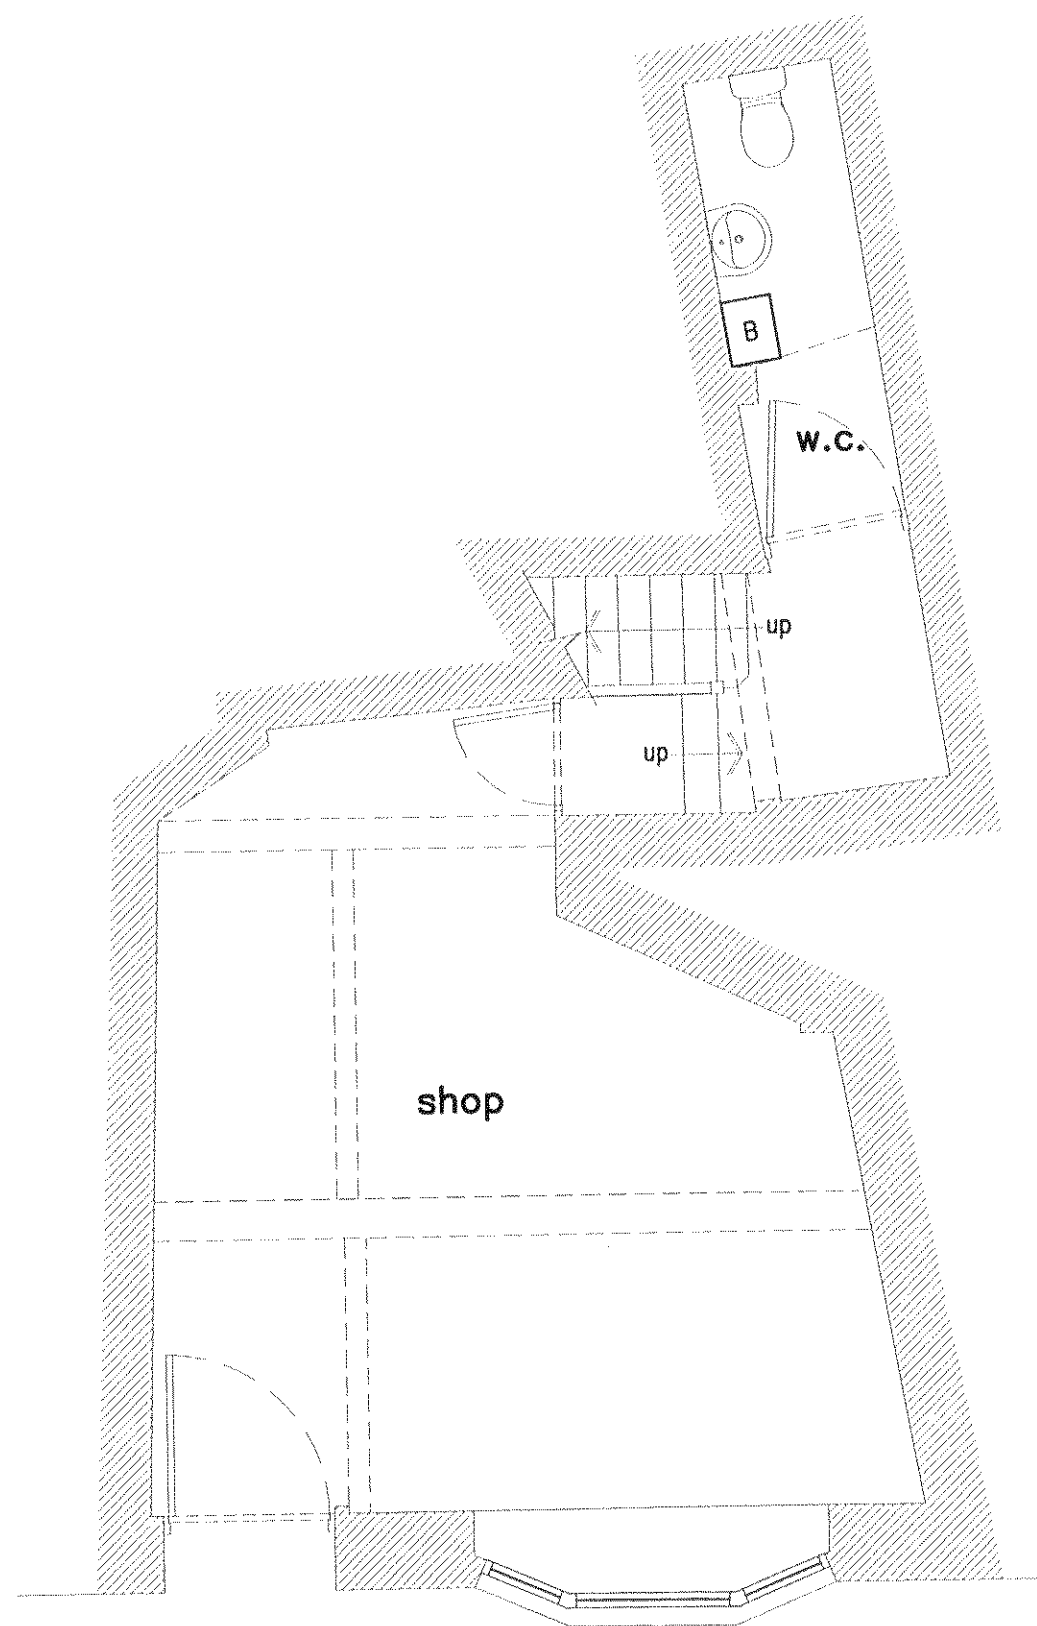

Ground Floor Plan


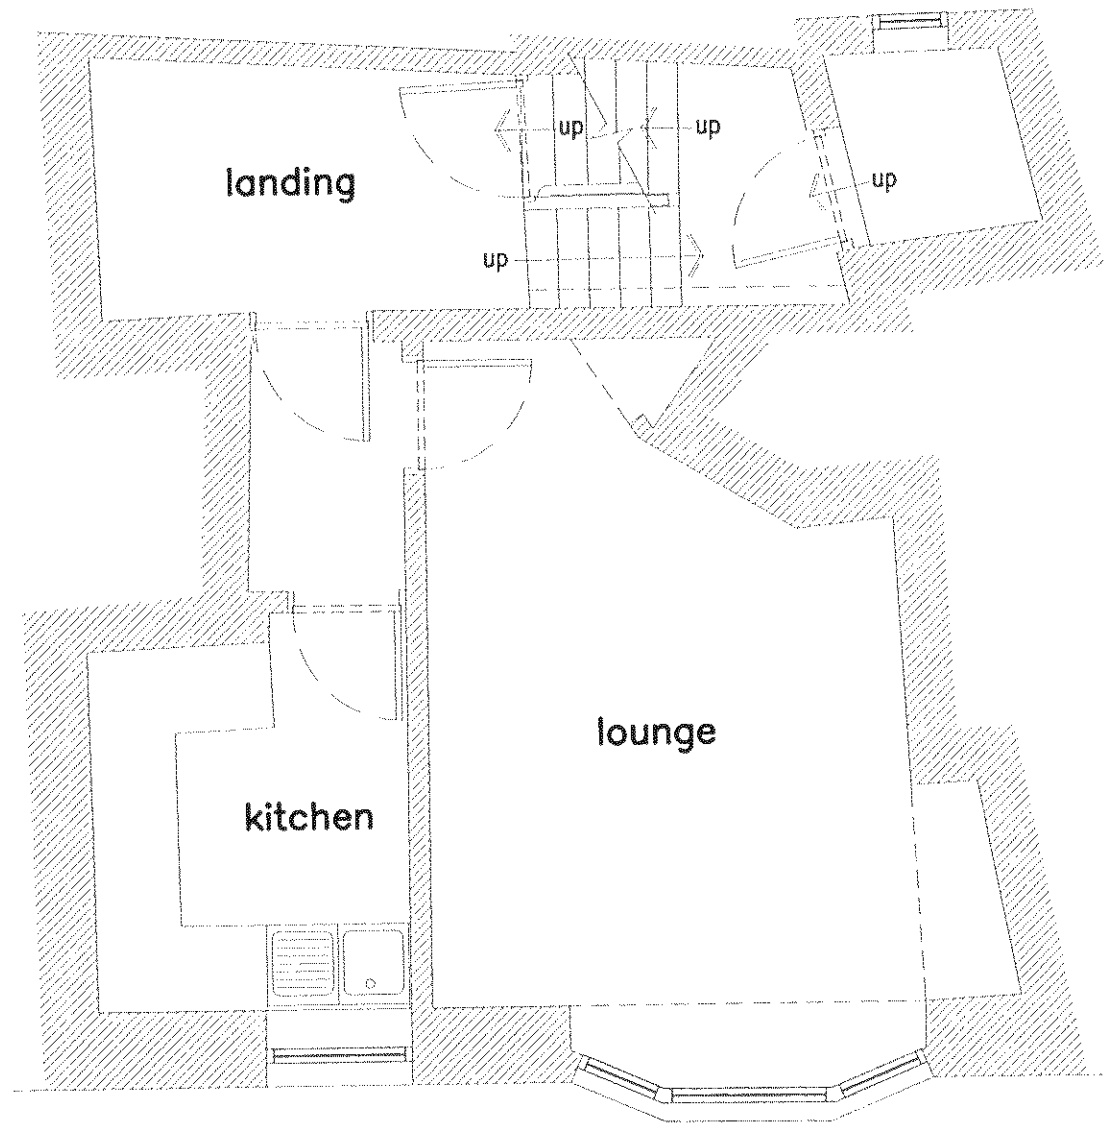


First Floor Plan

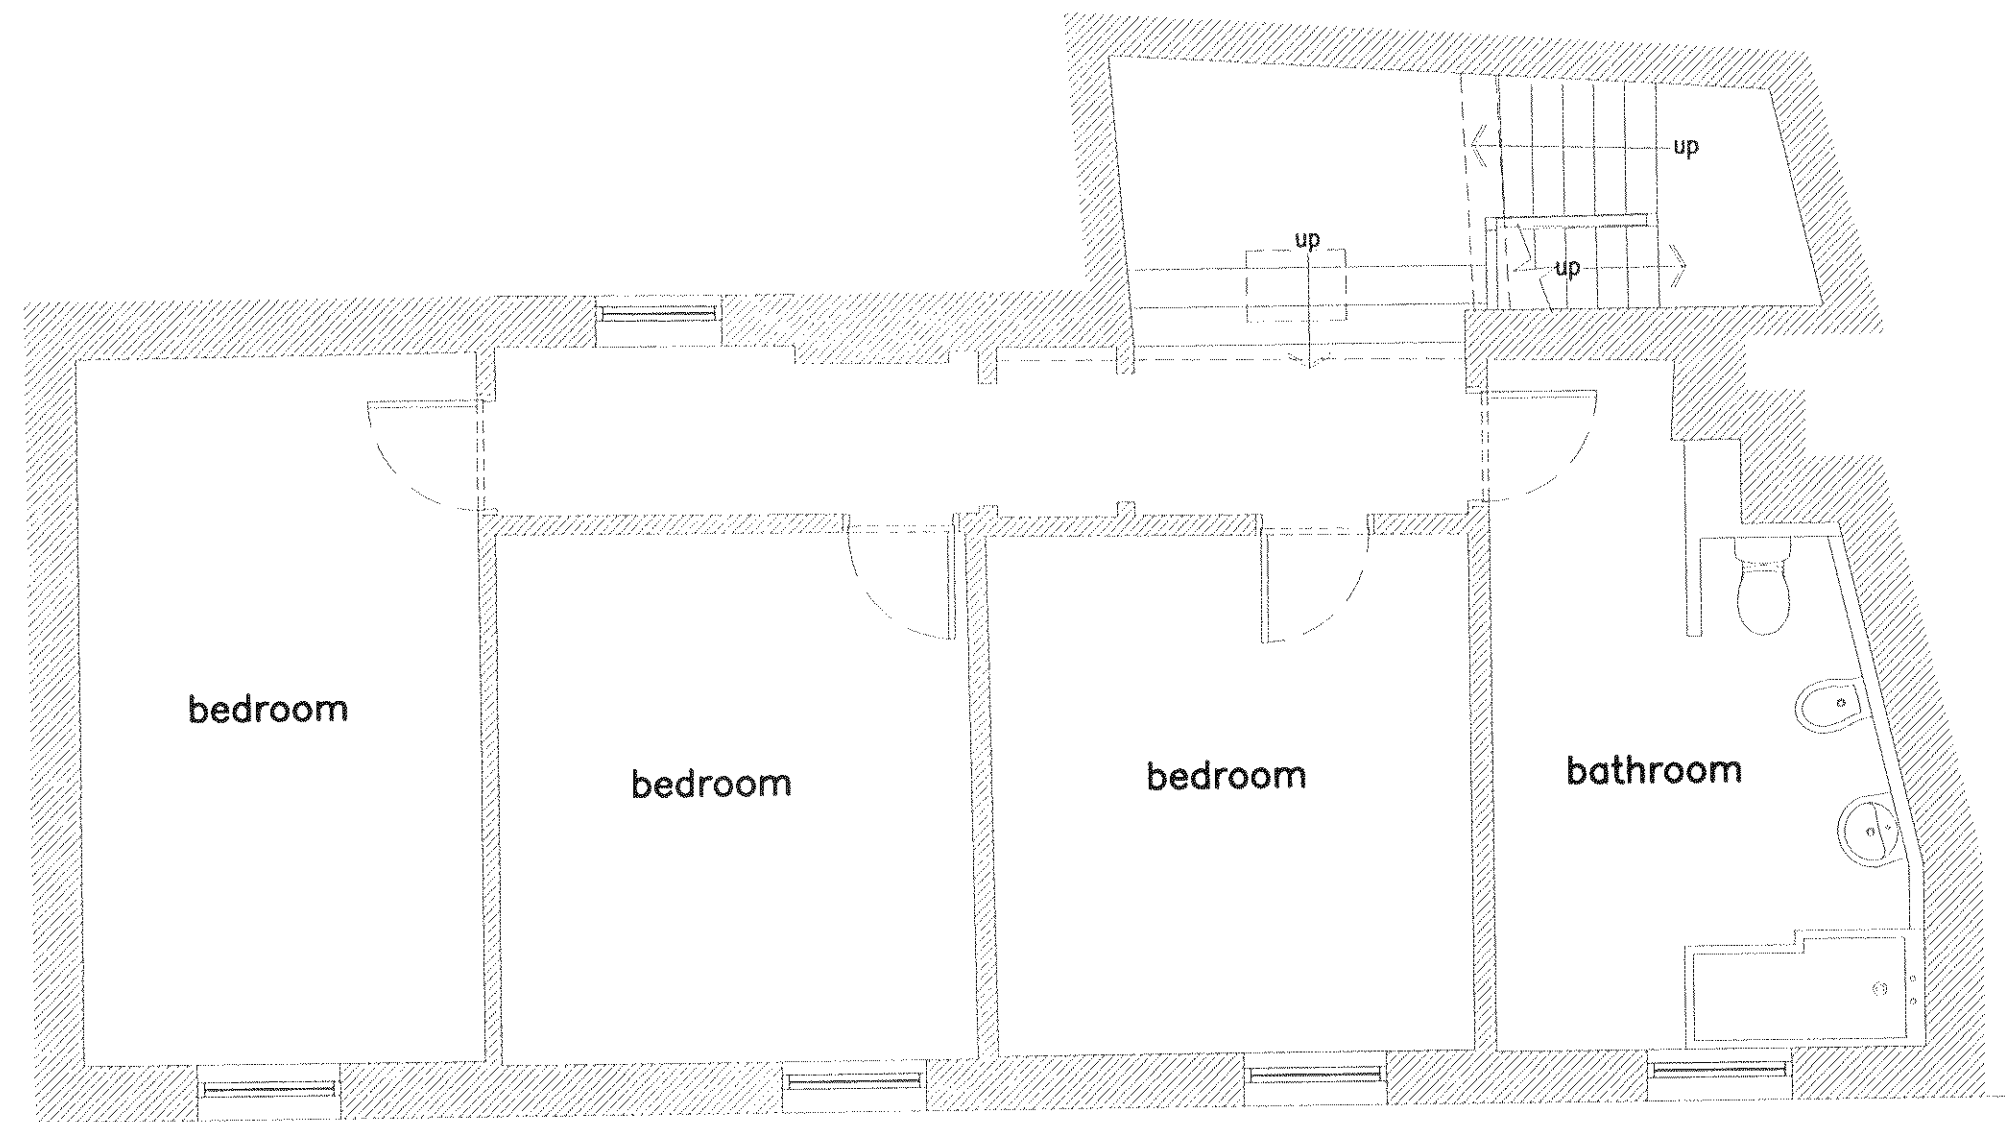


Second Floor Plan


Existing Floor Plans

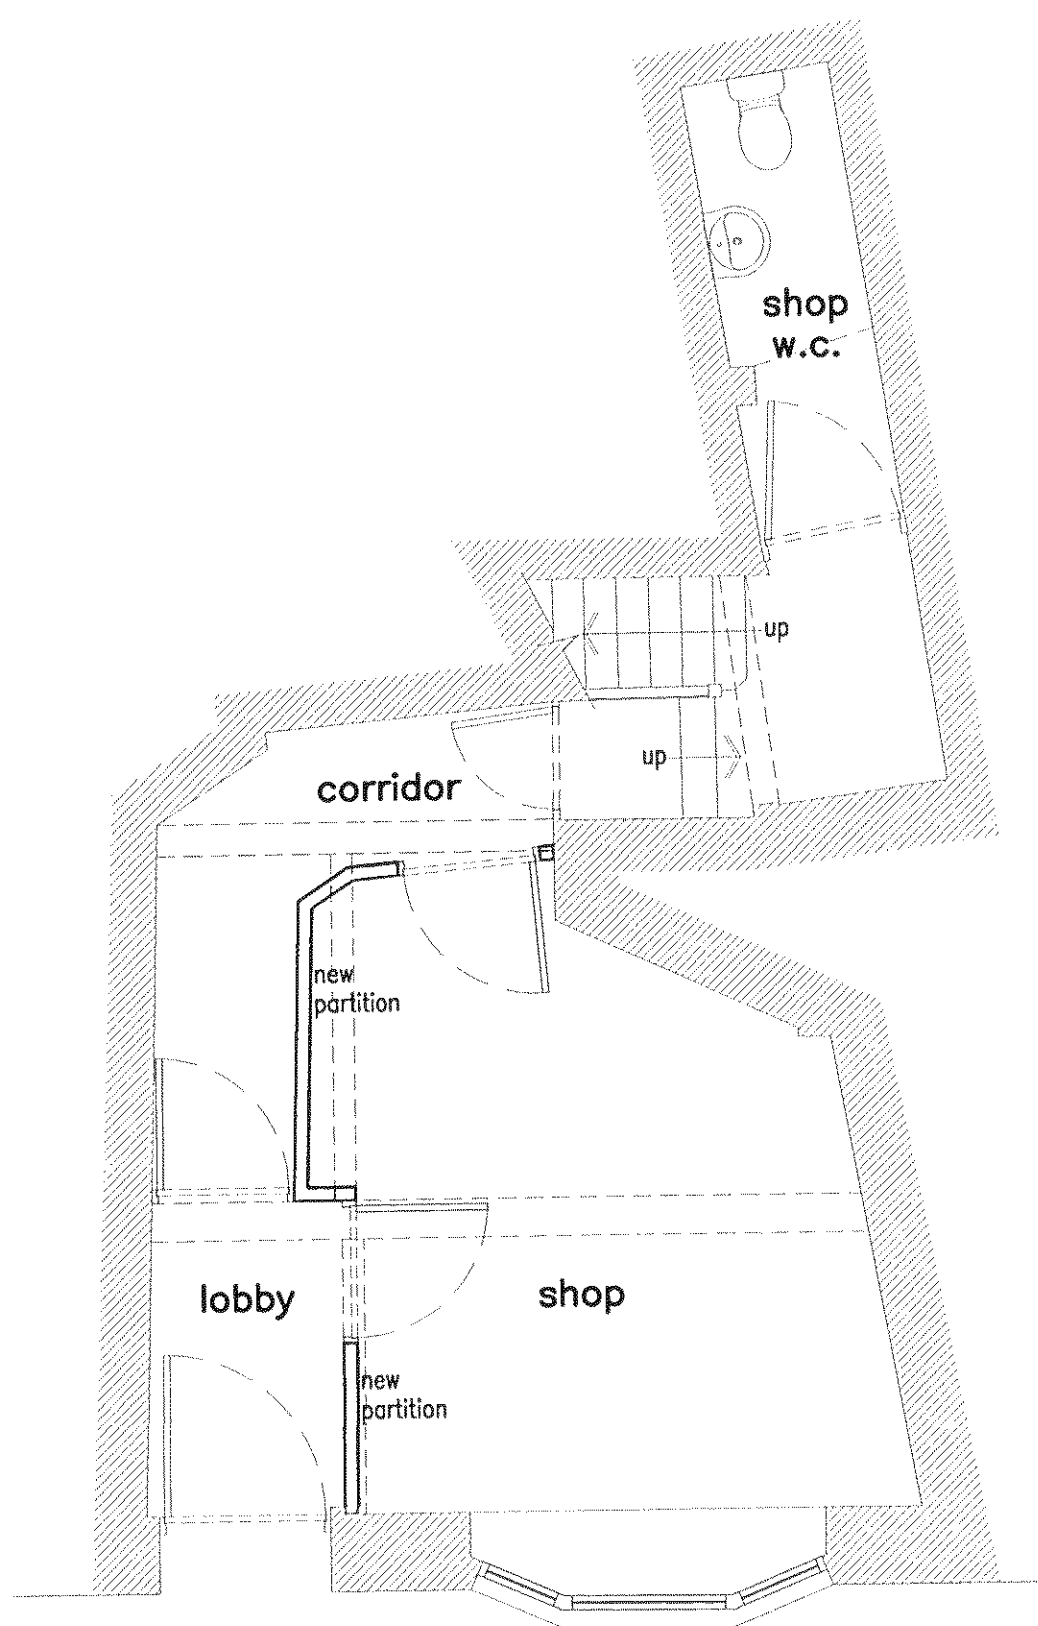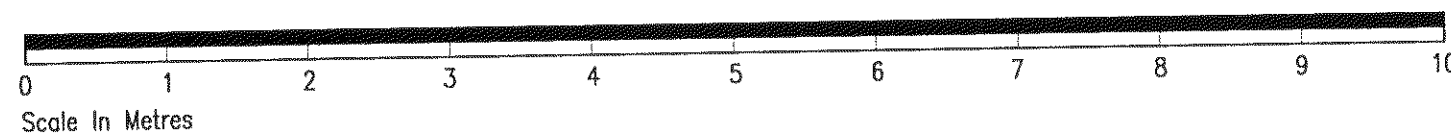

Ground Floor Plan

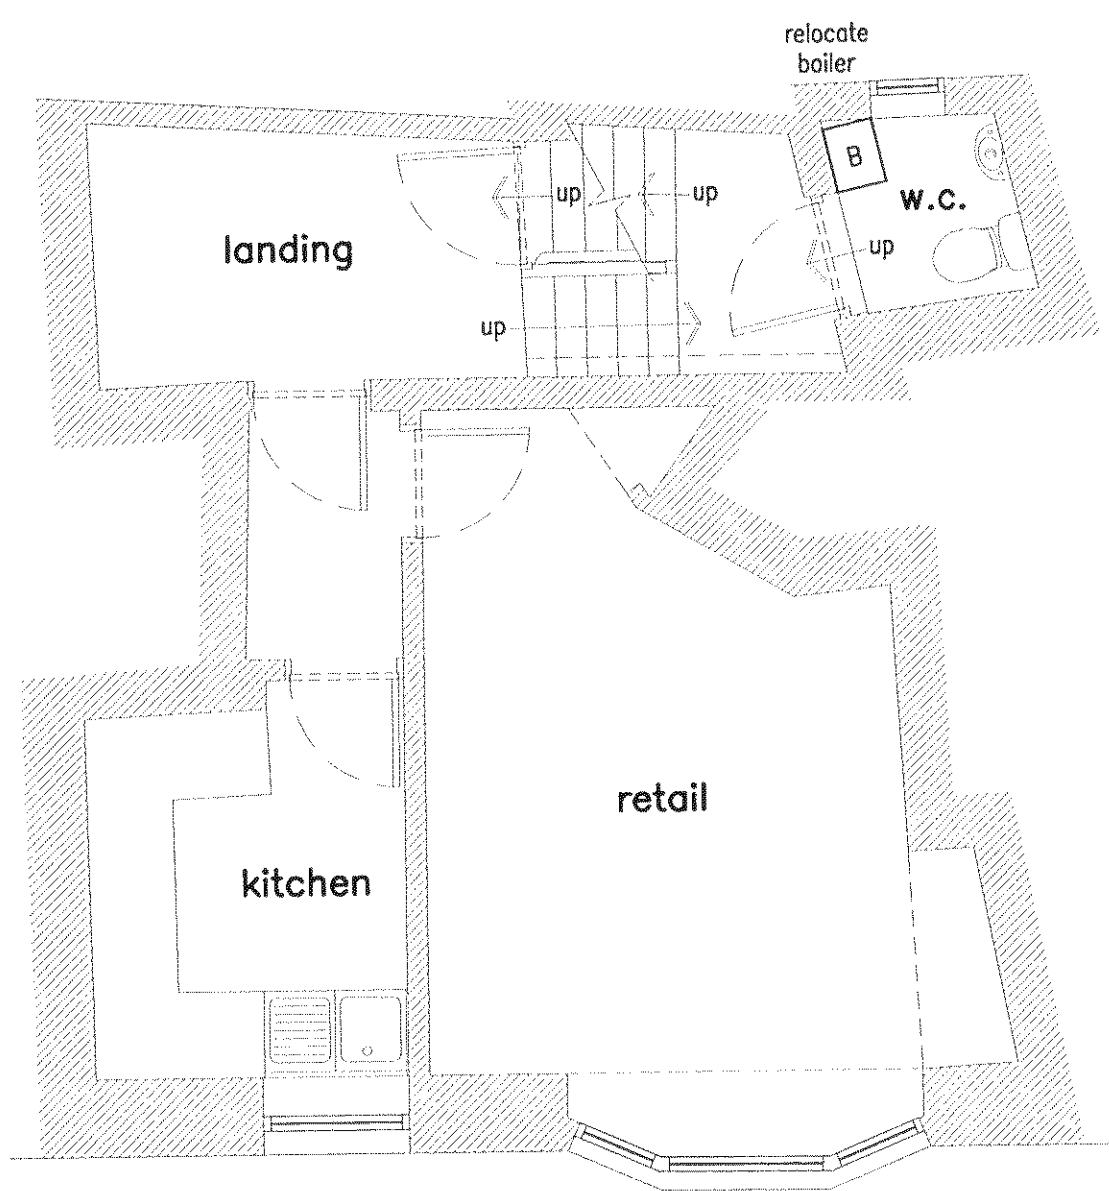



First Floor Plan

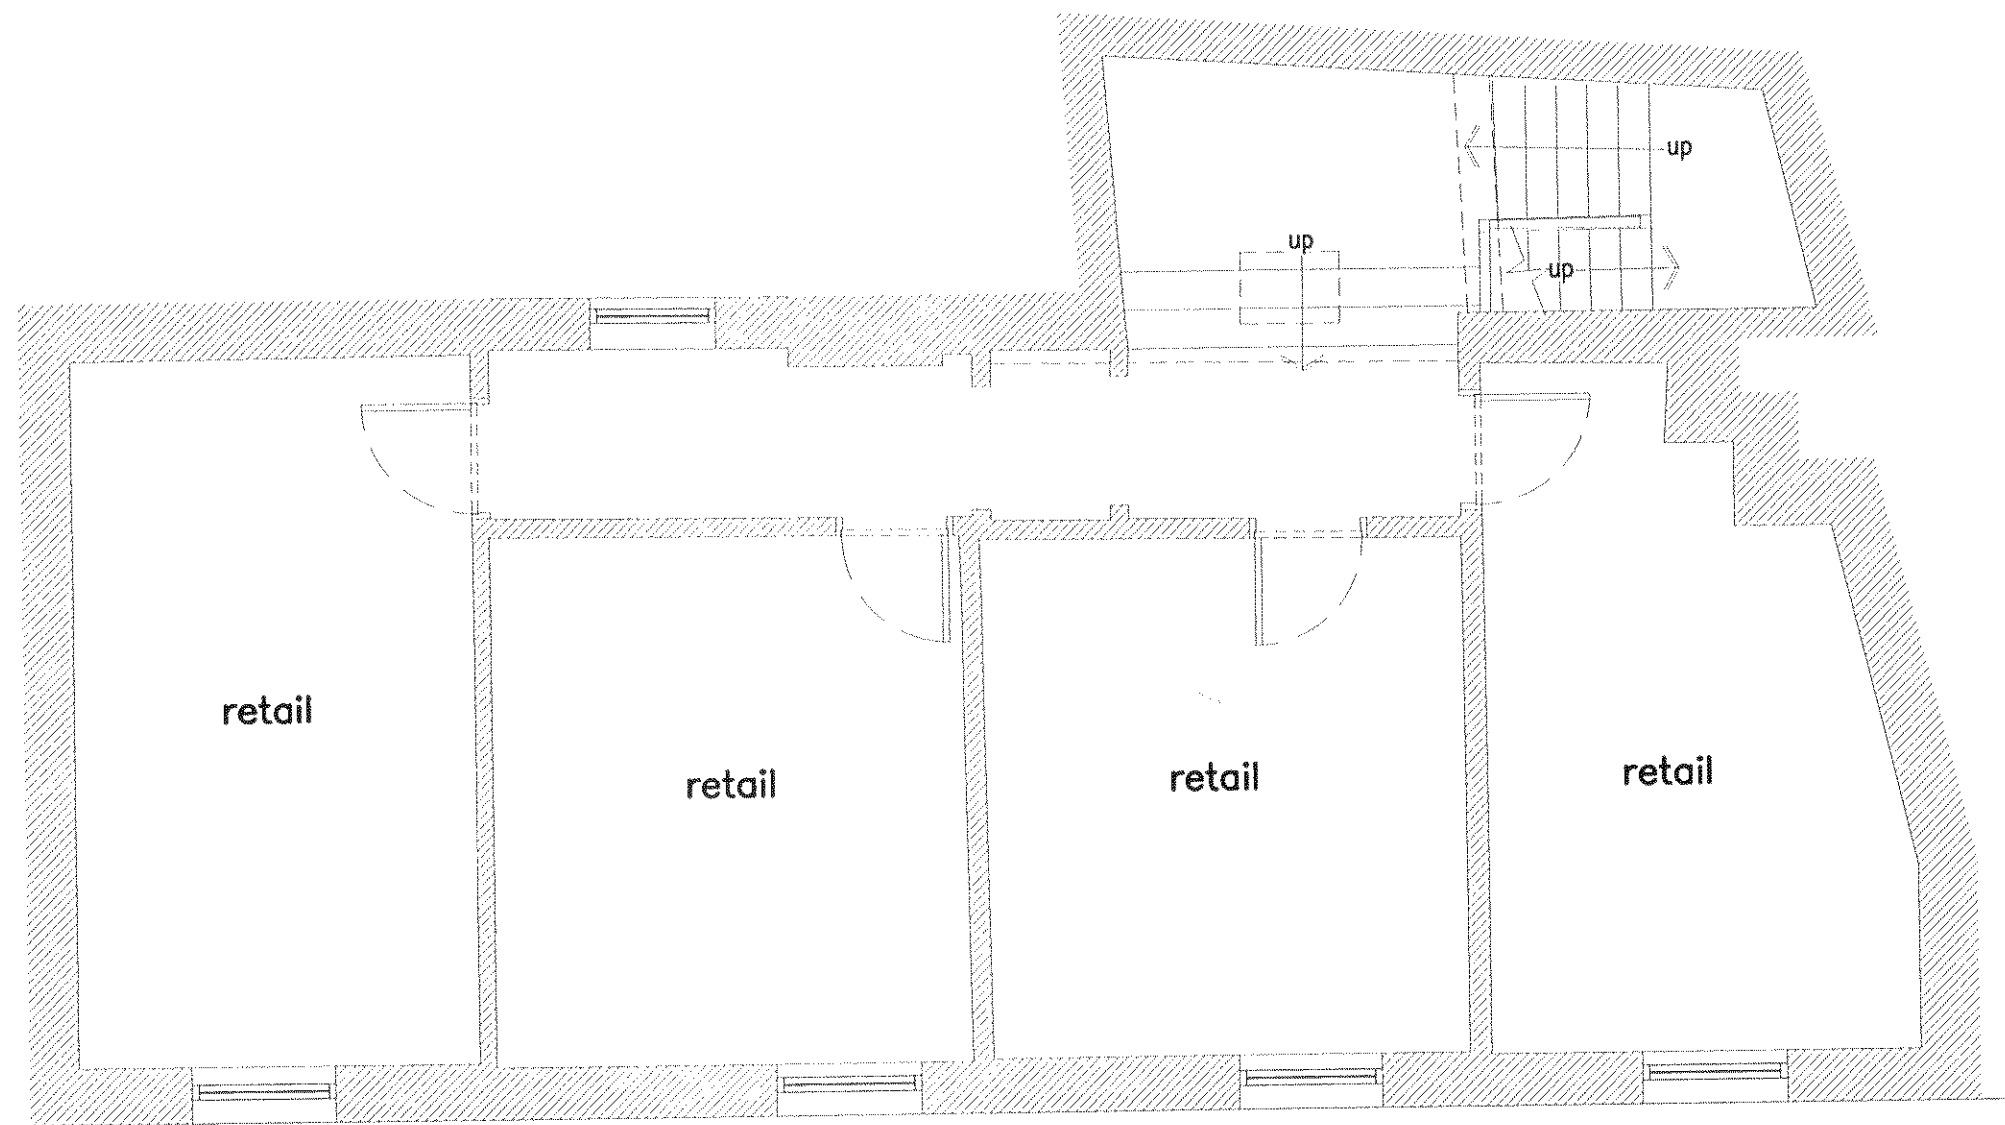

Second Floor Plan

Proposed Floor Plans

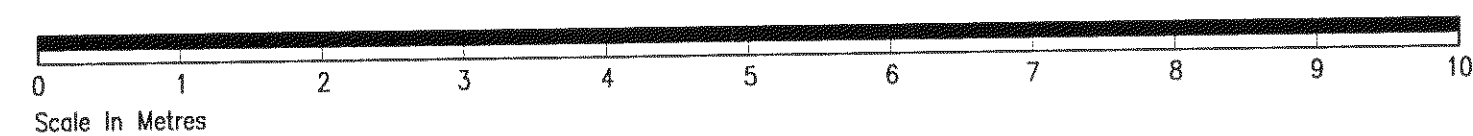

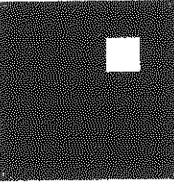A	14.04.28	Room names amended.	JB	-
rev.	date	comment	auth/checked	
amendments				
Deacon and Richardson ARCHITECTS				
client Ms L Pittock				
job 39 The High Street Arundel, West Sussex BN18 9AG				
drawing number 3481.PL.01			revision A	
drawing title Existing and Proposed Floor Plans PLANNING				
drawn by JB		checked by CR		riba work stage C
date FEB 2014			scale/original sheet size 1:50 @ A1	
Do not scale off drawing Check all dimensions on site before all work is commenced All goods materials workmanship to conform with current building regulations BSS and COP © Copyright Deacon and Richardson Architects				
Deacon and Richardson Architects email: design@deaconandrichardson.co.uk web: www.deaconandrichardson.co.uk tel: 01273 888080 fax: 01273 888060			88 upper lewes road Brighton East Sussex BN2 3FF	