



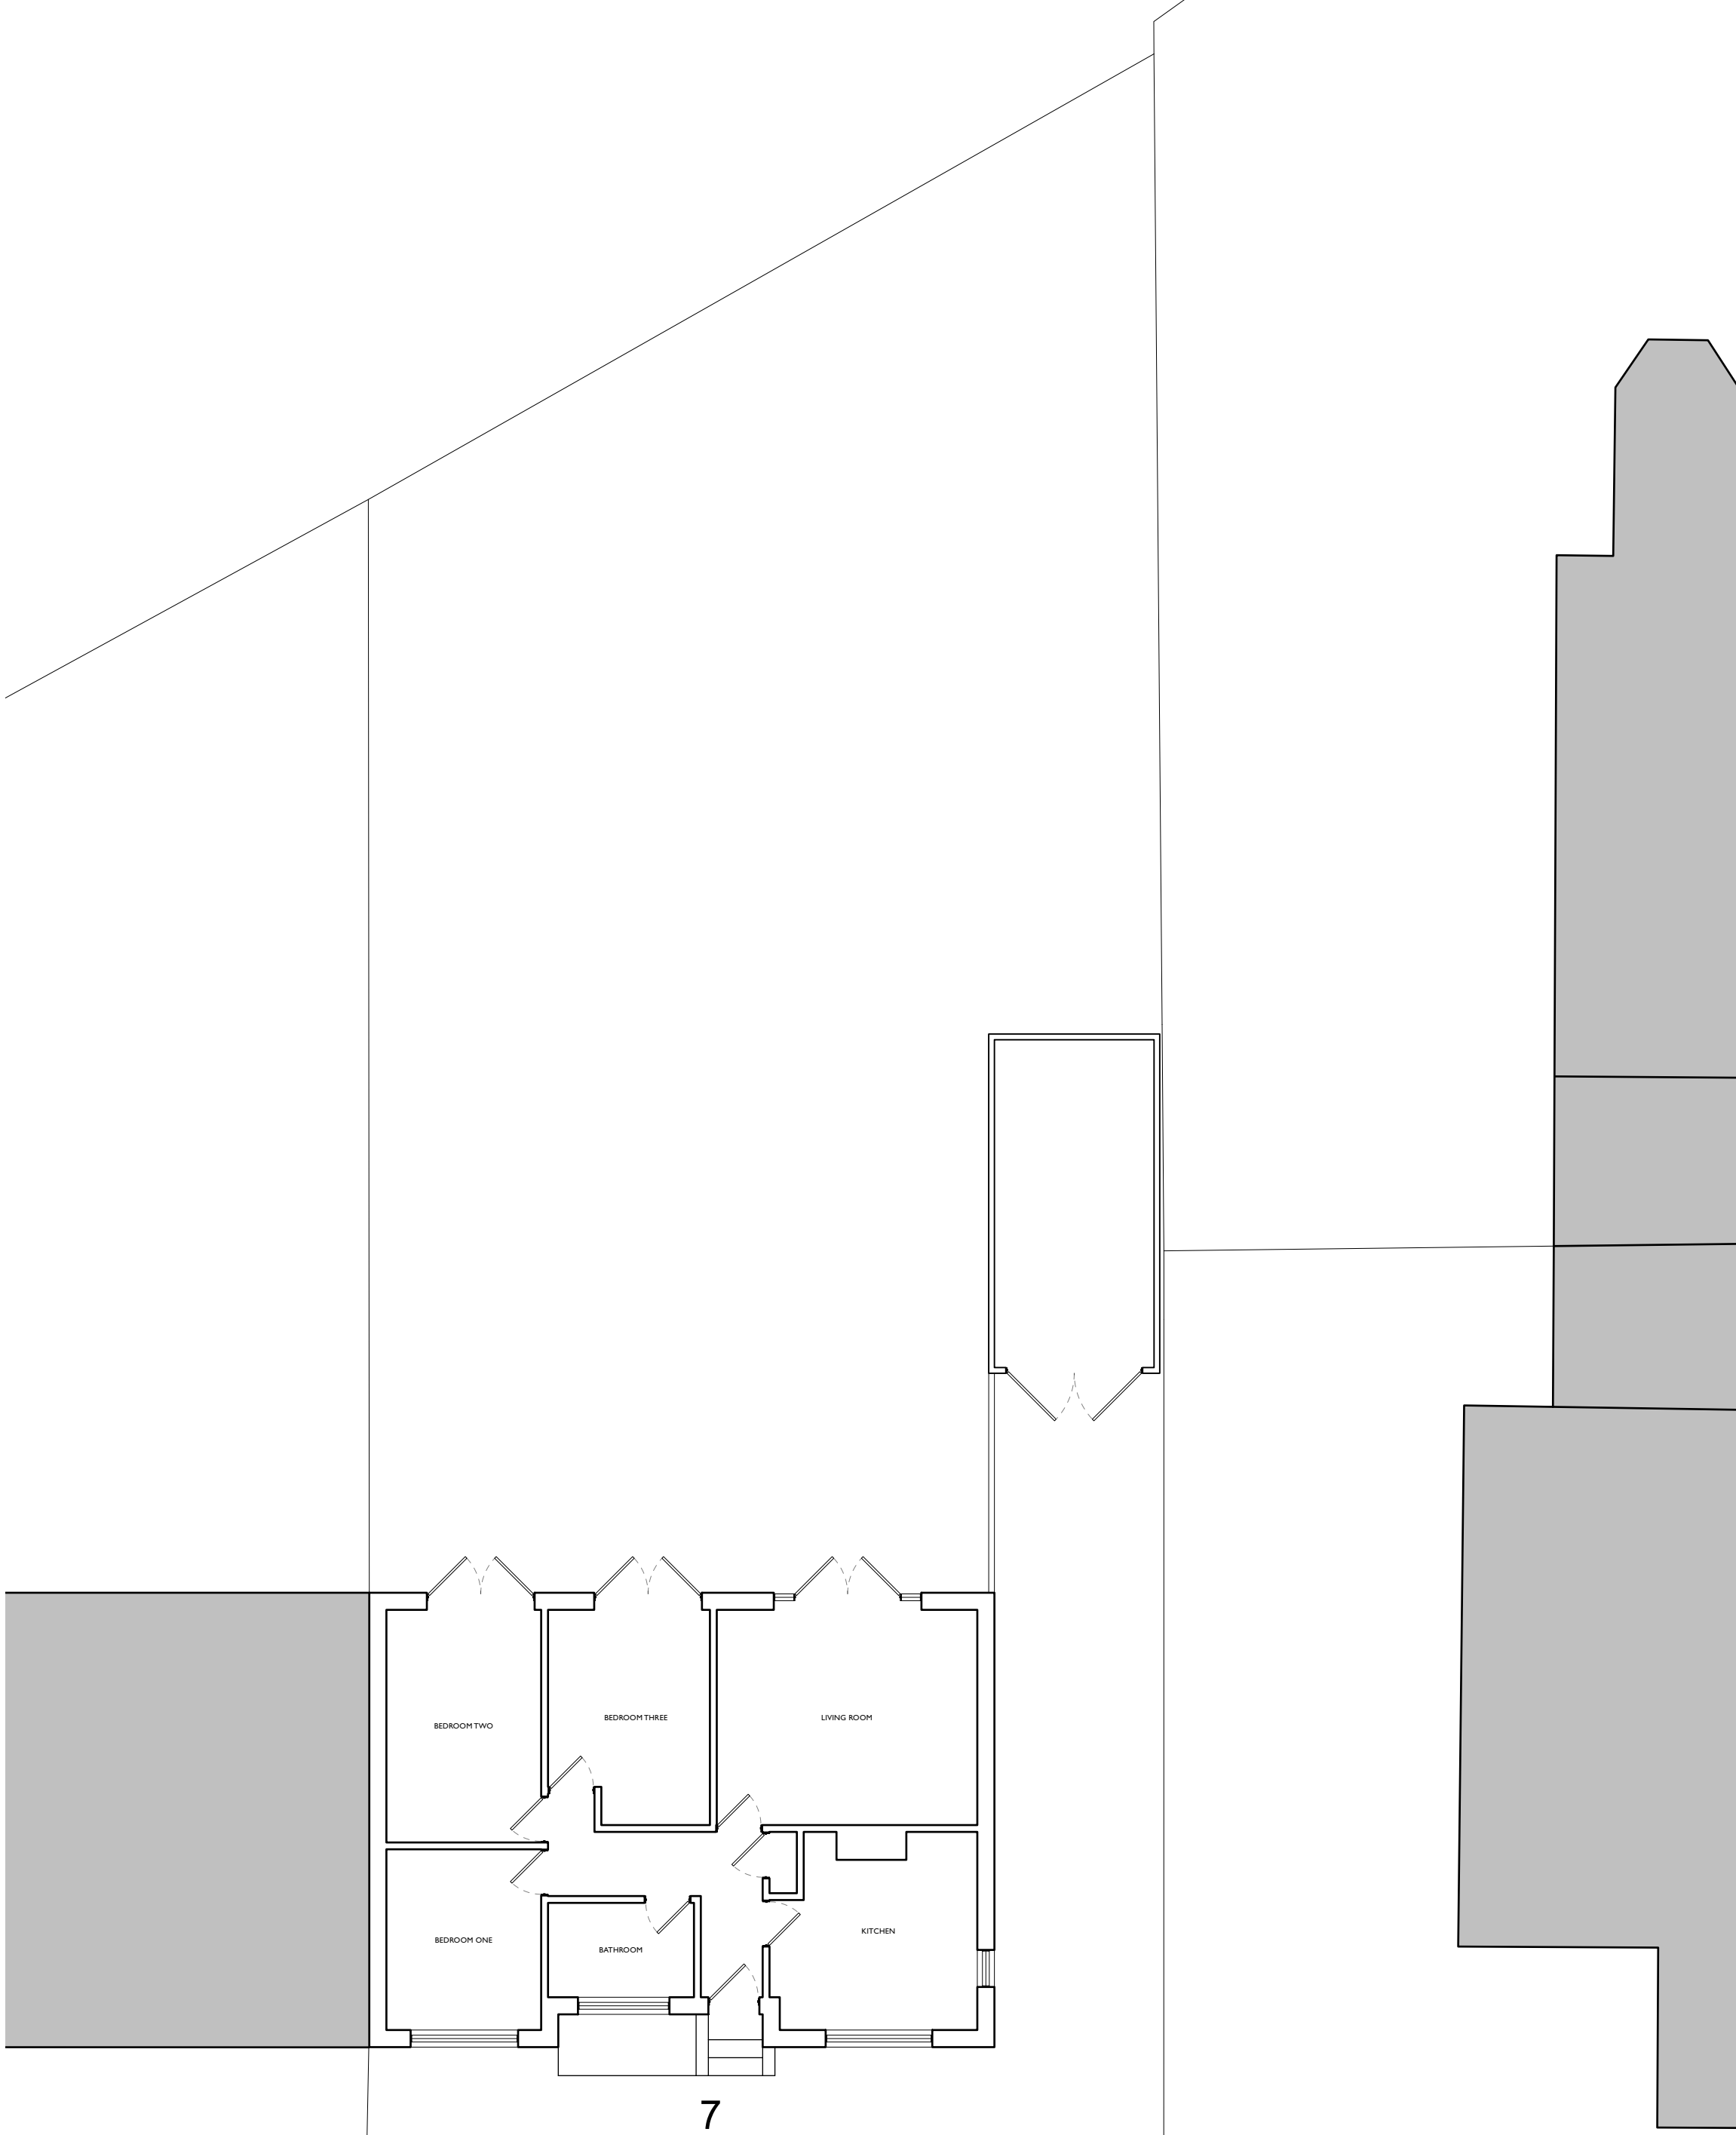

1. EXISTING SITE PLAN



2. EXISTING GROUND FLOOR PLAN

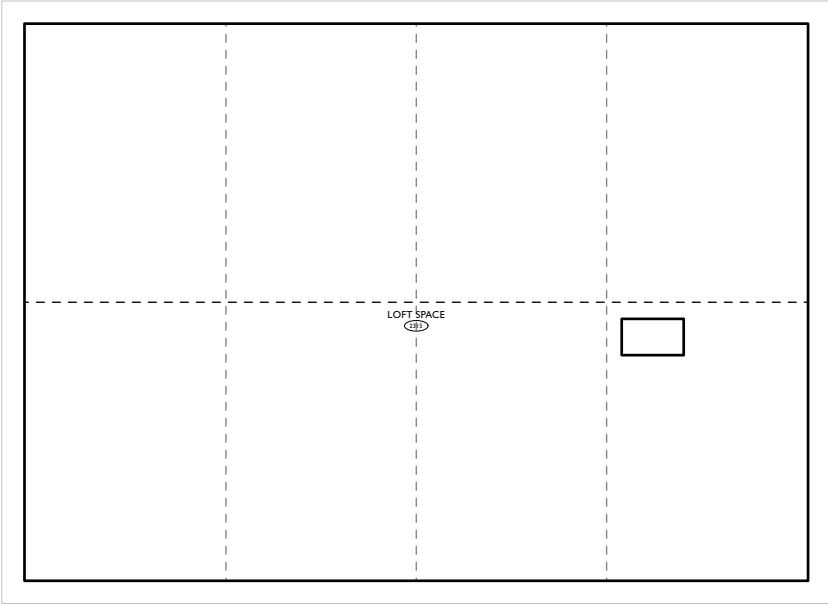

3. EXISTING LOFT FLOOR PLAN




4. EXISTING ROOF PLAN




1. EXISTING NORTH EAST ELEVATION




1. EXISTING SOUTH WEST ELEVATION

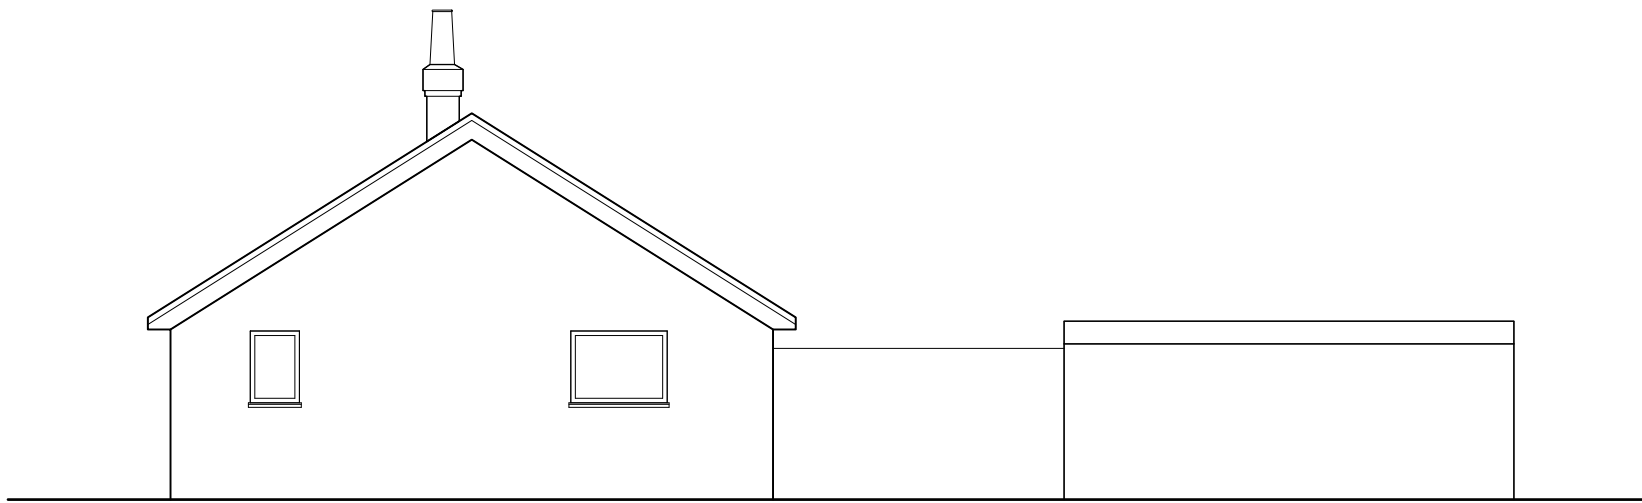

1. EXISTING NORTH WEST ELEVATION

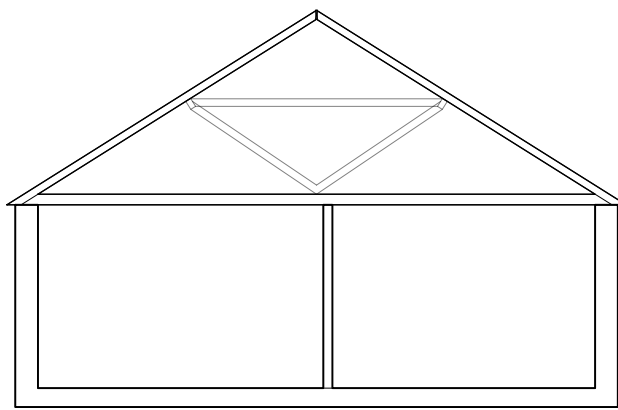

1. EXISTING SECTION

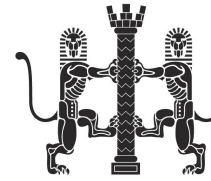

DRAWING STATUS:	PLANNING		
CLIENT:	ALEXANDRA STEWART		
PROJECT:	STEWARDS RISE		
DRAWING:	AS EXISTING		
DRAWN:	JT	SCALE:	1:50 @ A1
DATE:	FEBRUARY 2022	REV.	-
JOB NO.	1629	DRG. NO.	1.002