




Typical Cross Section: Scale 1:100

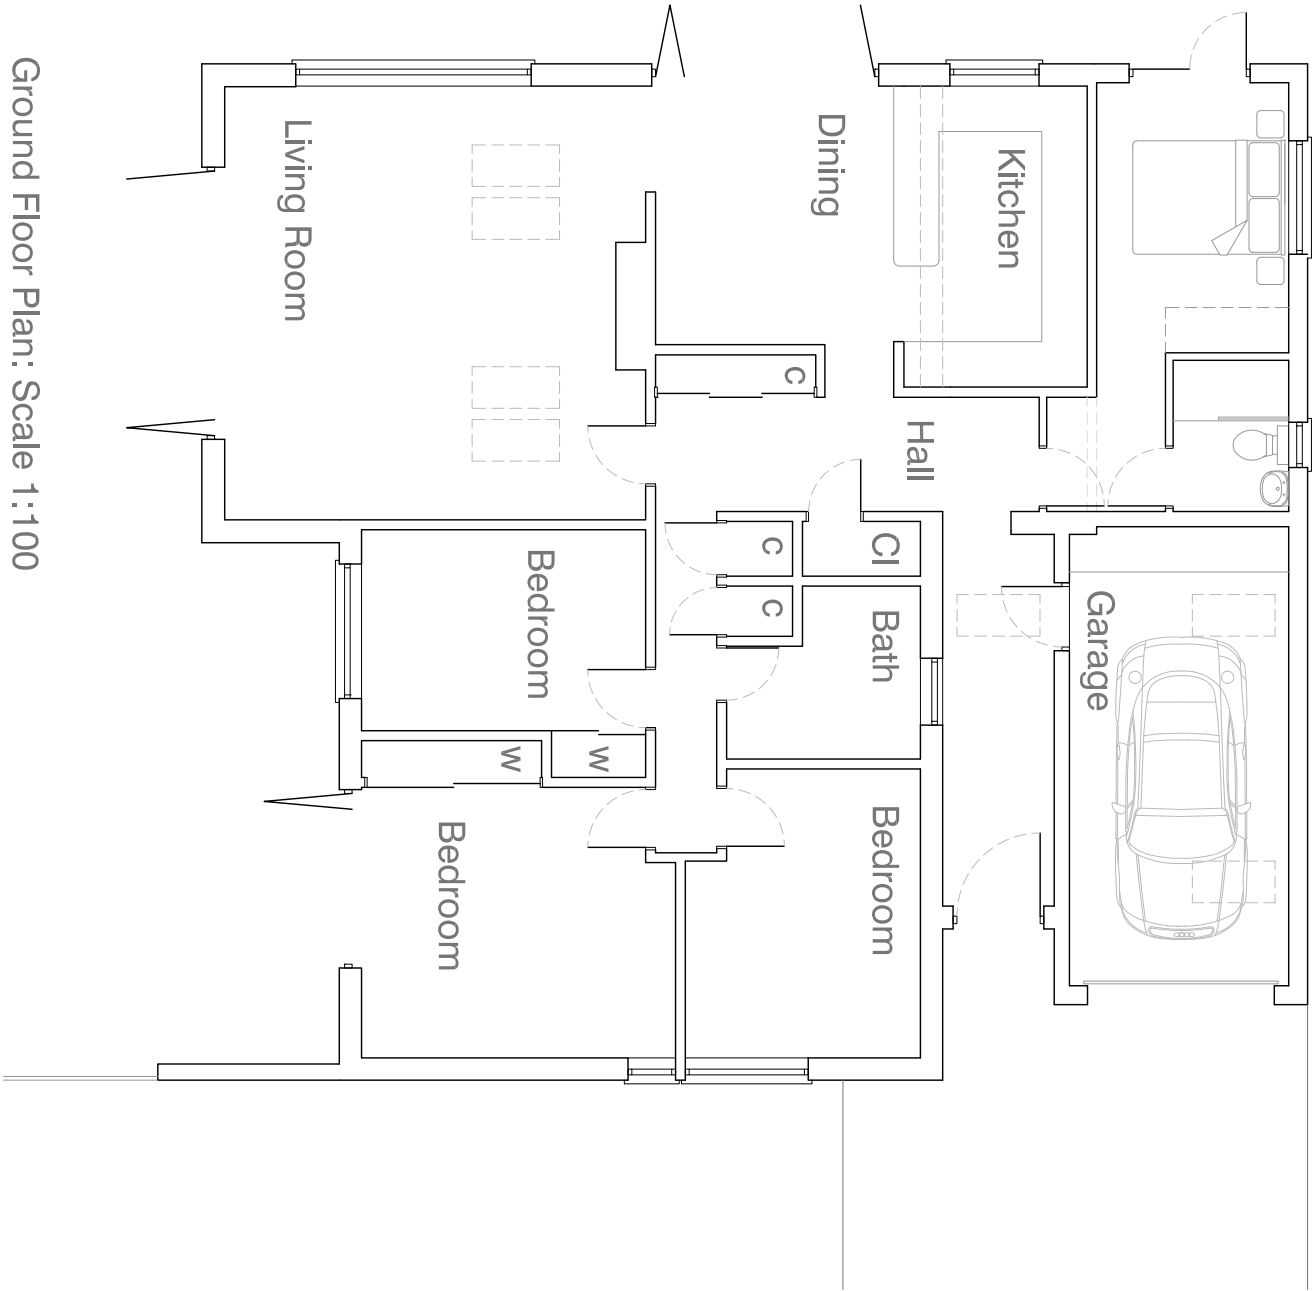


Ground Floor Plan: Scale 1:100

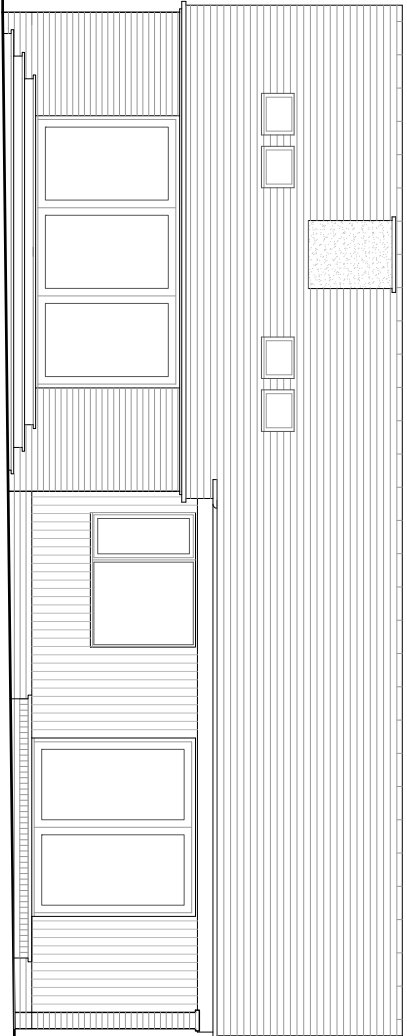


South Elevation: Scale 1:100

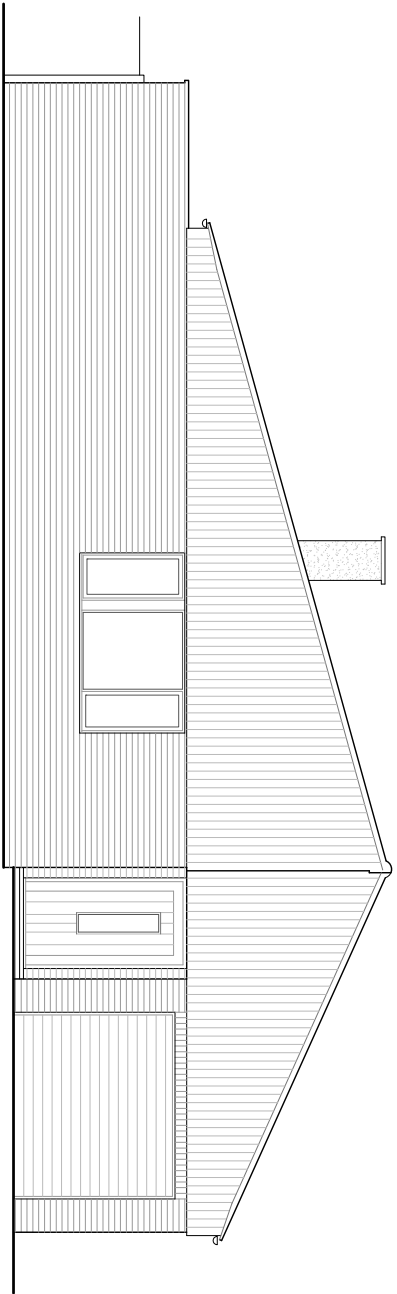

East Elevation: Scale 1:100

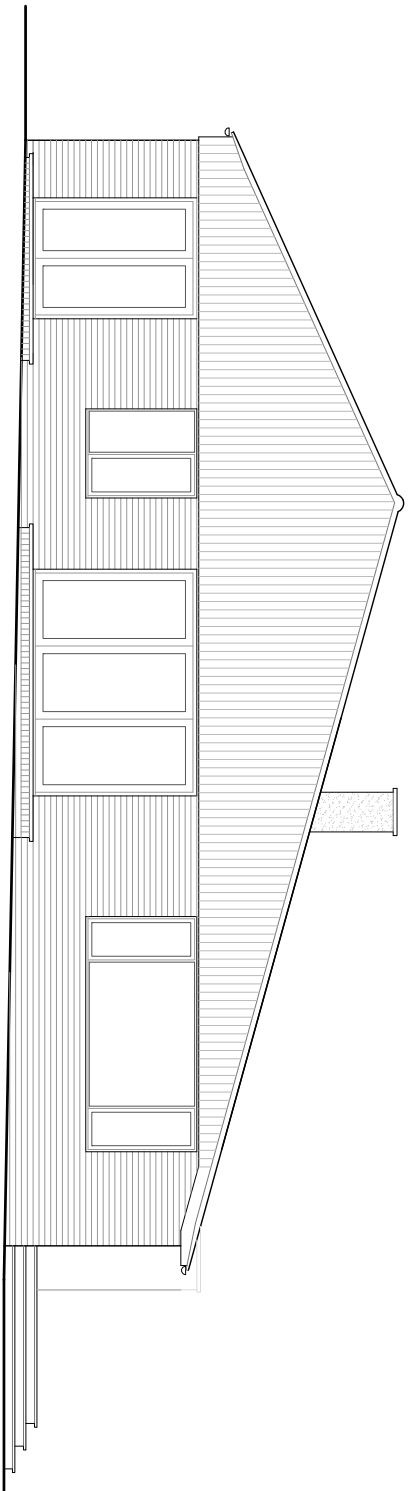

West Elevation: Scale 1:100

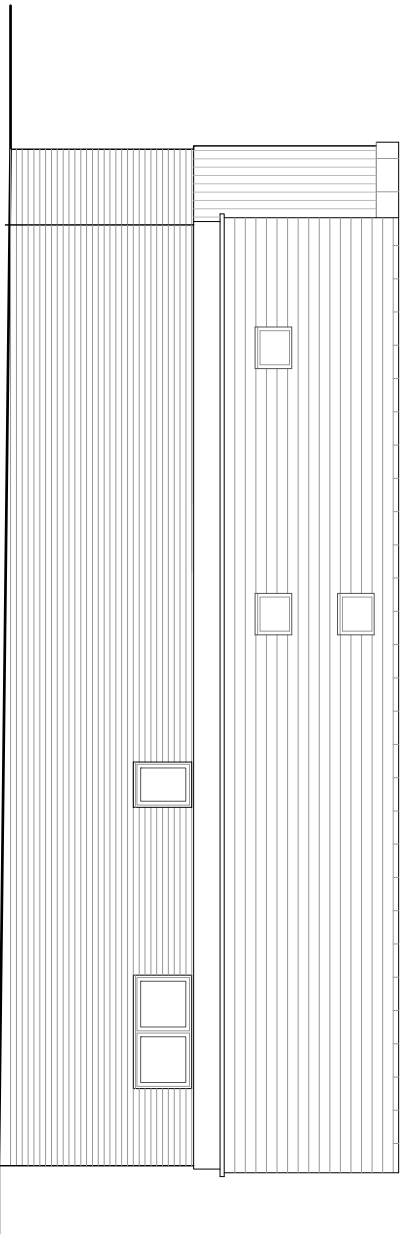

North Elevation: Scale 1:100



notes

Permission is granted to scale from this drawing for the purpose of Local Authority Planning Approval only. In all other cases DO NOT scale from this drawing. Please contact this office for any additional information required.

Contractors, Sub-Contractors and Suppliers are to check all relevant dimensions, levels and details of the site and any existing buildings before commencing any shop drawings or building work. Any discrepancies should be reported to this office.

This drawing must be read in conjunction with all related drawings and documents relevant to this project, including those prepared by appointed consultants, specialists and sub-contractors etc.

This drawing is the copyright of RDV a Design

revisions

1

RDV a Design

9 Oak End | Arundel | West Sussex
Tel: 01903 884013

project
6 Birch Close
Arundel
West Sussex

drawing
Ground Floor Plan Elevations
And Typical Cross Section
As Proposed

scale		date
1:100	@ A3	March 2018
job no	drawing no	
17115	02.02	