


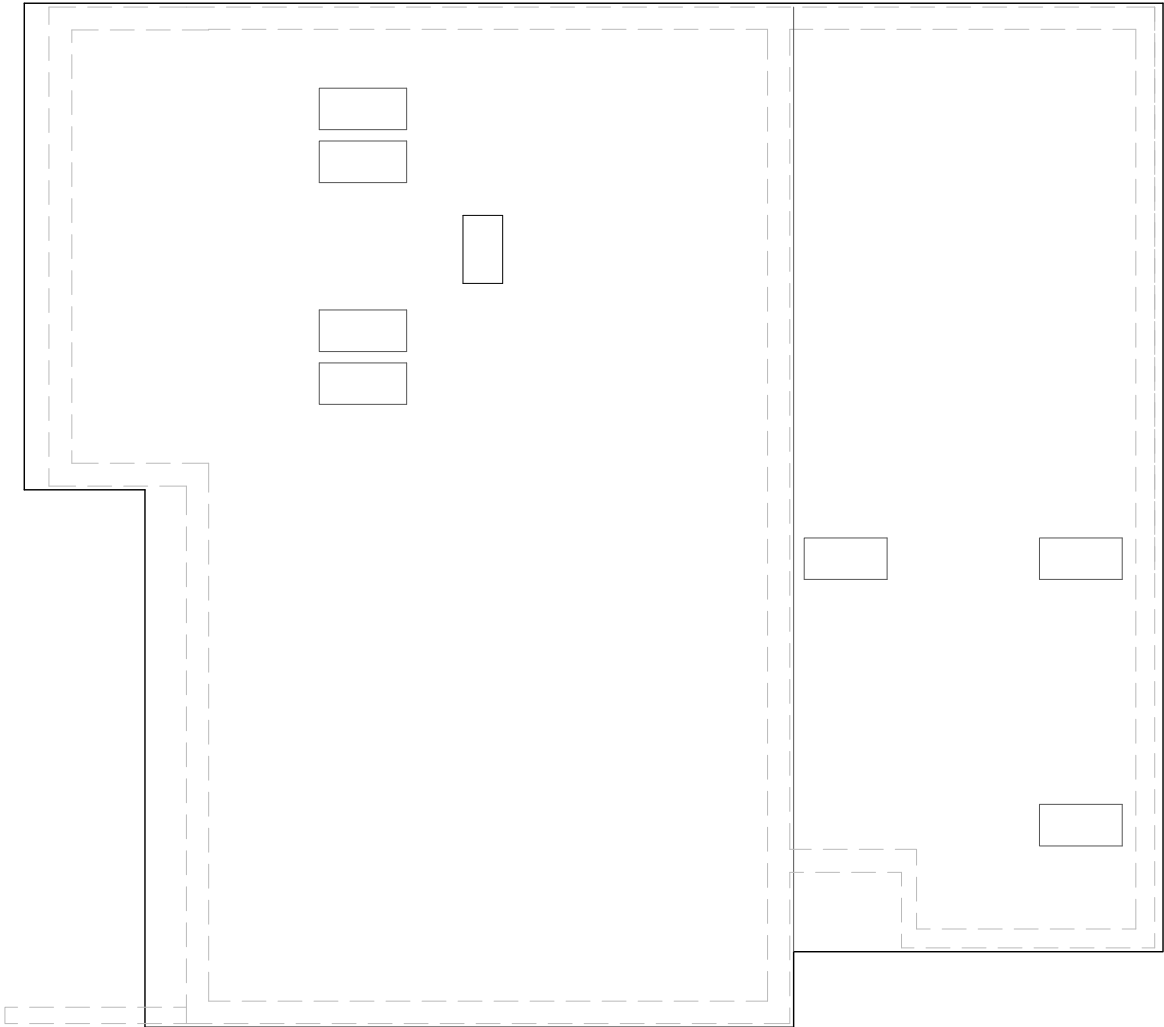

Roof Plan: Scale 1:100



notes

Permission is granted to scale from this drawing for the purpose of Local Authority Planning Approval only. In all other cases DO NOT scale from this drawing. Please contact this office for any additional information required.

Contractors, Sub-Contractors and Suppliers are to check all relevant dimensions, levels and details of the site and any existing buildings before commencing any shop drawings or building work. Any discrepancies should be reported to this office.

This drawing must be read in conjunction with all related drawings and documents relevant to this project, including those prepared by appointed consultants, specialists and sub-contractors etc.

This drawing is the copyright of RDV a Design

revisions

-

RDV a Design

9 Oak End | Arundel | West Sussex
Tel: 01903 884013

project	
6 Birch Close	
Arundel	
West Sussex	

drawing

Roof Plan

As Proposed

-

scale	@	date	rev
1:100	A3	March 2018	
job no	drawing no		
17115	02.03		