



6 Birch Close, Arundel, West Sussex, BN18 9HN
Prepared by **RDV a Design** for Mr M Flinders and Mrs M Flinders

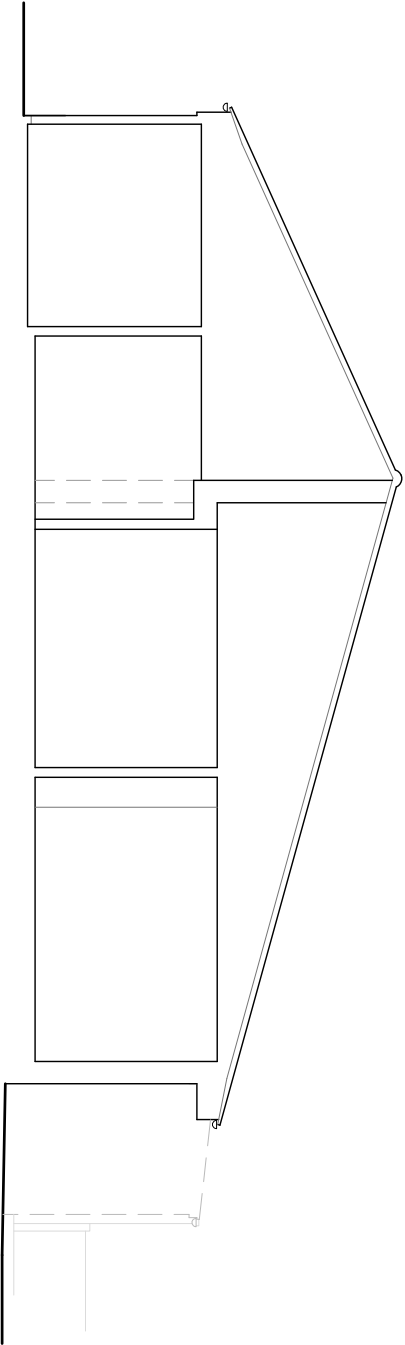


Typical Cross Section: Scale 1:100

0m 5.0m

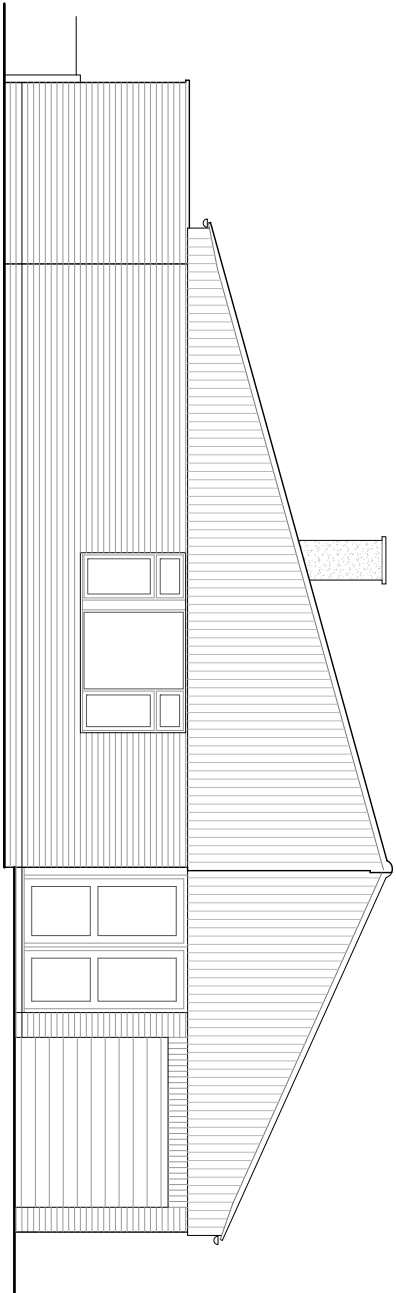


East Elevation: Scale 1:100

0m 5.0m

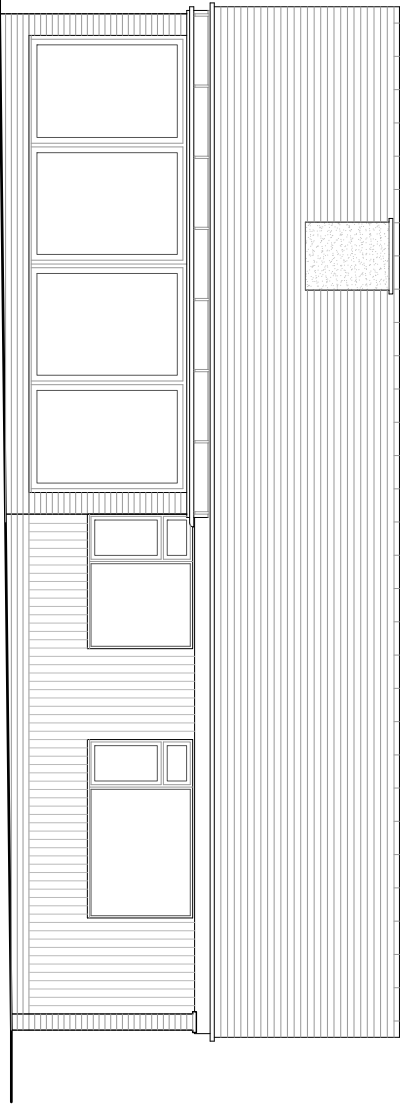


South Elevation: Scale 1:100

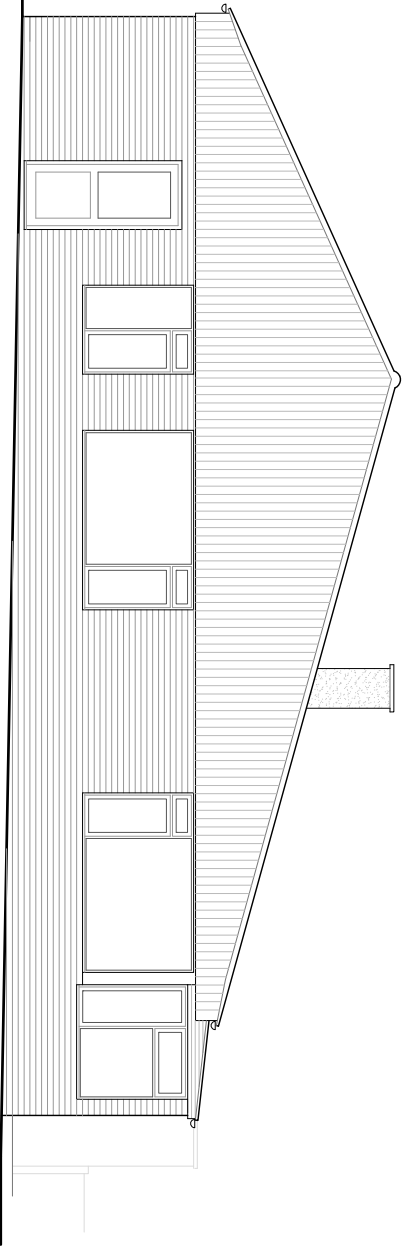

West Elevation: Scale 1:100

0m 5.0m

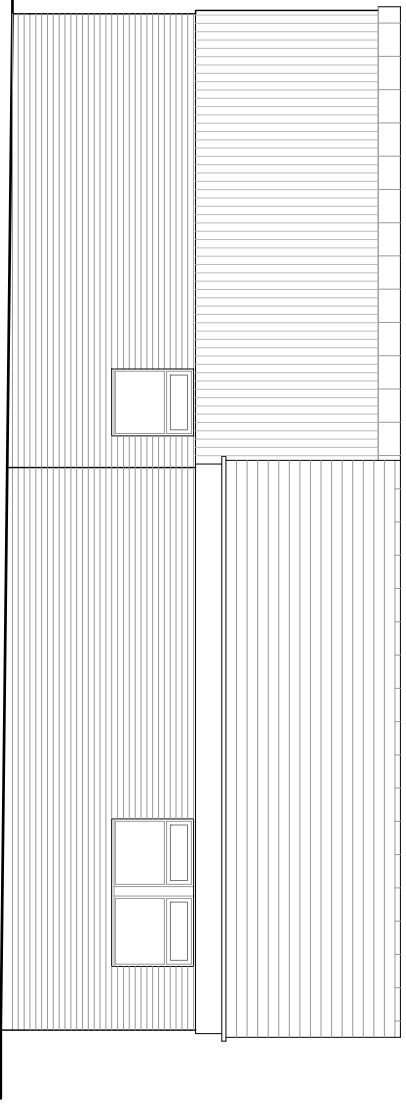

North Elevation: Scale 1:100

Please Note:
There was no or limited access to some areas
This drawing was prepared from a measured survey and not a point cloud or laser survey;
therefore all dimensions should be verified on site prior to commencement of fabrication and
construction works.
Some variations, where not critical for the works proposed in connection with this project,
have been simplified.

notes

Permission is granted to scale from this drawing for the purpose of Local Authority
Planning Approval only. In all other cases DO NOT scale from this drawing. Please
contact this office for any additional information required.

Contractors, Sub-Contractors and Suppliers are to check all relevant dimensions, levels
and details of the site and any existing buildings before commencing any shop drawings
or building work. Any discrepancies should be reported to this office.

This drawing must be read in conjunction with all related drawings and documents
relevant to this project, including those prepared by appointed consultants, specialists and
sub-consultants etc.

This drawing is the copyright of **RDV a Design**

revisions	
A drawing updated	22/03/2018

RDV a Design

9 Oak End | Arundel | West Sussex
Tel: 01903 884013

project	6 Birch Close Arundel West Sussex
drawing	

Elevations and

Typical Cross Section

As Existing

scale	date		
1:100	@ A3	February 2018	
job no	drawing no	rev	
17115	00.03	A	