






01 PROPOSED BLOCK PLAN
3001 Scale: 1:500

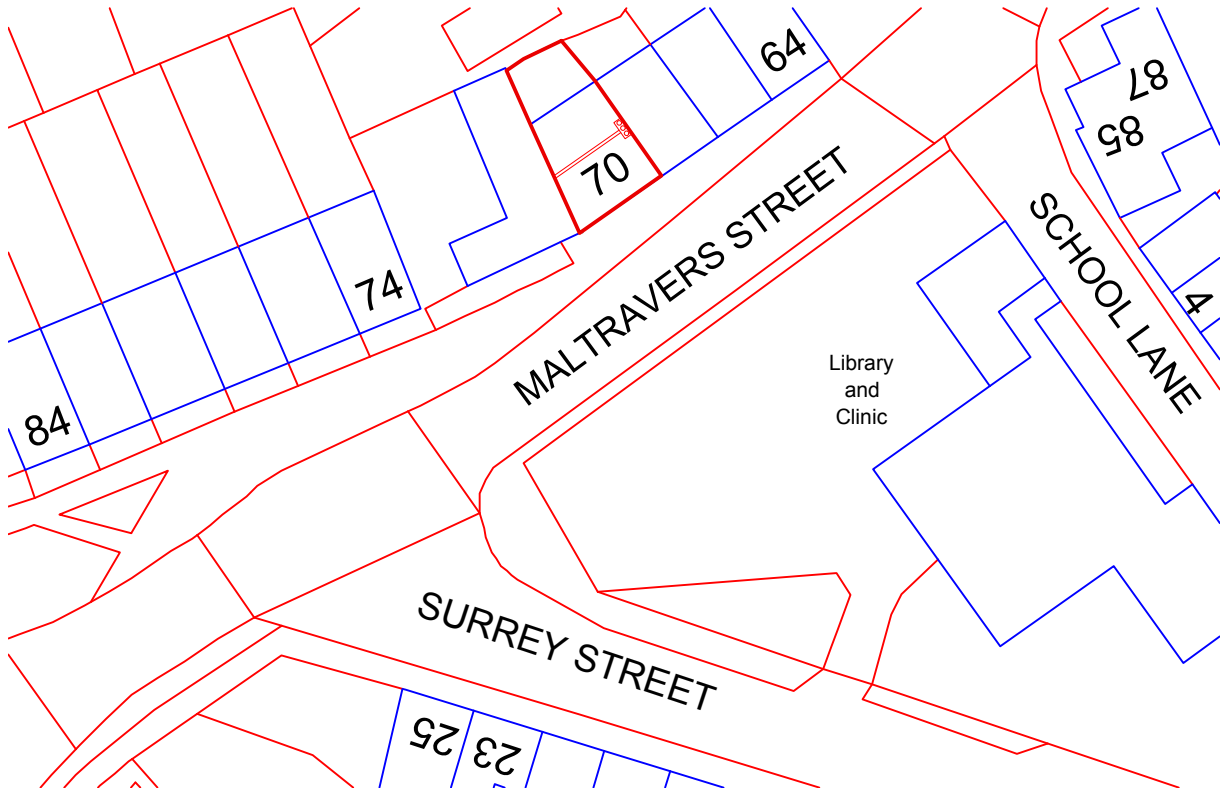


Ordnance Survey, (c) Crown Copyright 2018. All rights reserved. Licence number 100022432

02 LOCATION PLAN
3001 Scale: 1:1250

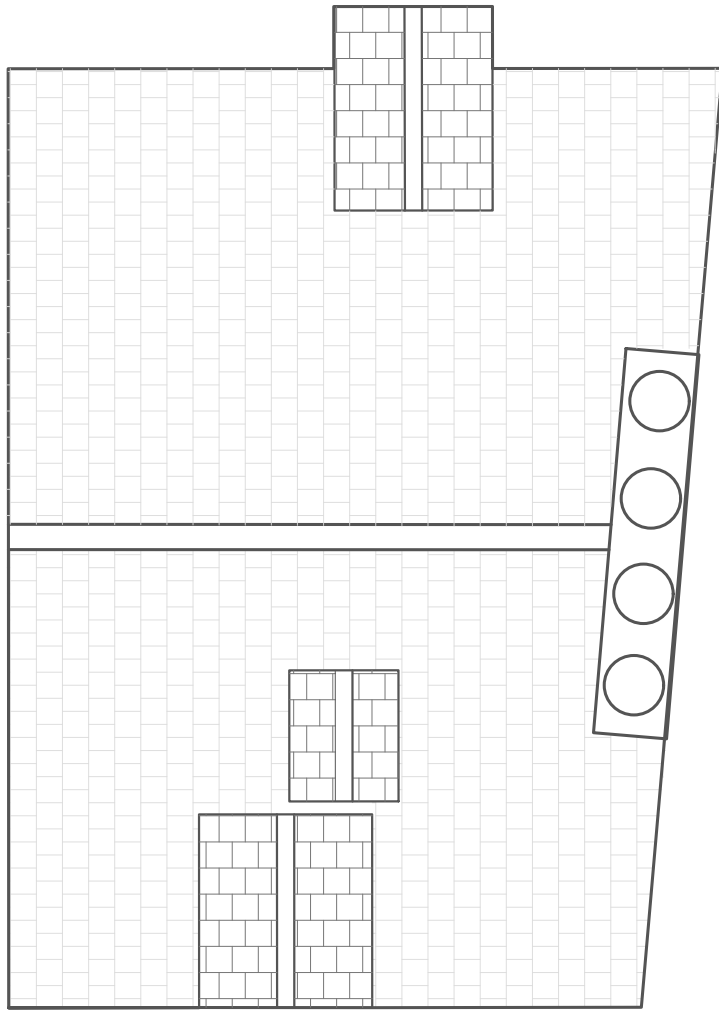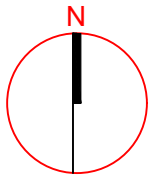

03 EXISTING ROOF PLAN
1000 Scale: 1:50

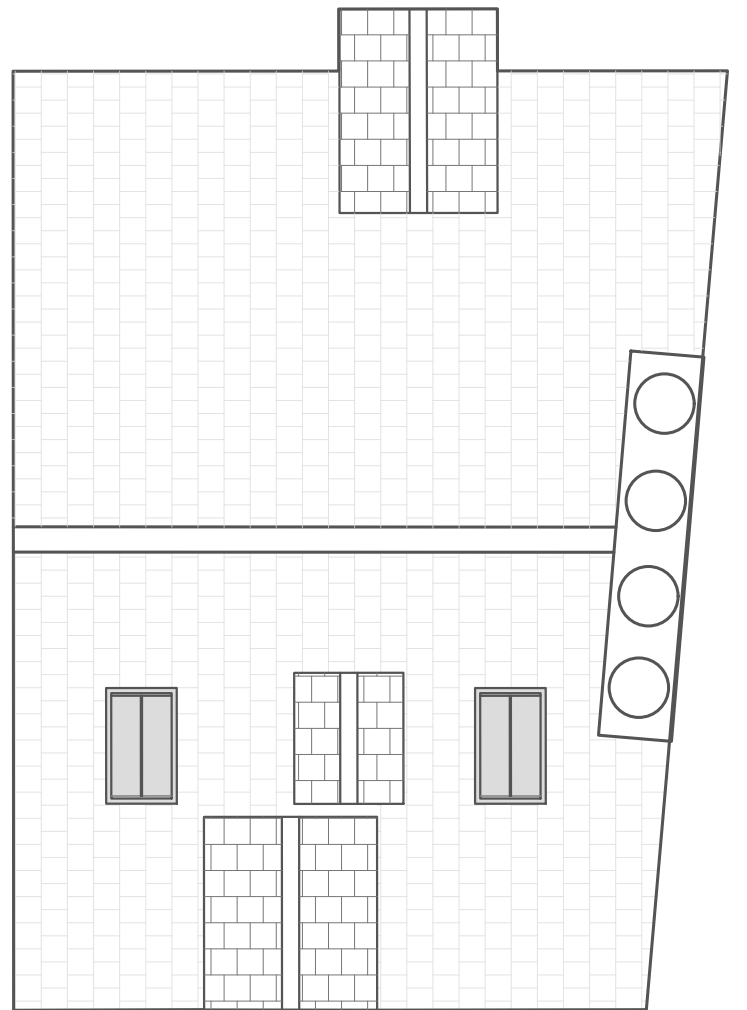

04 PROPOSED LOCATION OF CONSERVATION VELUX
1000 Scale: 1:50

00 21 March 2018
CONSERVATION AREA PLANNING APPLICATION
FOR VLEUX WINDOWS
Rev Date + notes Drwn Chkd.

SELF DRAWN BY
OWNER

Project
70 Maltravers St.
Arundel

Drawing
PURPOSED LOCATION FOR
VELUX WINDOWS

Job Ref	Dwg No	Revision
---	1000	00
Scale(s) 1:50	Size A3	Date Mar 2018

Status
PLANNING APPLICATION FOR
CONSERVATION VELUX WINDOWS



SCALE BAR 1:50



SCALE BAR 1:250



SCALE BAR 1:500