


Cemetery


Parking for No. 1 Flint Cottage

Entrance
Ramp Up

Ground Floor Plan
1:50

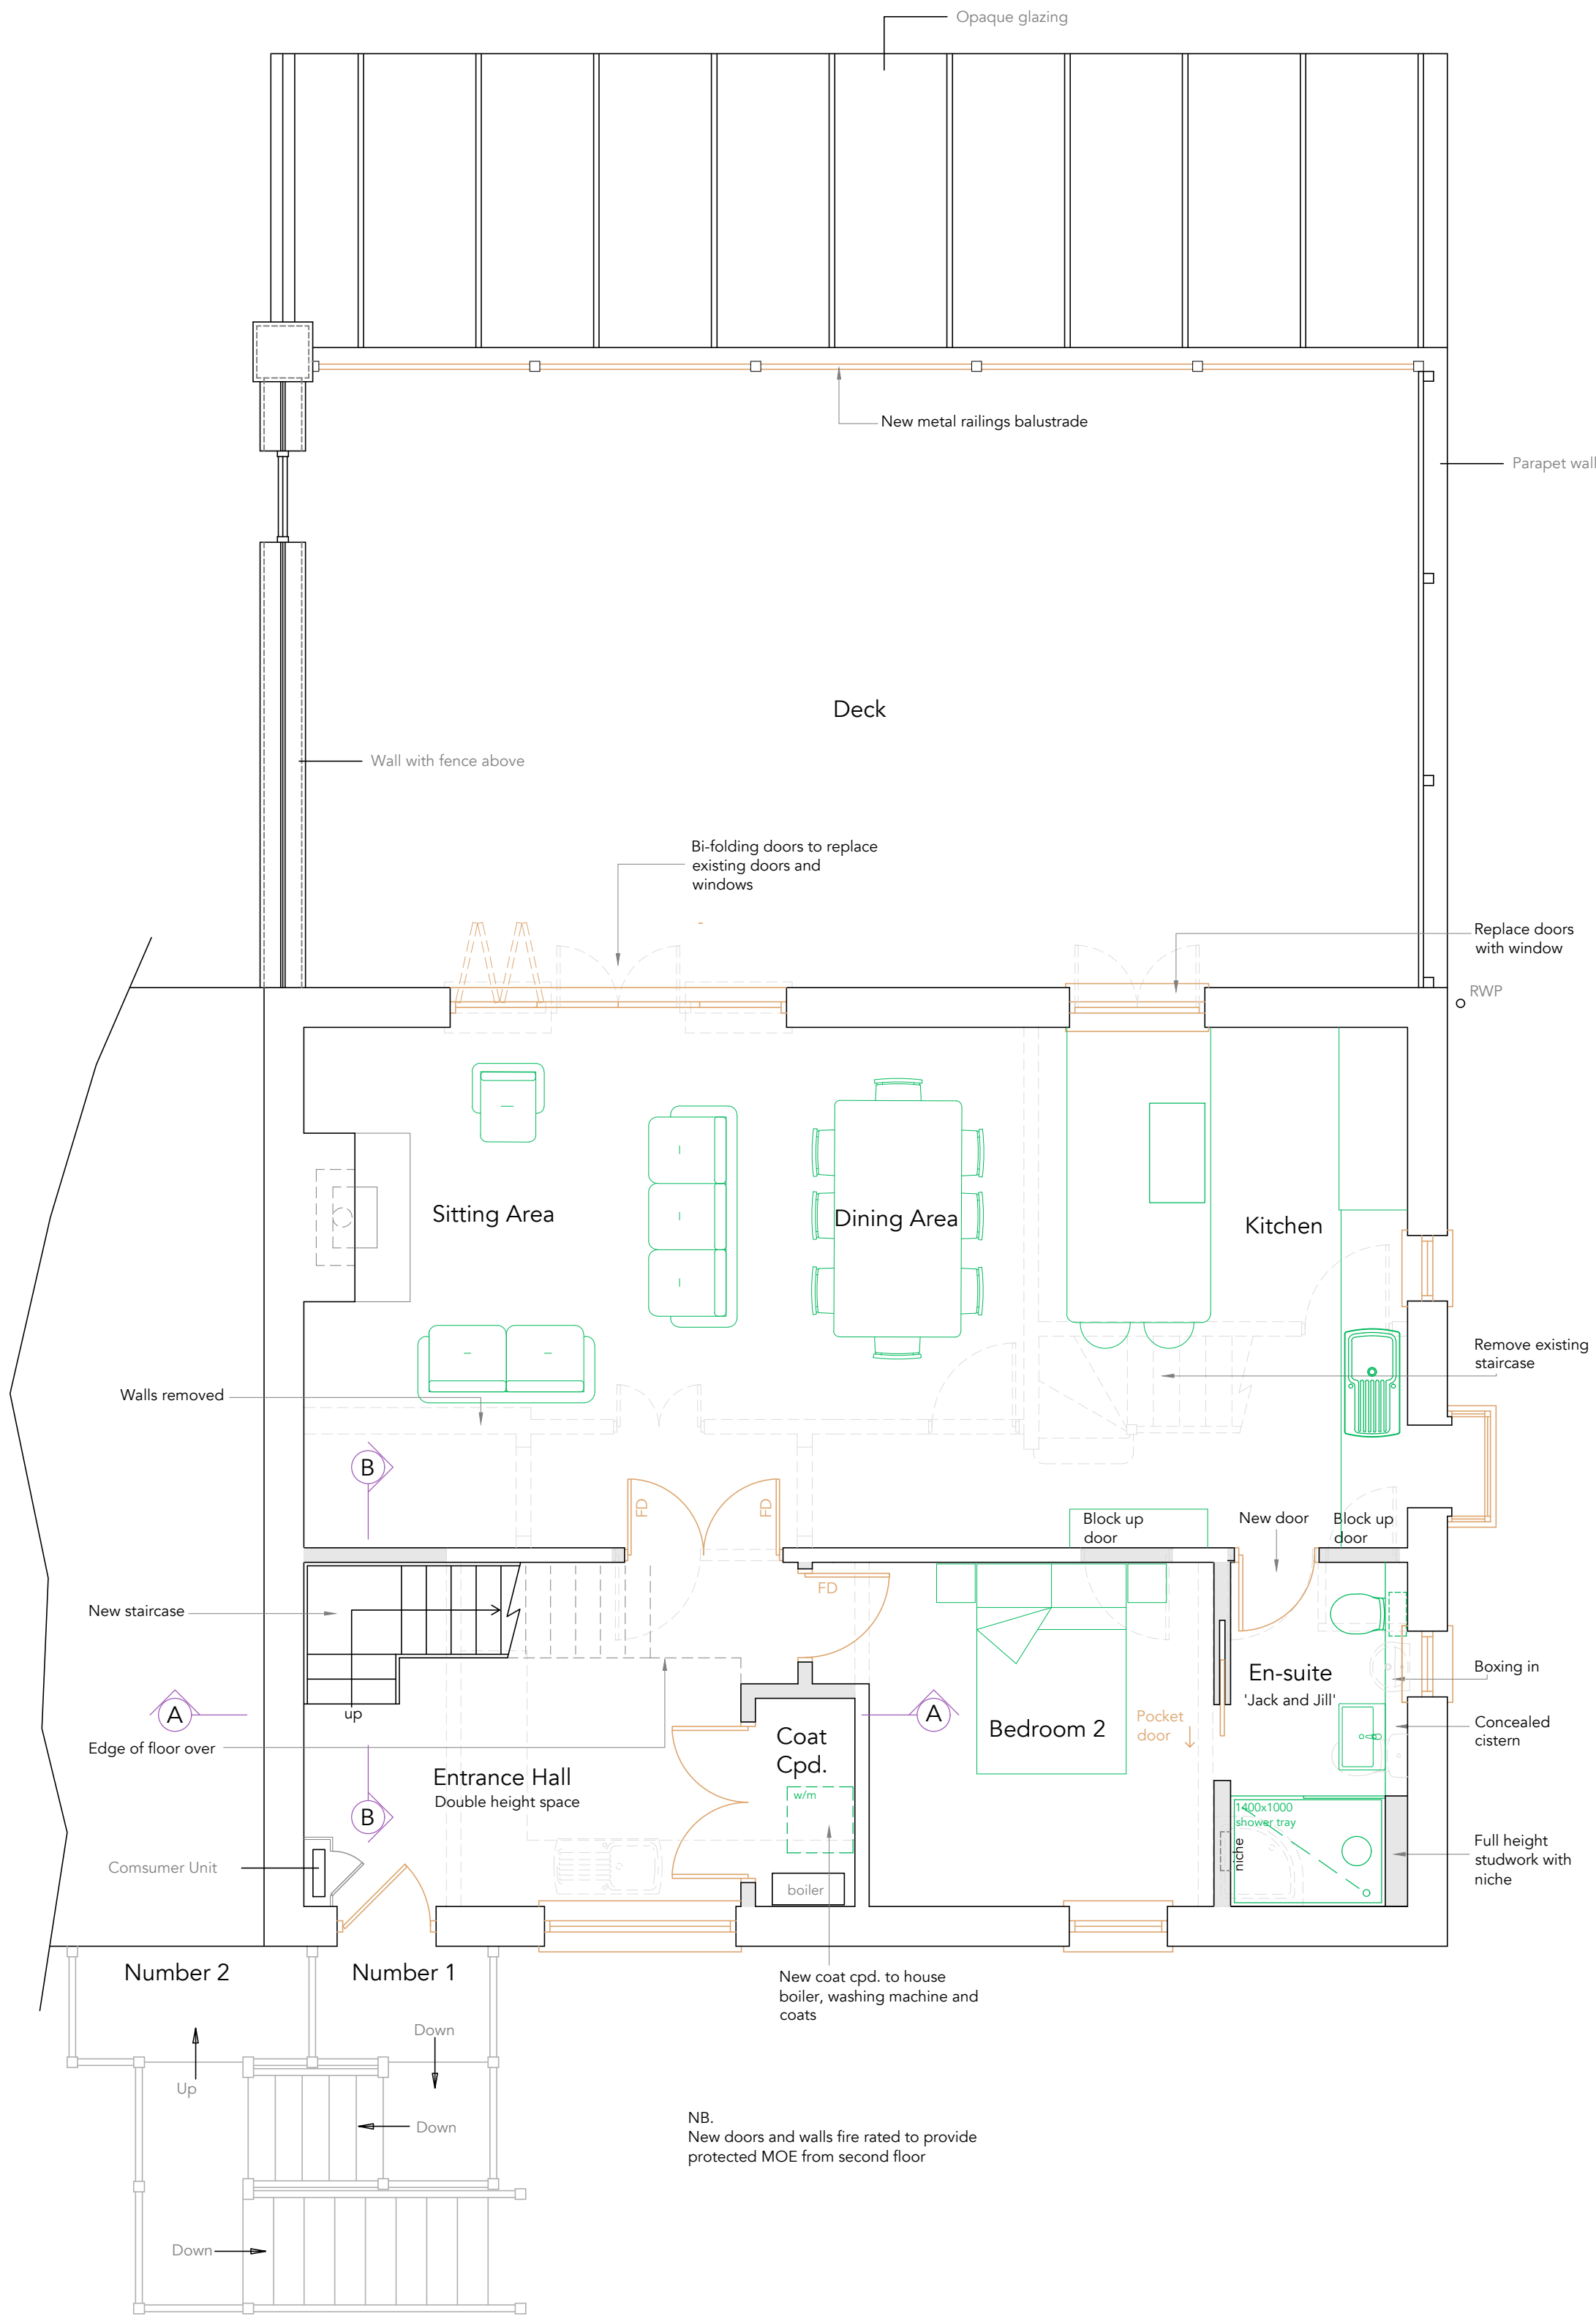

First Floor Plan
1:50

 

Key:
FD Fire rated doors

Revisions:
A Bi-folding doors shown on West elevation/ Sitting Area.
Metal railings noted. 9/6/26 LW

This drawing is the property of Fuller Architects and is not to be copied, reproduced, retained or disclosed to any unauthorised person either wholly or in part without prior consent. Do not scale from this drawing except for Planning purposes. Use all figured dimensions only. All figured dimensions to be checked on site prior to construction. All discrepancies, errors and omissions to be reported to Fuller Architects prior to construction. Layout and dimensions existing building to be checked on site.

FULLER
• ARCHITECTS •

01903 774754
info@fuller-architects.co.uk
fuller-architects.co.uk
103-105 Sea Road, East Preston,
BN16 1NX

Job Title
1 Flint Cottages, Mount Pleasant, Arundel

Client
Mr S. and Mrs W. Taylor

Drawing Name
Ground and First Floor Plans -
Proposed

Drawing Status
Planning

Drawn by ALP Date Apr 26
Checked by LW Date Apr 26

Drawing Scale
1:50 at A1

Drawing No 250092/ 05
Revision A