


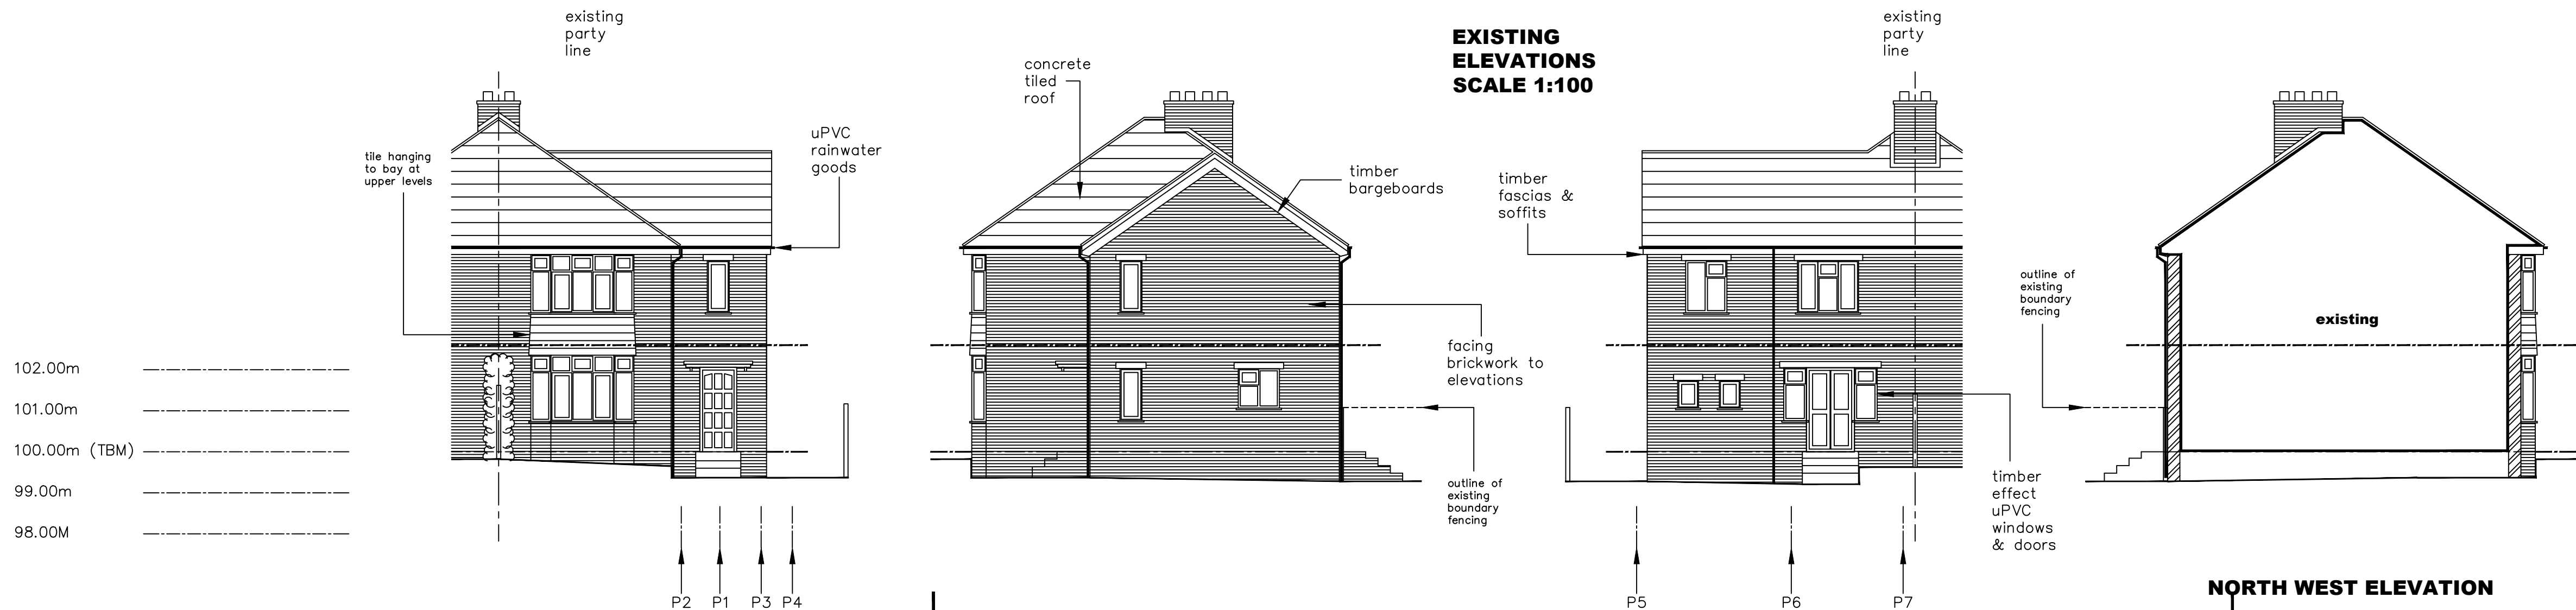


SOUTH WEST ELEVATION

SOUTH EAST ELEVATION

NORTH EAST ELEVATION

NORTH WEST ELEVATION

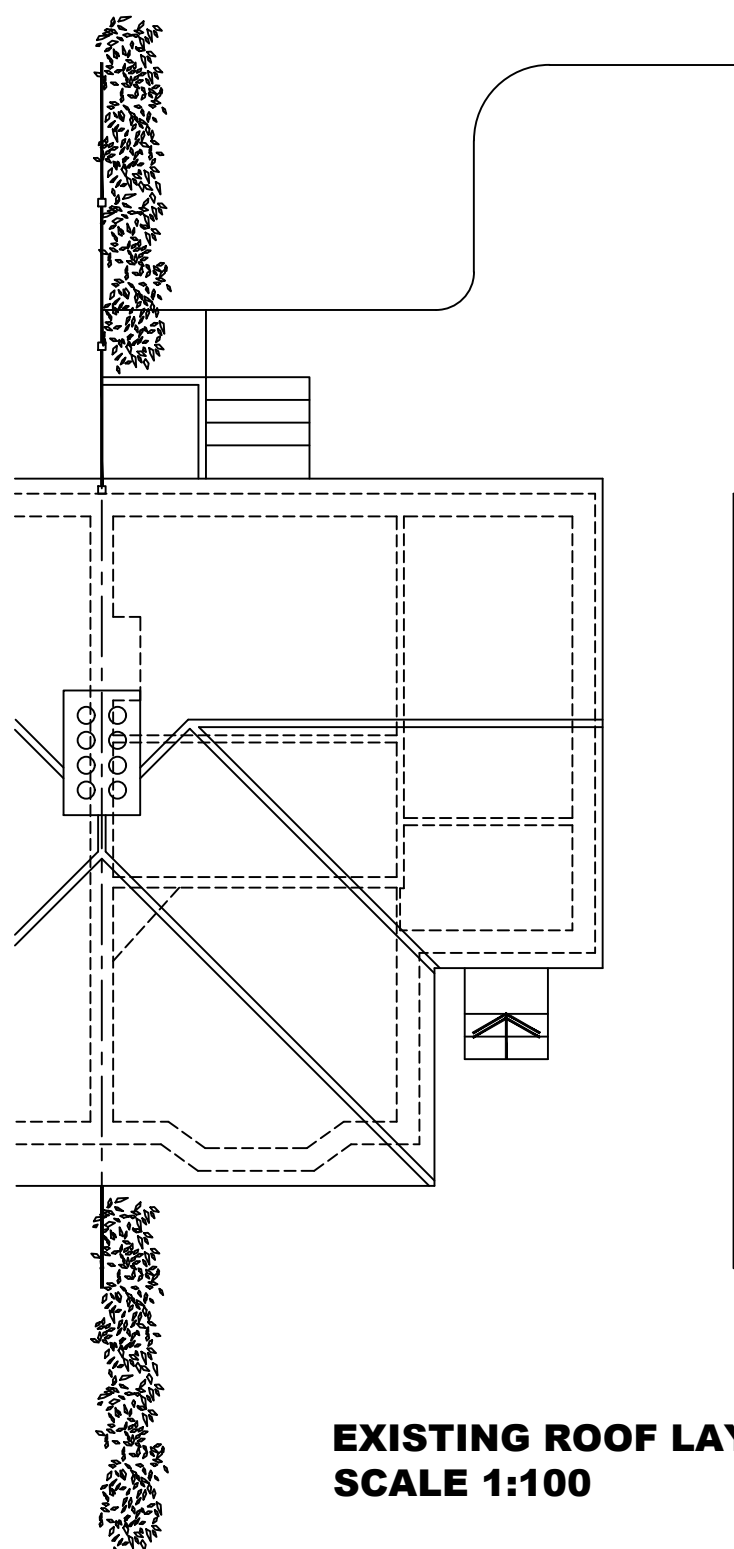

NOTES:
The design and construction of this project shall be in accordance with the current Building Regulations & NHBC Standards. These notes & drawings have been prepared solely for the purpose of Planning & Building Regulation approval.

Do not scale from this drawing unless for Planning purposes. All dimensions to be checked on-site and any alterations to be approved by the Architect and/or client prior to any work commencing.


Ordinance Survey License No: 100047591

This drawing to be copyright and to be read in conjunction with all other drawings


AMENDMENTS:-

KEY:

	Brickwork
	External brickwork
	Timber/metal framed stud walling
	Mains Powered Extract Fan
	Mains Powered Interconnecting smoke detectors
	SWP Soil & vent pipe
	SS Stub stack
	RWP Rain water pipe

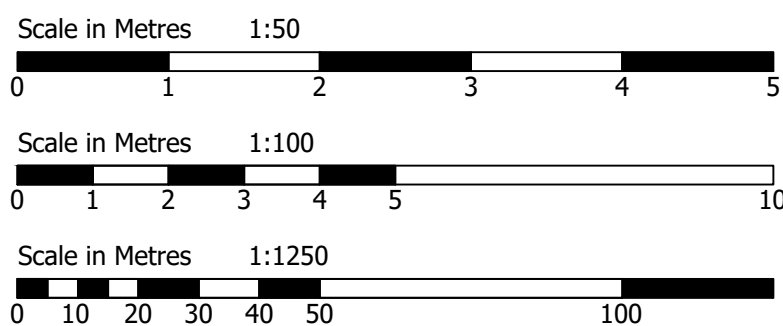


EXISTING GROUND
FLOOR LAYOUT
SCALE 1:50

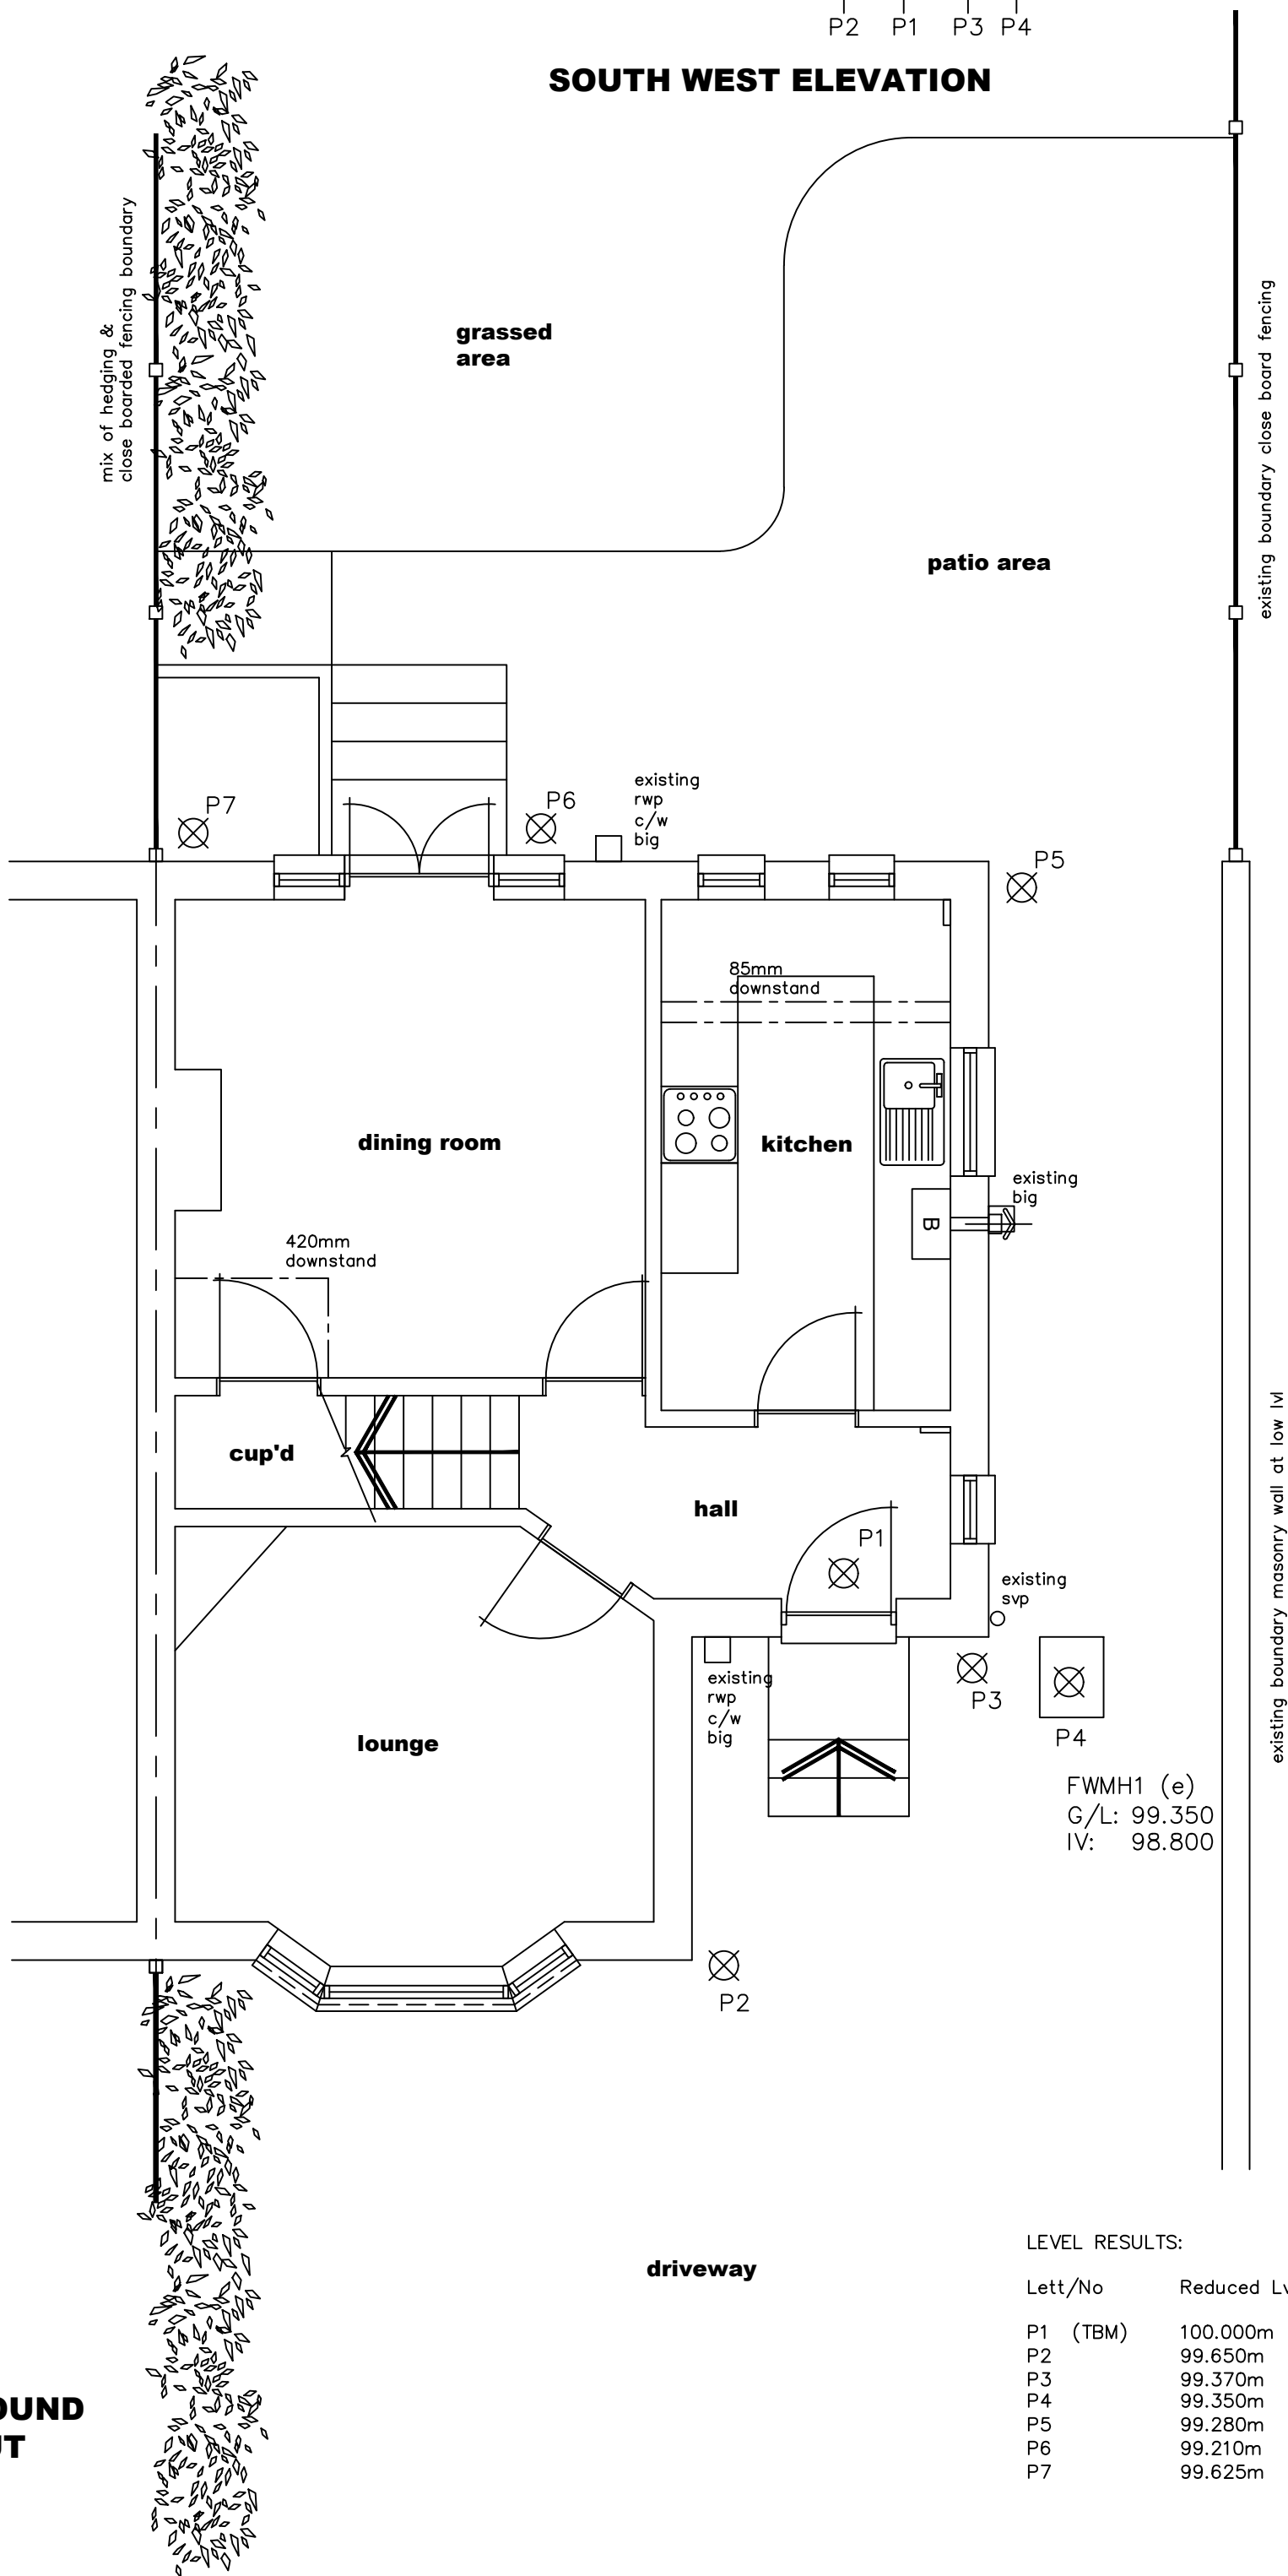

LEVEL RESULTS:

Lett/No	Reduced Lvl	Comments:
P1 (TBM)	100.000m	House FFL (front)
P2	99.650m	G/L adjacent front corner of building
P3	99.370m	G/L adjacent front corner of building
P4	99.350m	Cover lvi FWMH1
P5	99.280m	G/L adjacent rear corner of building
P6	99.210m	G/L adjacent existing french doors
P7	99.625m	G/L adjacent boundary at party line

EXISTING FIRST
FLOOR LAYOUT
SCALE 1:50

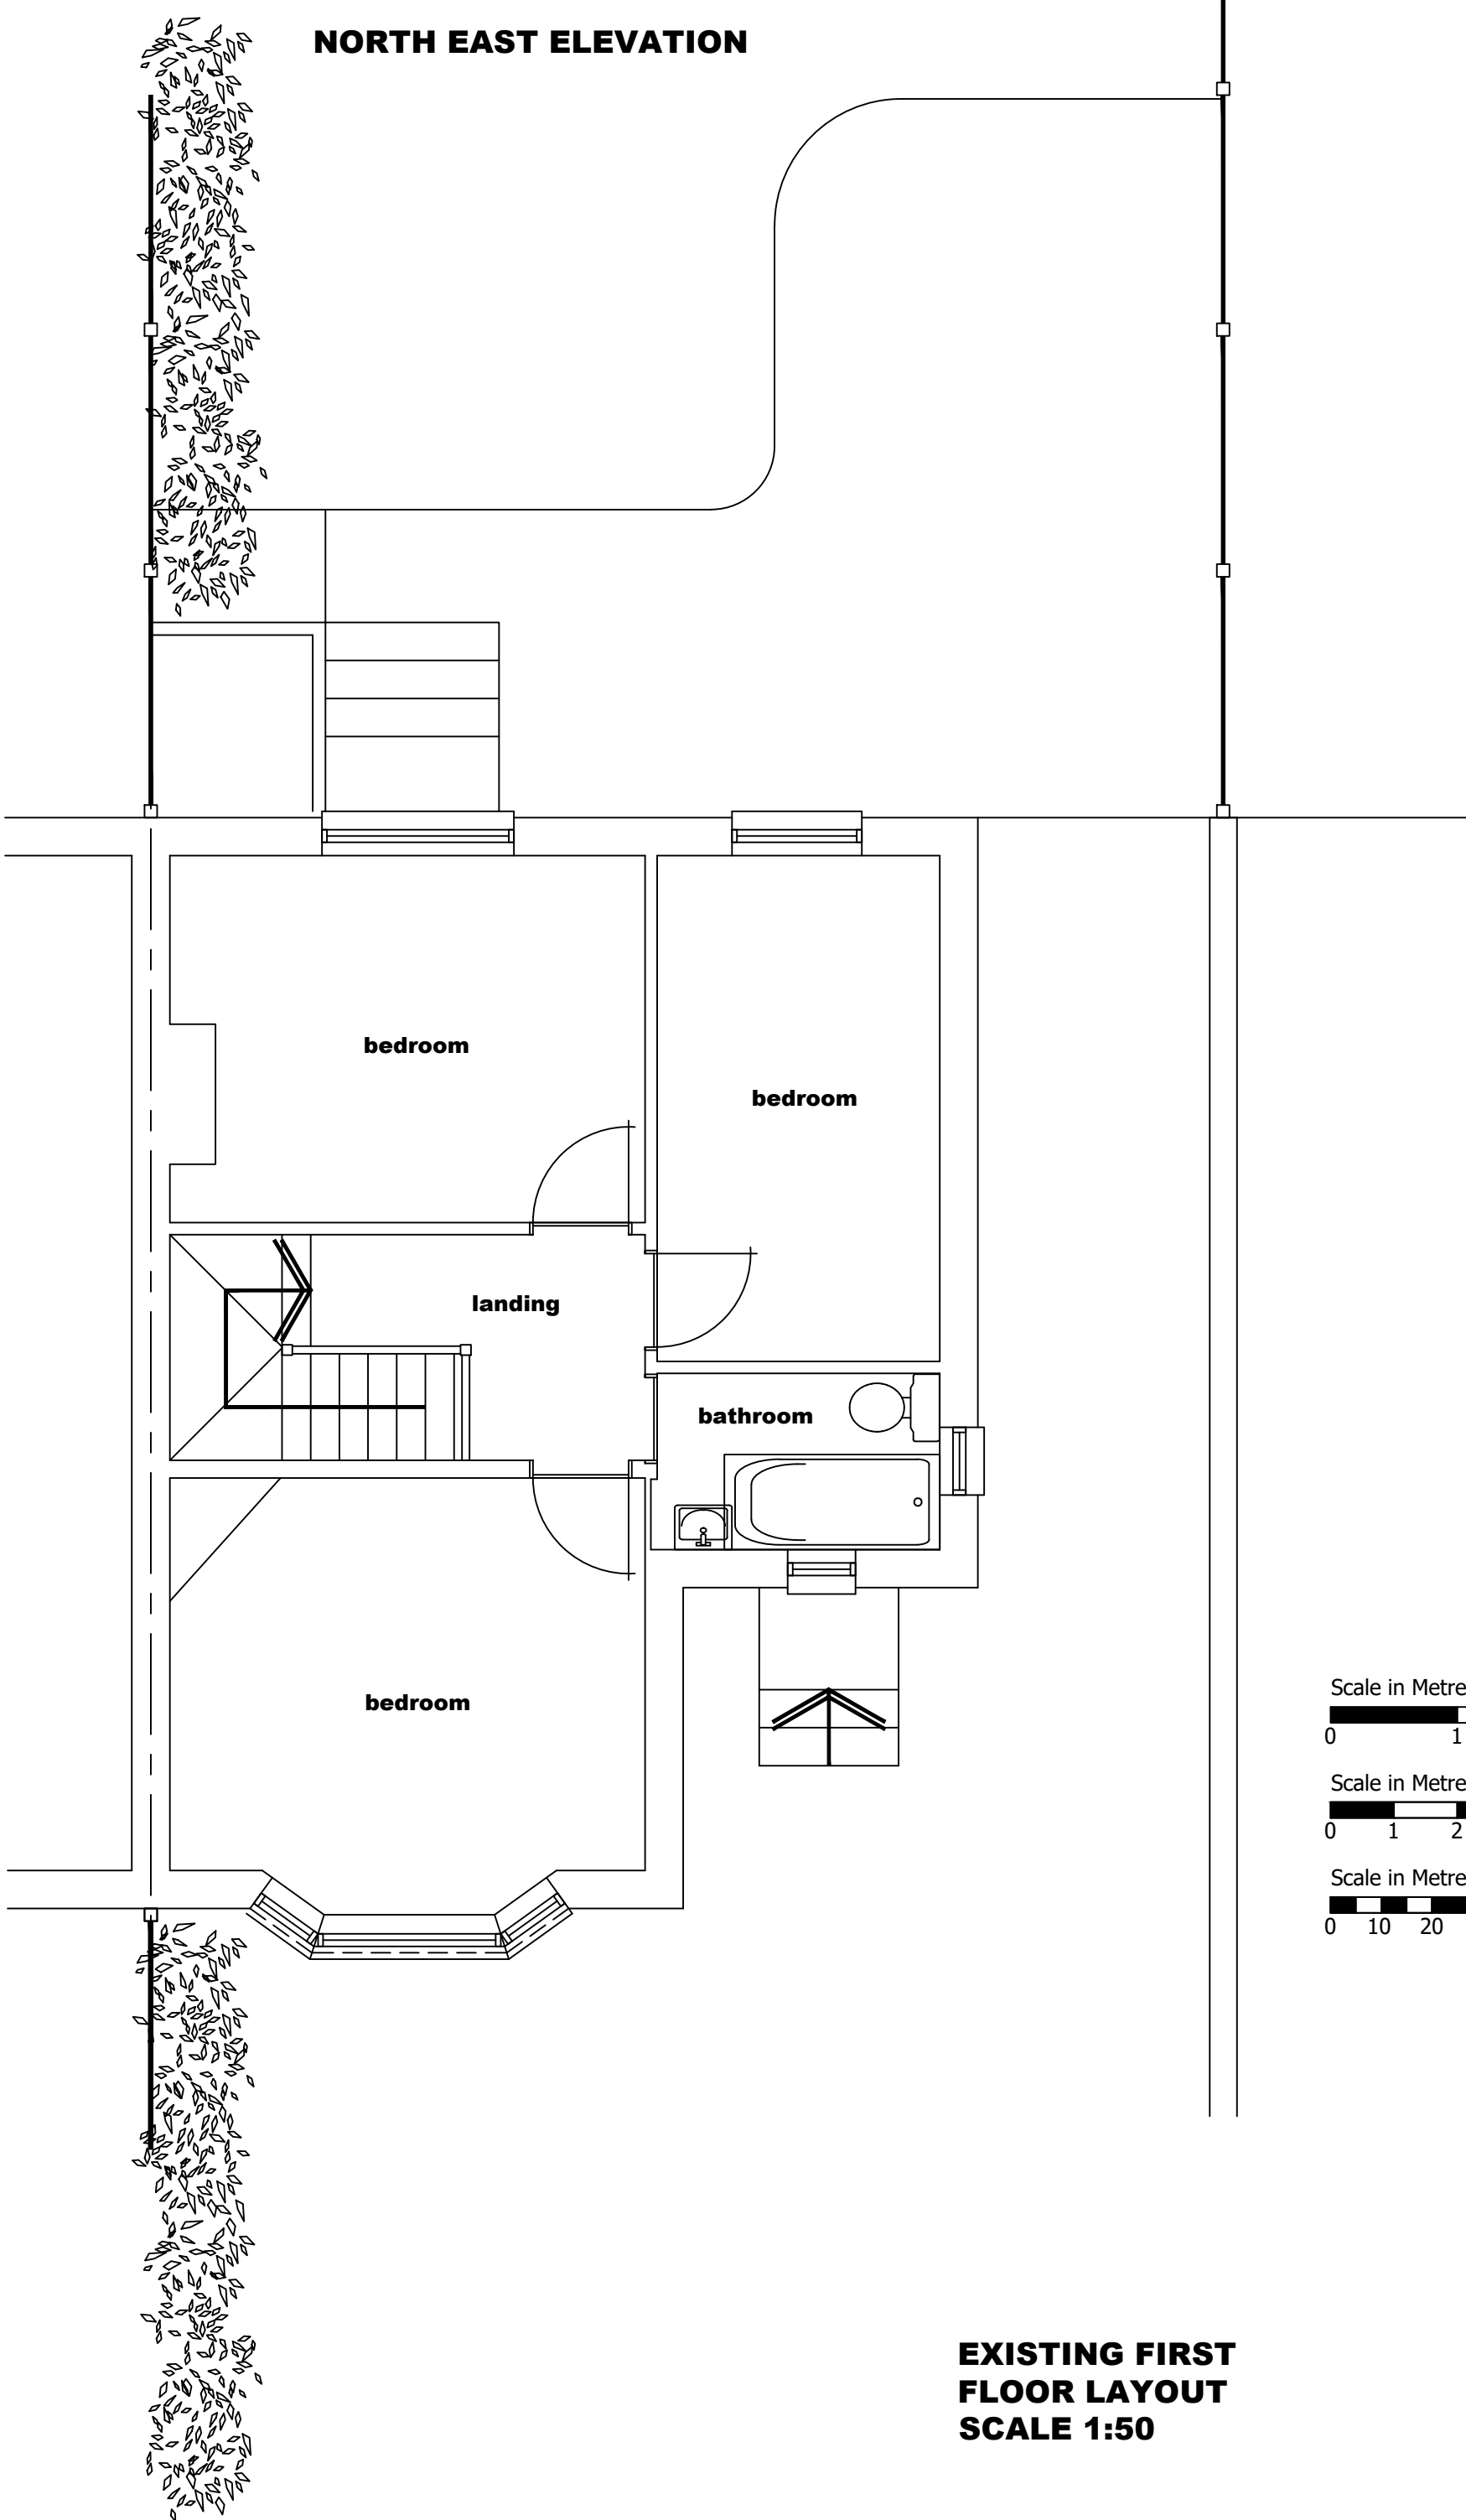

**MEC
DRAWING**

16 Masten Crescent - Gosport
Hants - PO13 9SX
Tel/Fax: 02393 786676
Mob: 07787 219128
e-mail: mecdrawing@gmail.com

CLIENT NAME
& ADDRESS

Mr J Roberts &
Ms Becky Hardie
15 Howard Road
Arundel
BN18 9EL

PROJECT
ADDRESS

15 Howard Road
Arundel
BN18 9EL

DRAWING DETAILS

PLANNING DRAWING

Existing ground & 1st floor layouts, existing roof layout
and elevations

PROJECT No

MC/054

DWG No

1

REV No

SCALE

1:50/1:100 @ A1

DRAWN

MEC

CHKD

CLIENT