




DO NOT SCALE FROM THIS DRAWING EXCEPT FOR PLANNING AS PHOTOGRAPHY WILL BE SUBJECT TO DISTORTION. DRAWINGS TO BE READ IN CONJUNCTION WITH ALL OTHER ARCHITECTS' & STRUCTURAL ENGINEER'S CONTRACT DRAWINGS & SPECIFICATIONS. ANY DISCREPANCIES MUST BE BROUGHT TO THE ATTENTION OF THE ARCHITECT IMMEDIATELY. THE CONTRACTOR MUST VERIFY ALL DIMENSIONS BY SITE MEASUREMENTS. MANUFACTURING COMPONENTS OR SUBSTITUTE MATERIALS & PRODUCTS TO THOSE NAMED WILL BE ACCEPTABLE IF PROVEN TO BE OF EQUAL OR HIGHER PERFORMANCE AND NOT IN CONFLICT WITH OTHER ELEMENTS.

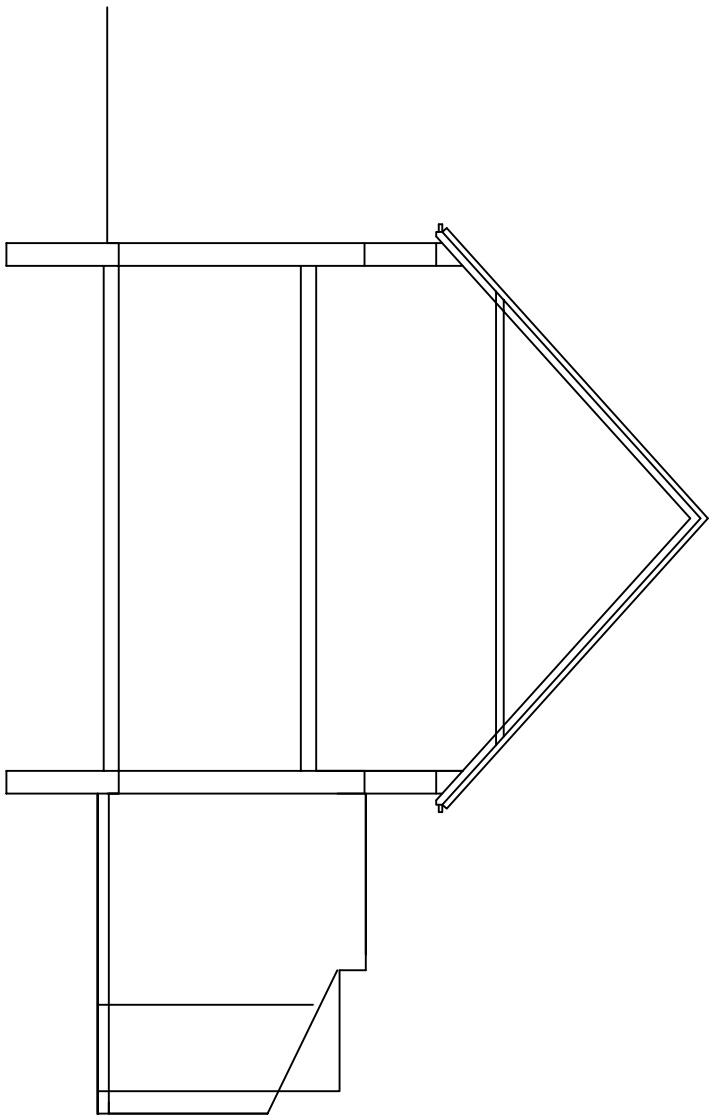


2 South facing (side) Elevation

 


1:100 Scale Bar

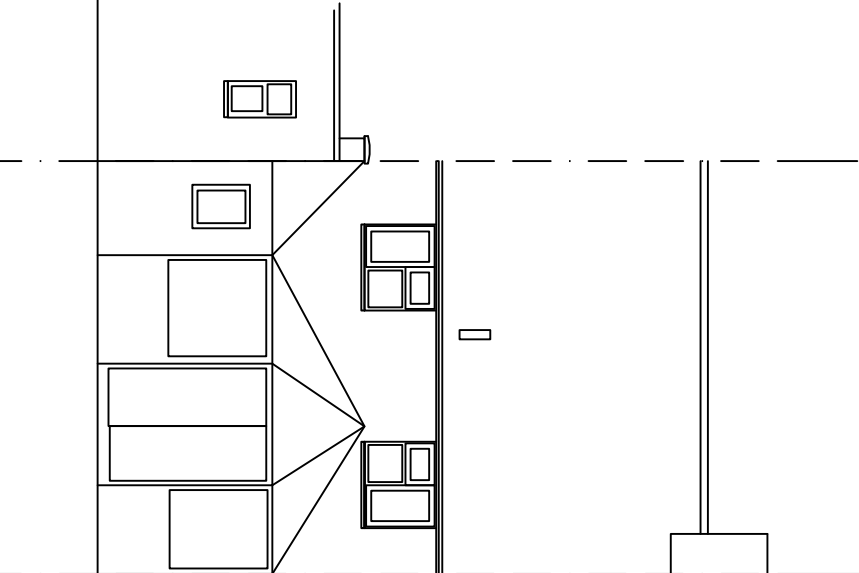


3 East facing rear Elevation

 


1:100 Scale Bar

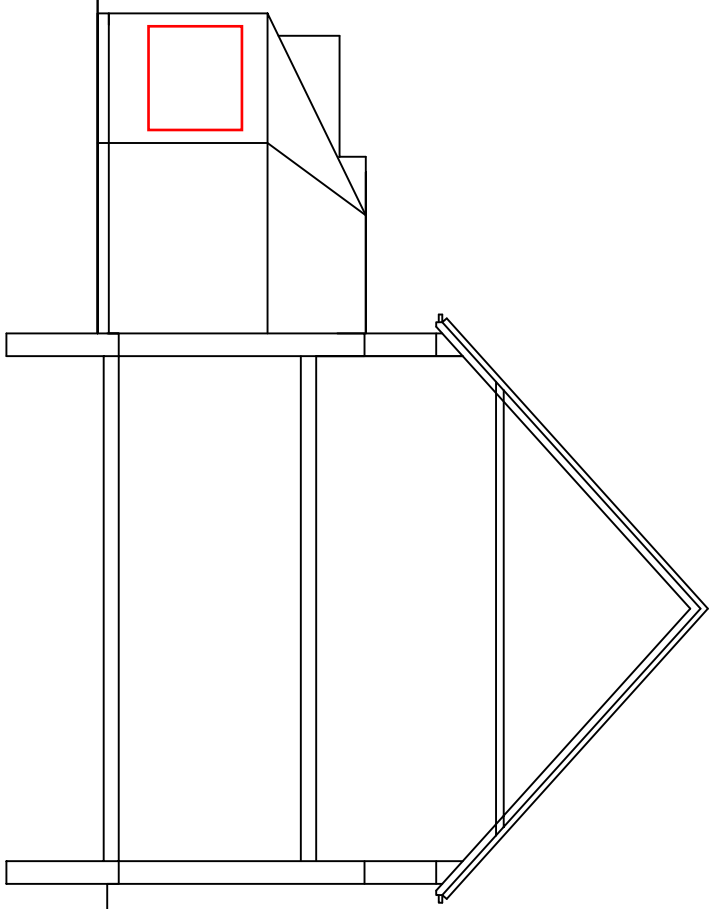


4 North facing side Elevation

 

1:100 Scale Bar

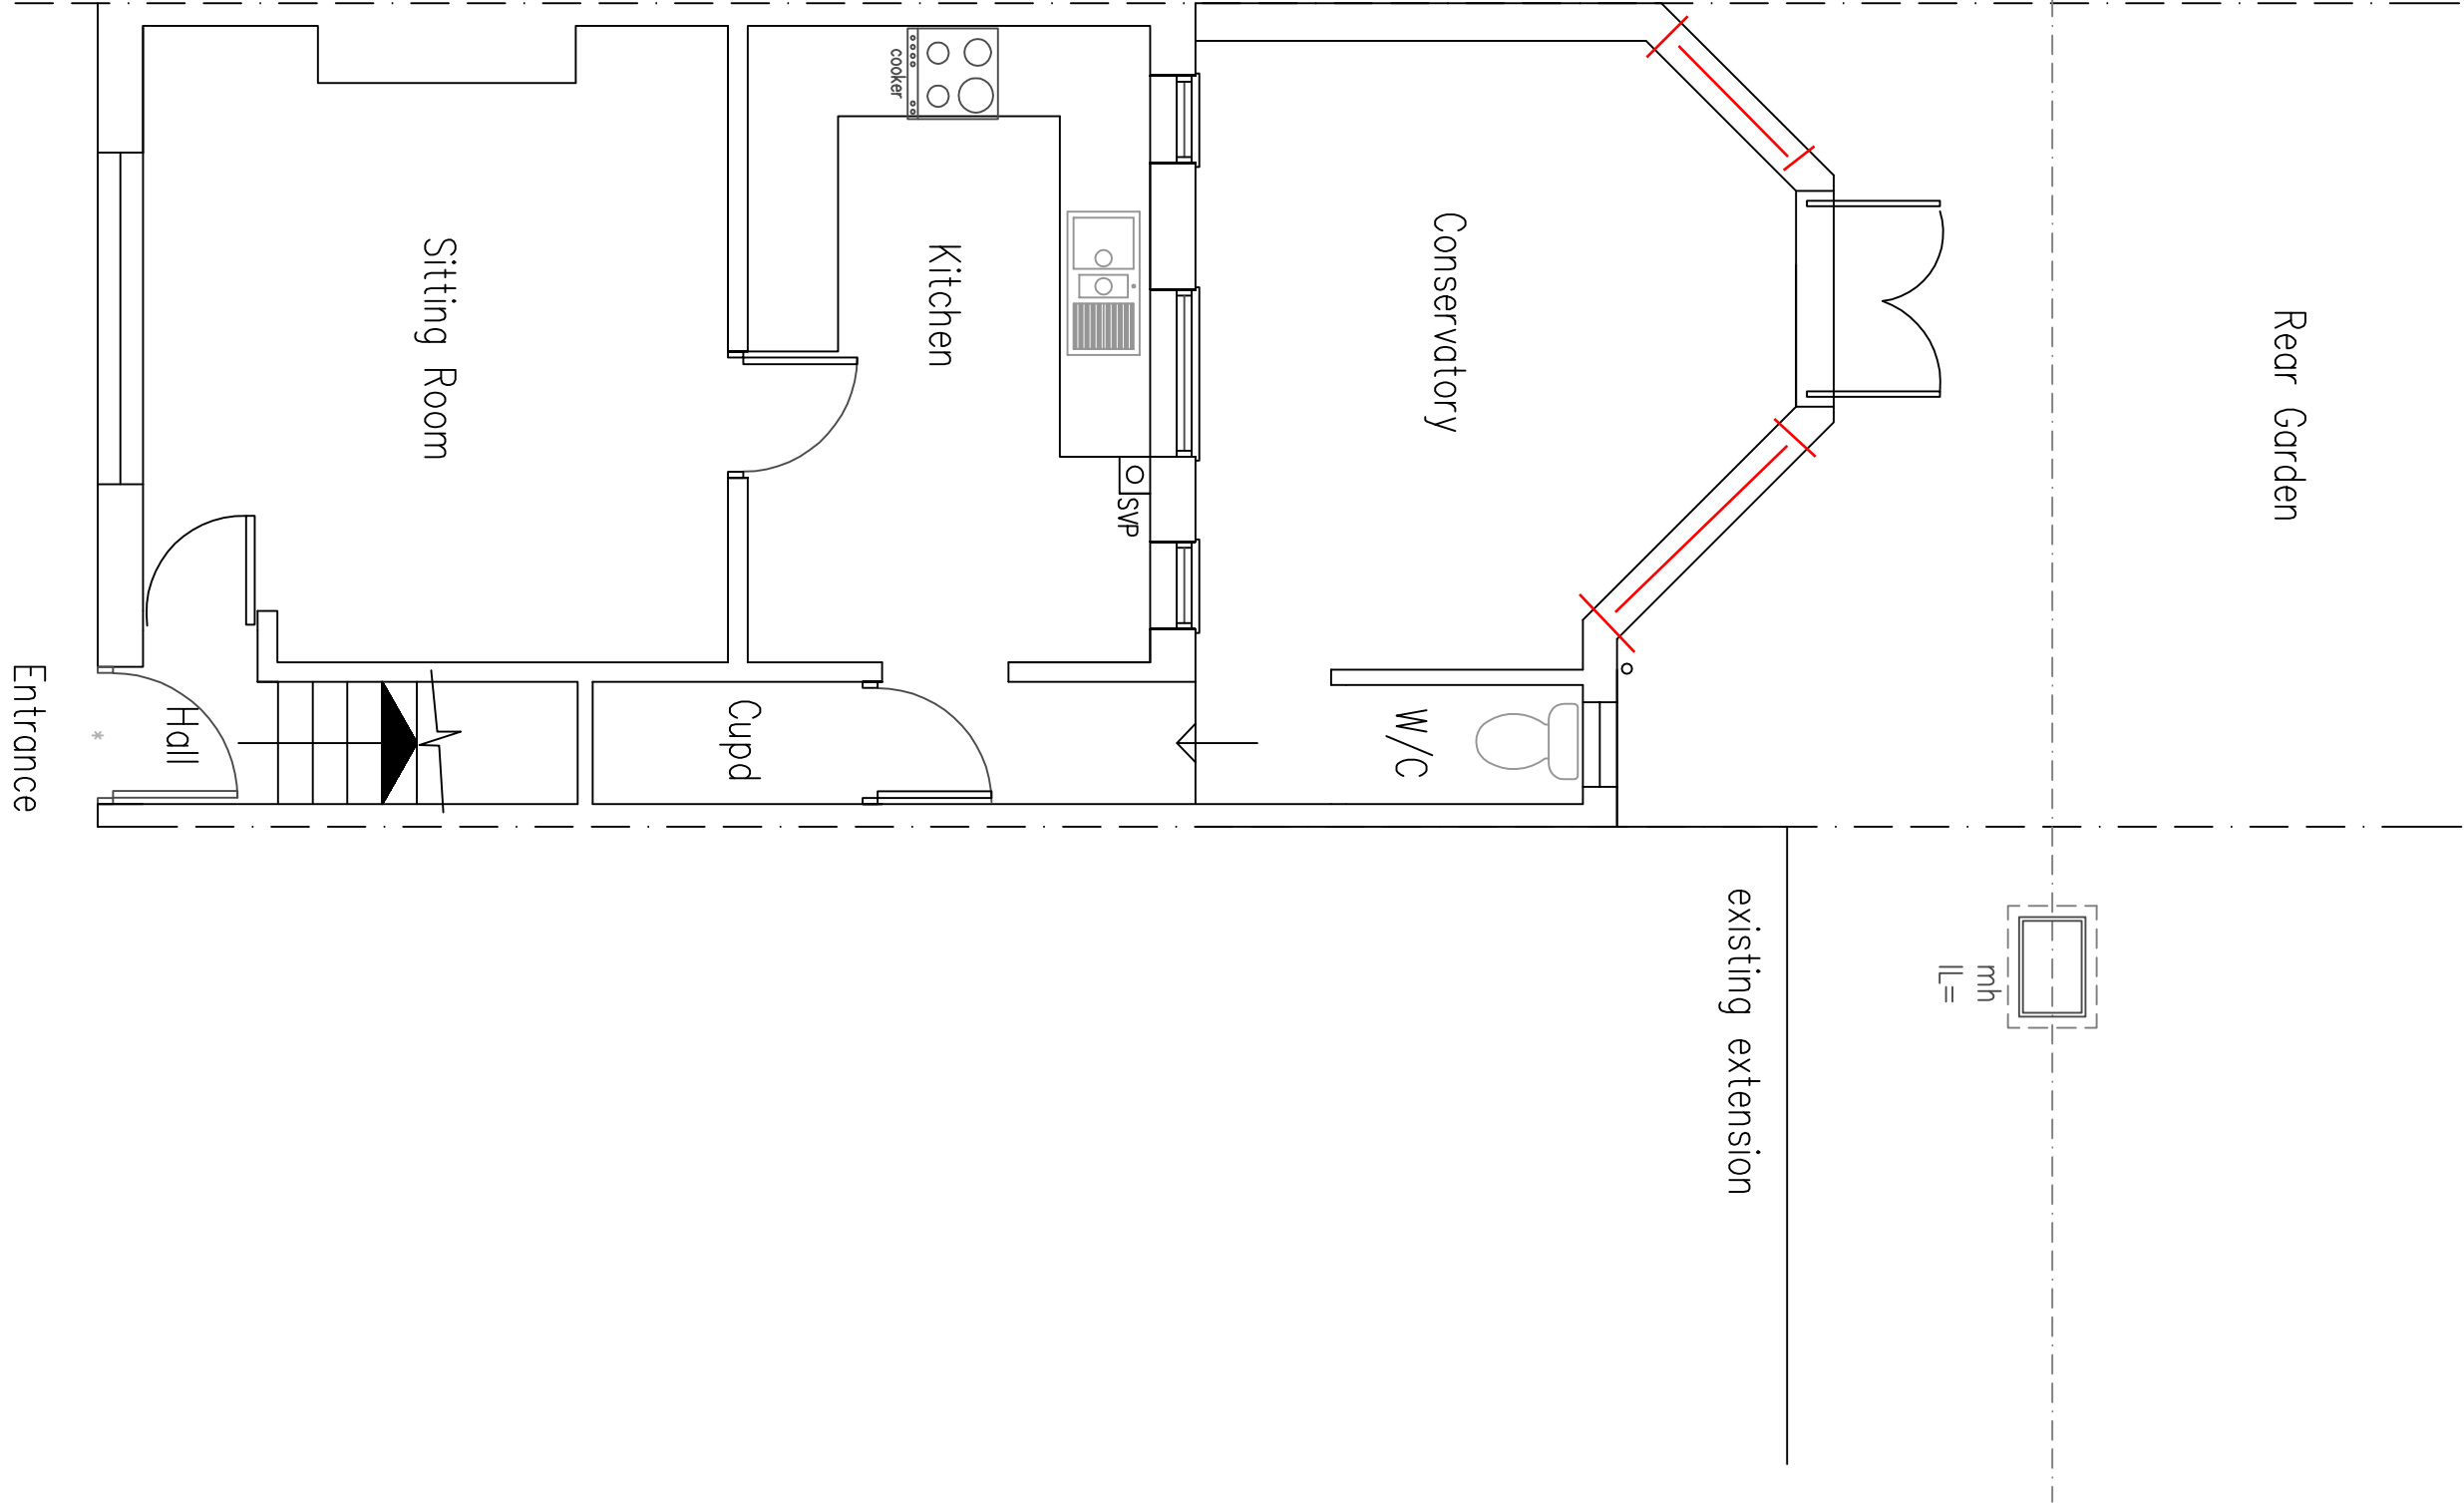

1 Ground Floor Plan

 

1:50 Scale Bar



Project:

Proposed rear extension & Internal Alterations At:
11 Fitzdian Road
Arundel
West Sussex
BN18 9JP

Drawing title:

Plans & Elevations As Existing


Client:

Ant & Jo Yates

© Copyright of:

Architectural & Planning Services
7 Etringham Road
Shoreham By Sea
West Sussex
BN43 5NQ
01273 441009
e-mail: bjuw@bjwarchitectural.co.uk
website: bjuwarchitectural.co.uk

BJW

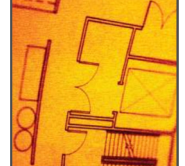

Scale: 1:50 1:100

Paper size A1

Date: 23.3.2022

Drawn: BJW

Dwg. No. 01

Rev'n

NOTE: ALL DIMENSIONS TO BE CHECKED ON SITE.