



Arundel Museum – Site set up plan

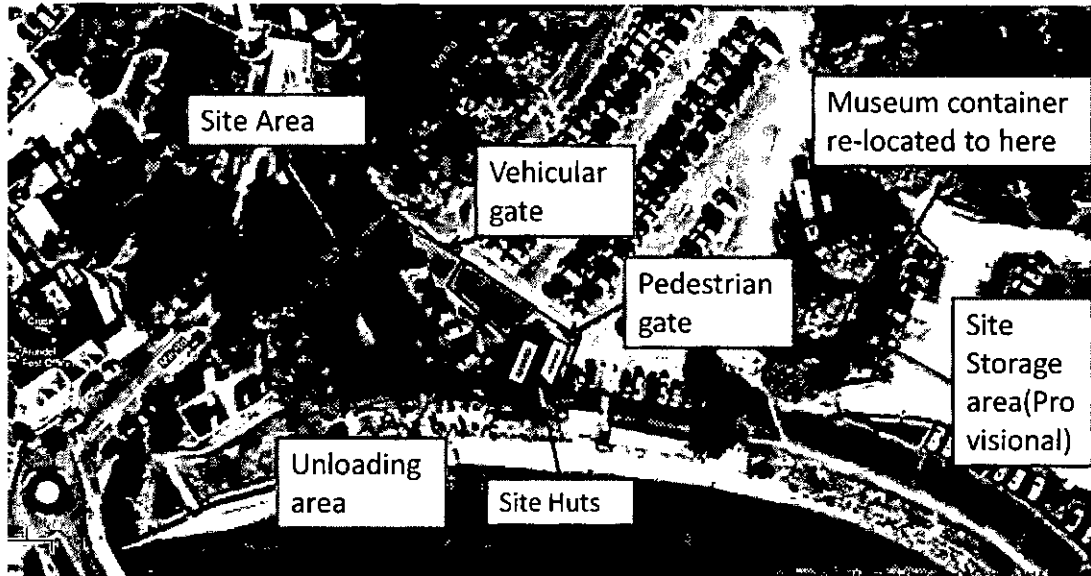

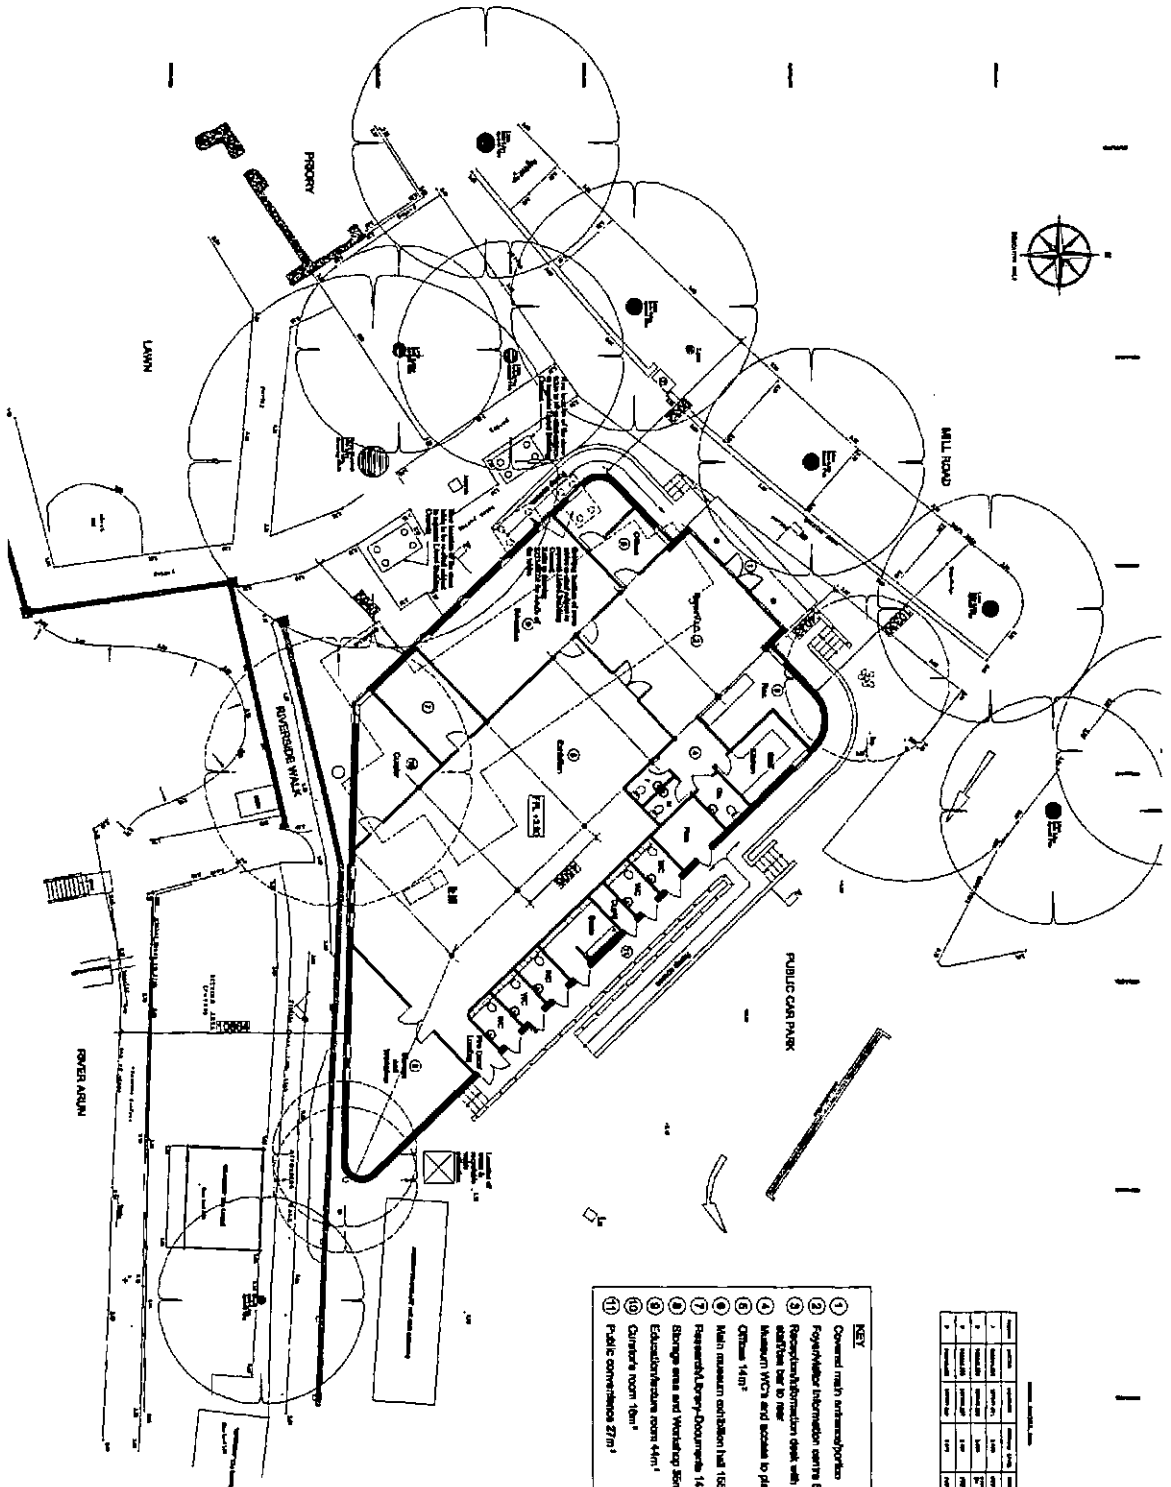

Project Name Arundel Heritage Centre Mill Road Arundel	
Client Arundel District Council	
Proposed Floor Layout and Site Plan	
Drawn by J W P Architects	
Scale 1:1000	
Date 23/03/2008	