




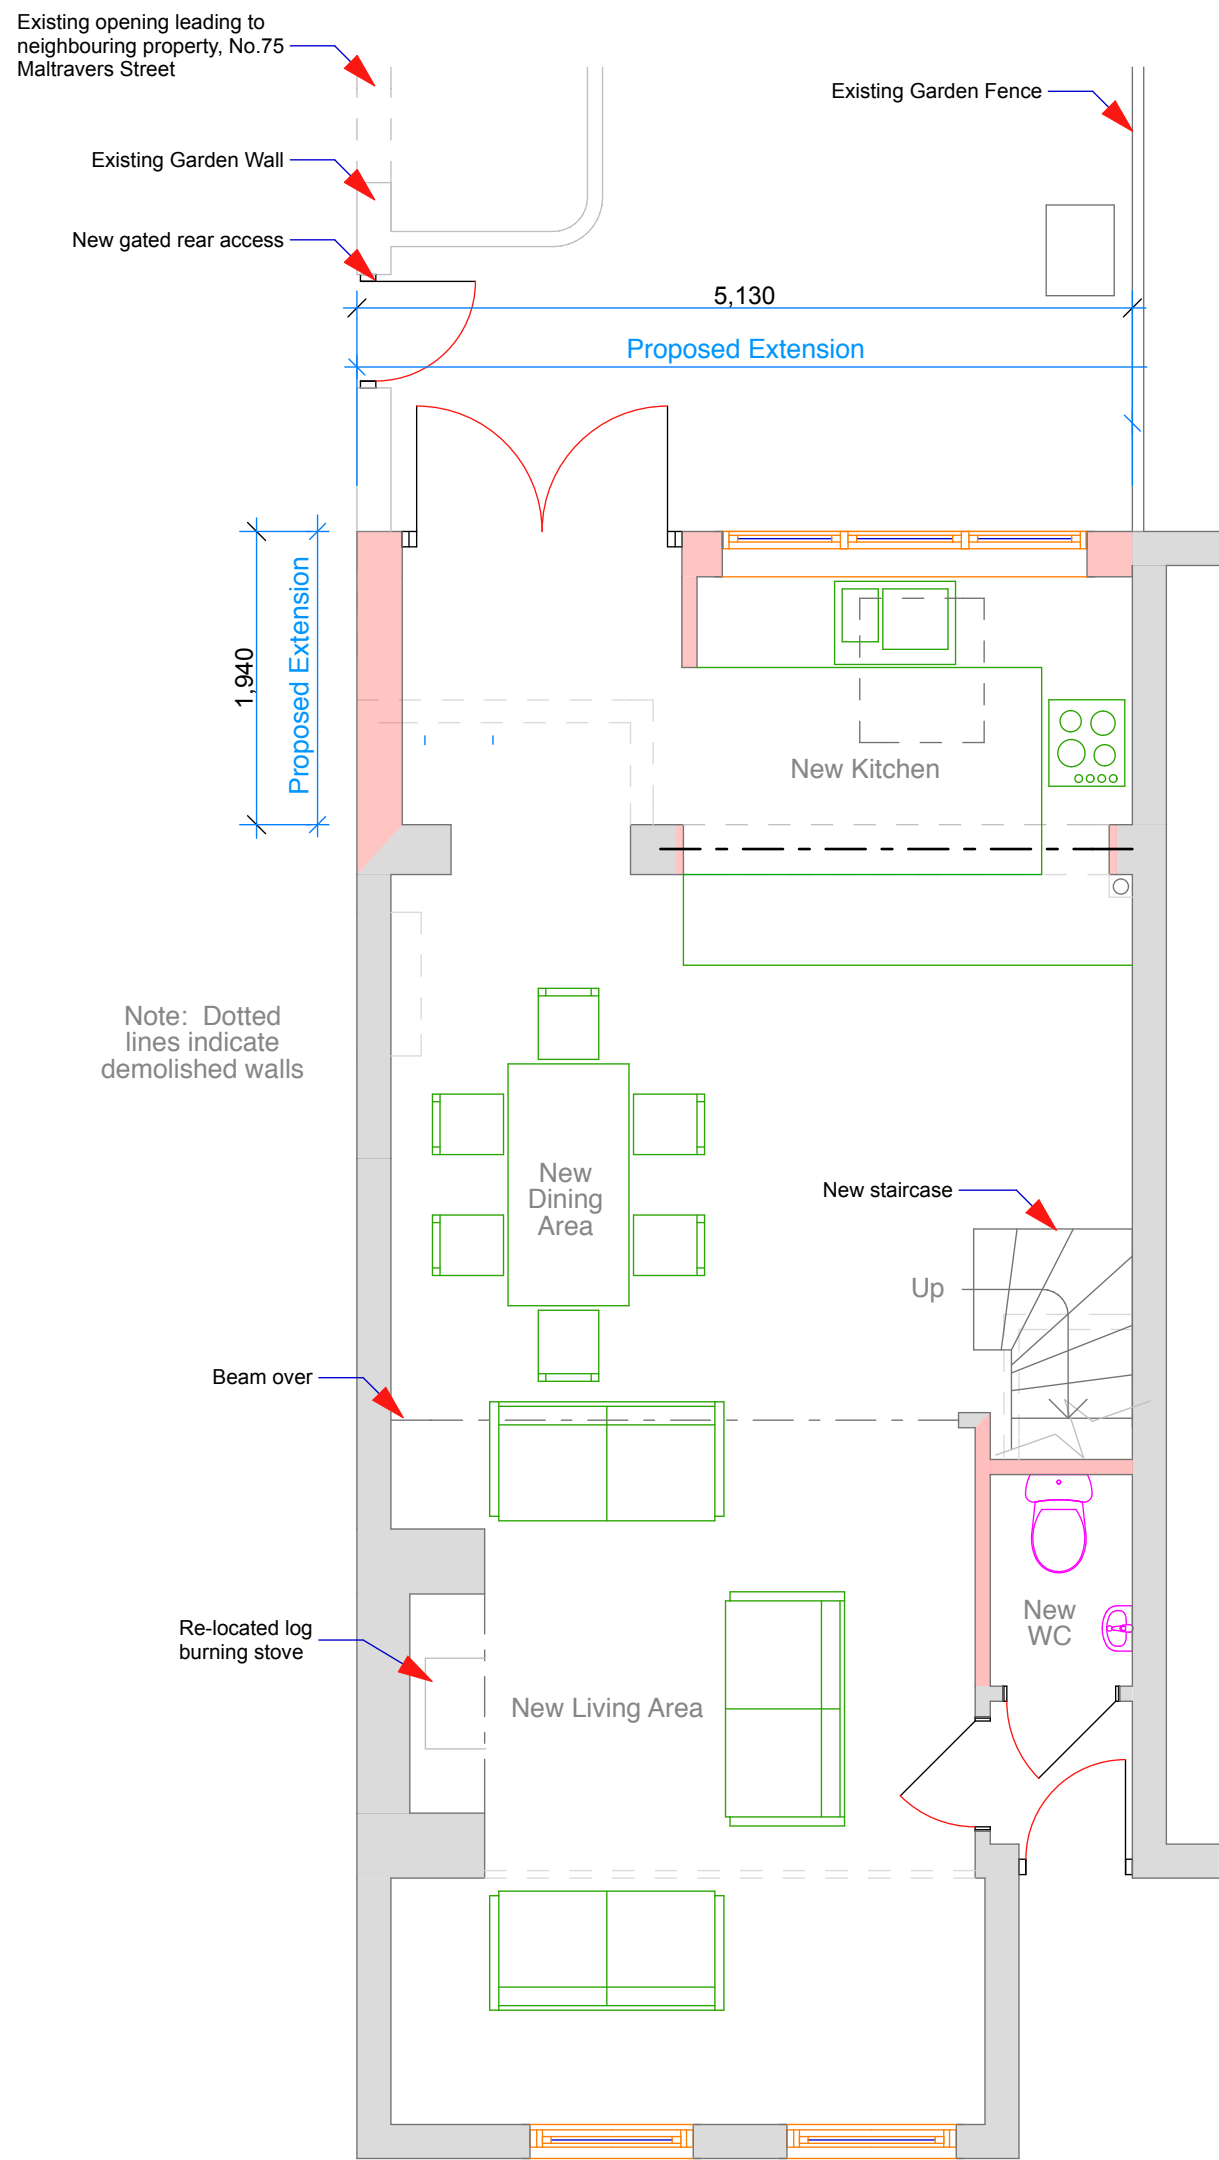


GROUND FLOOR PLAN

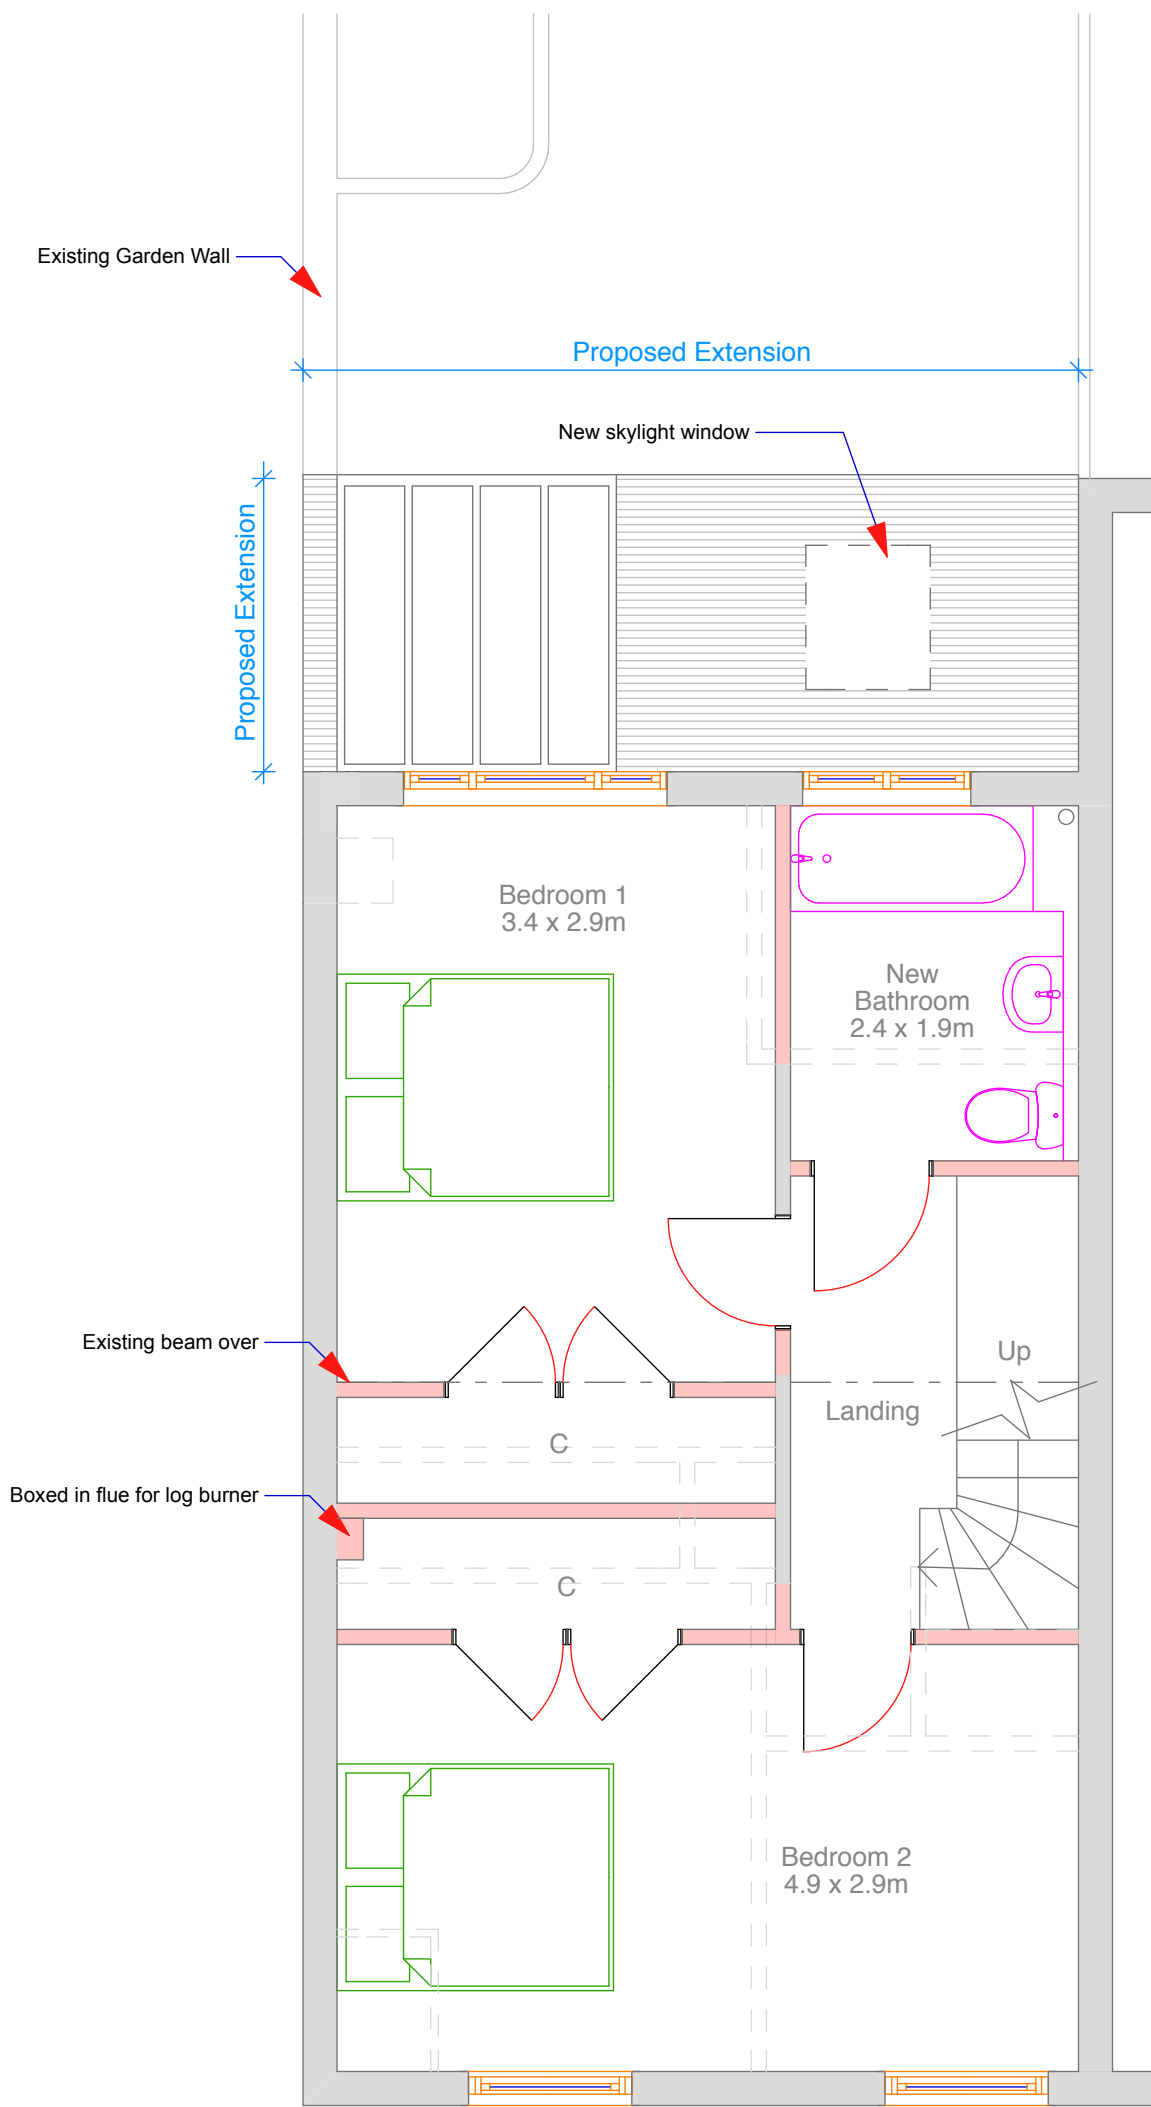

FIRST FLOOR PLAN

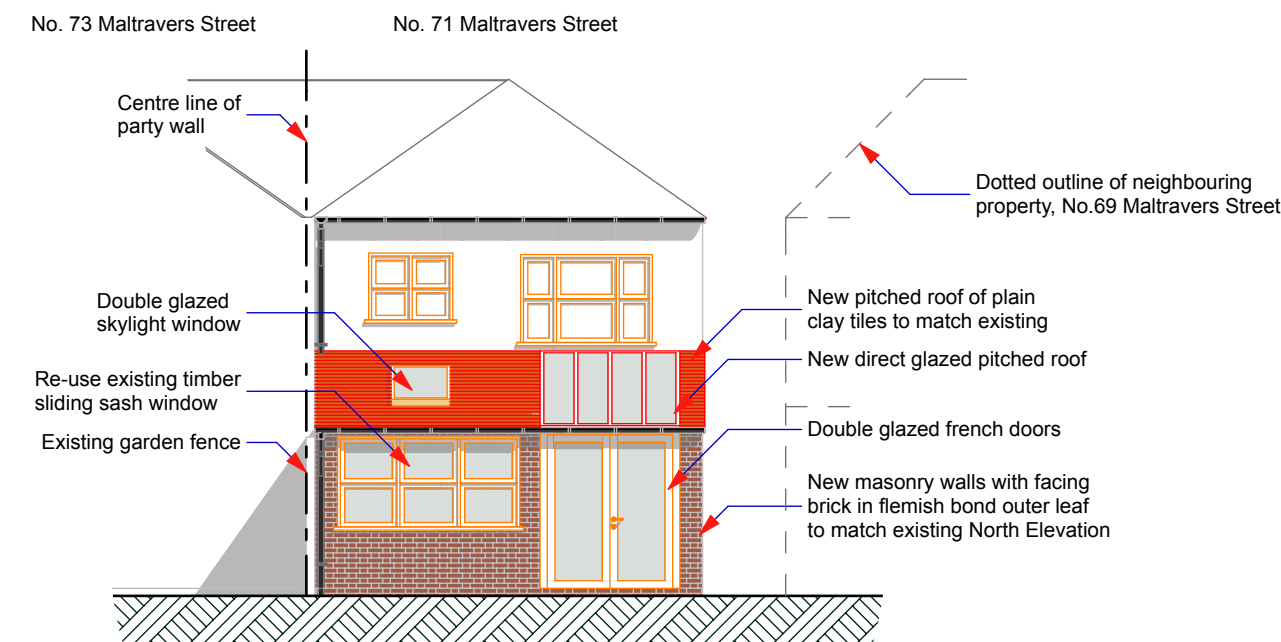

South Elevation

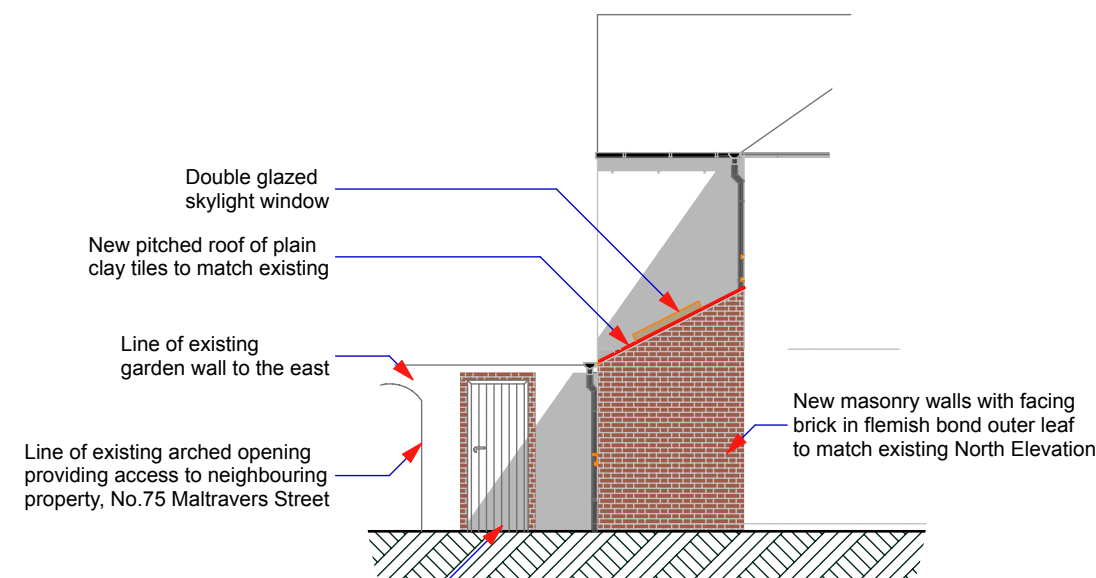

East Elevation



Chartered Surveyors

Norton Studio, School Lane
Arundel, West Sussex
BN18 9DR

tel: 01903 885444

fax: 08721 153339

email: mail@afuller.co.uk
www.andrewfuller.co.uk

Job Title
71 Maltravers Street, Arundel

Client
Mr M Eastgate

Drawing Name
Proposed Plans & Elevations

Drawing Status
Planning

Drawn by **DF** Date **March 15**
Checked by Date

Drawing Scale
1:50 & 1:100 at A2

Drawing No **14696/ 02** Status Revision

This drawing is the property of Andrew Fuller Associates and is not to be copied reproduced, retained or disclosed to any unauthorised person either wholly or in part without prior consent. Do not scale from this drawing. Use all figured dimensions only. All figured dimensions to be checked on site prior to construction. All discrepancies, errors and omissions to be reported to Andrew Fuller Associates prior to construction. Layout and dimensions of existing building to be checked on site.